
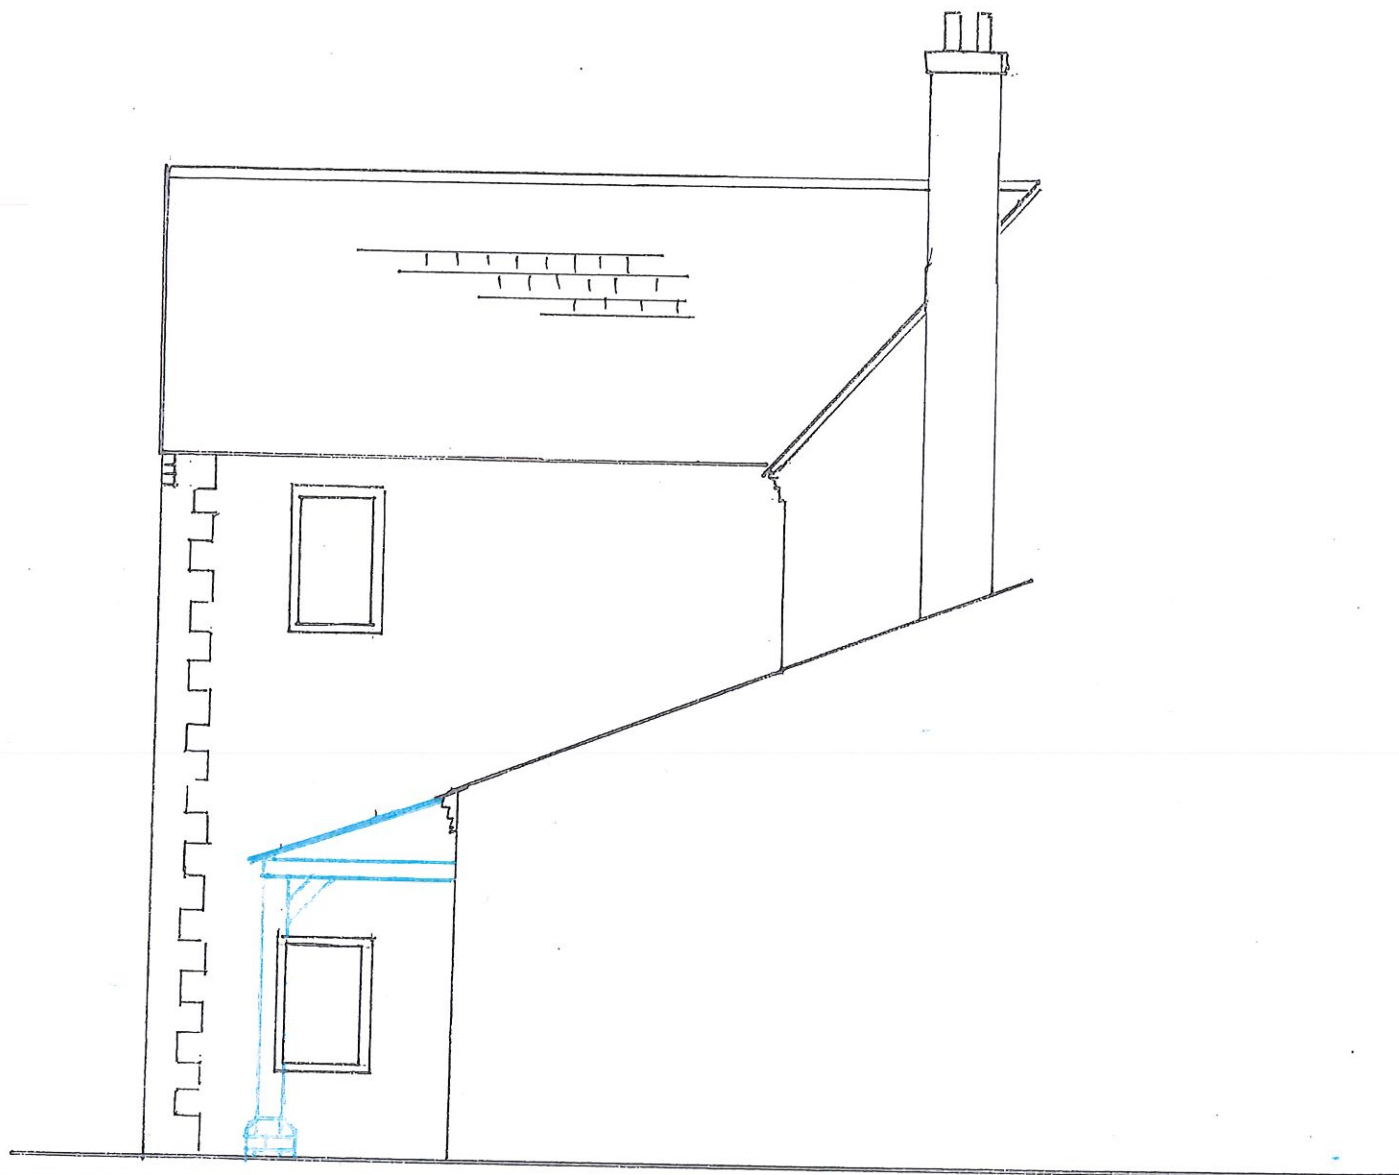


Park House, Holt

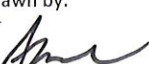

PH218/020/EL3		
Side elevation with porch superimposed		
SCALE 1: 50@A4		
Mr Owen-Jones		
Drawn by: 	Date: 05/21	
		HAFODPLANNING CONSULTANTS

HAFODPLANNING
CONSULTANTS