
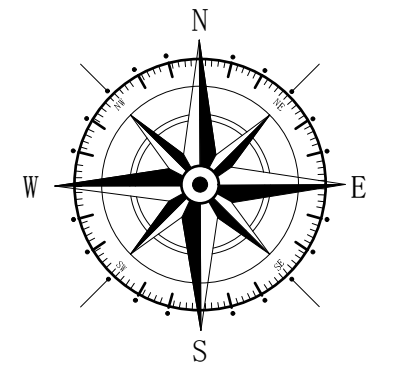


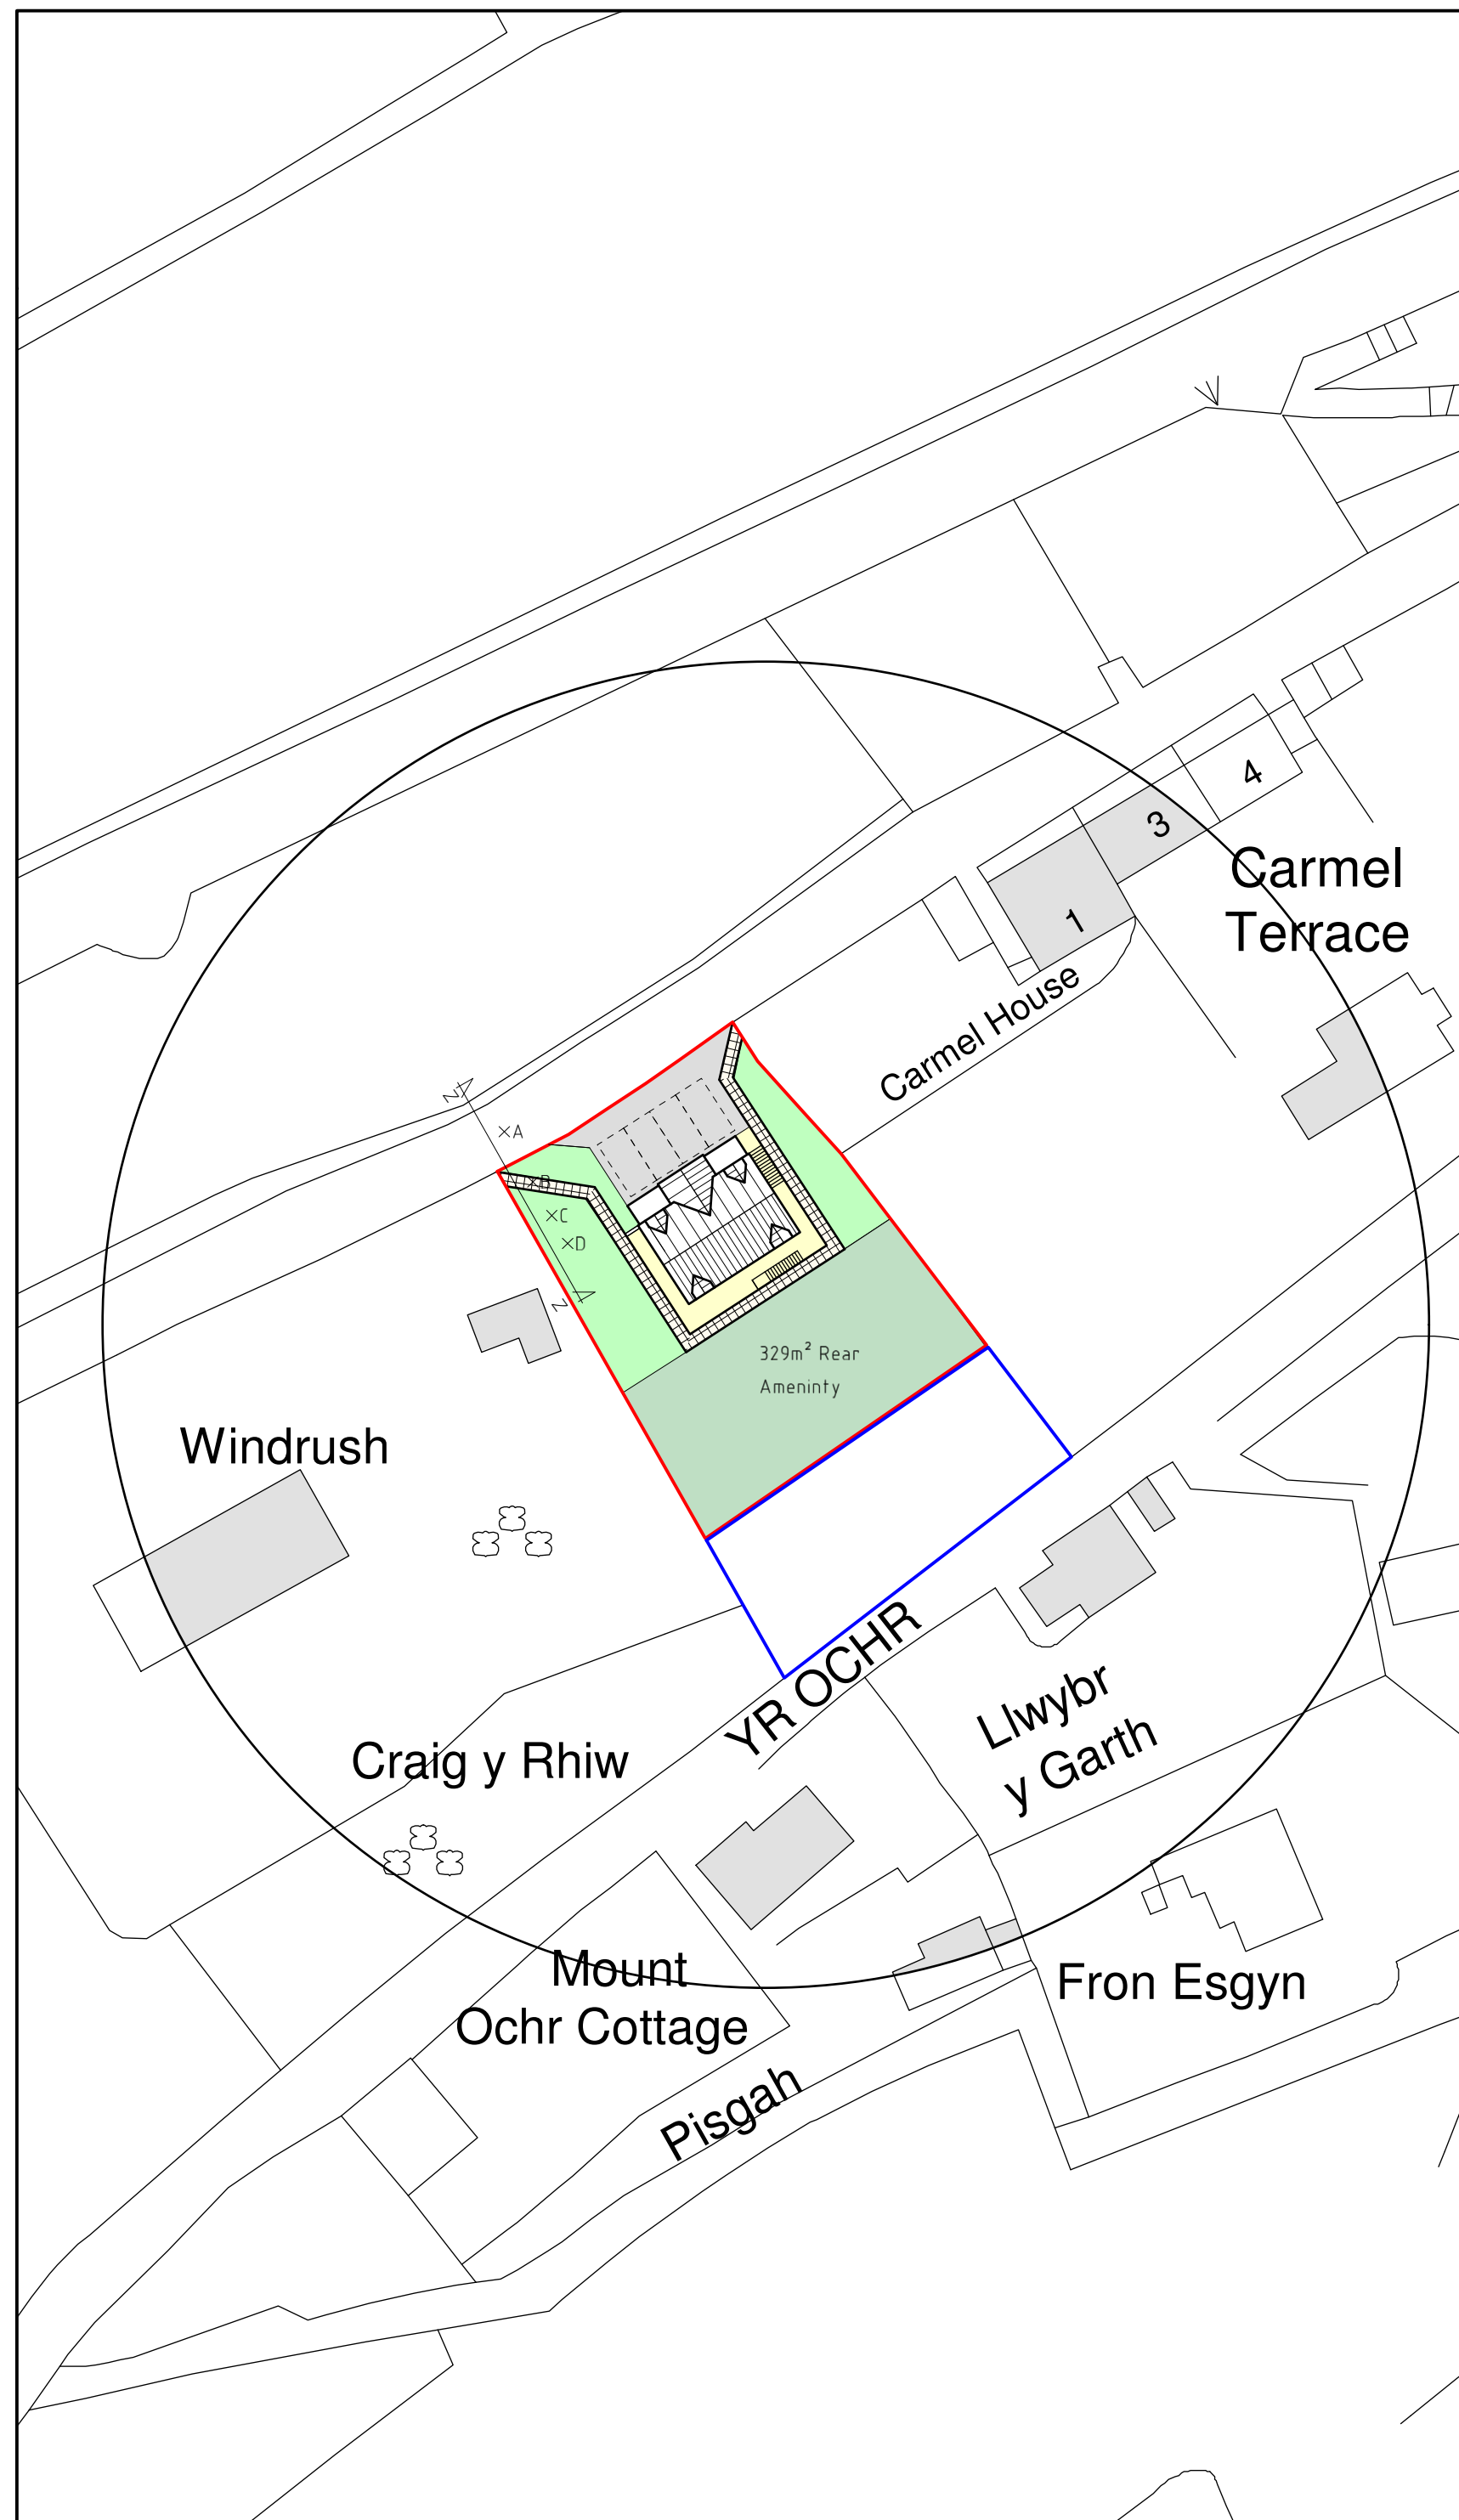

Key

 Surrounding Buildings

 Application Site

 Land owned by Applicant

Building Parameter	Minimum (mm)	Maximum (mm)
Depth	8650	9150
Width	9800	10300
Height	8880	9380

Rev	Date	Detail	Initial

Project:
Proposed Alterations to
Land Opposite,
Llwybr Y Garth, Yr Ochr,
Fron, Llangollen, LL20 7RS.

Title: Planning: Site & Location Plan	Scale: (A2) 1:500 & 1:1250
---	----------------------------------

Drawn By: D.J.Edwards	Date: Feb 2021
--------------------------	-------------------

Drawing No: E075/002	Sheet: of
-------------------------	----------------

blueprint
architectural services

 Office 3K4,
Redwither Business Tower,
Wrexham. LL13 9XT
Tel: 01978 356500
www.blueprintarchitectural.com
© copyright all rights reserved