

KEY TO SYMBOLS

CLIPPING POND

DECKING

BENCH AND SEATING

INDIGENOUS TREES

INDIGENOUS SHRUBBERY


EXISTING TREES

ROAD / PARKING

FOOTPATH

Revision Description	
27/07/21	SOMMARY SET AMENDED
Date	Description
Rev	By

LOCATION PLAN 1:2500


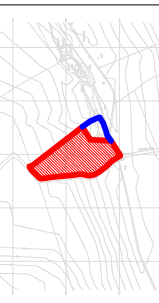


Project: Whitewell Lodges - Client : Philip Cooper
Rock Barn, Whitewell Lane, Whitewell, Whitchurch
Shropshire, SY13 3AN
Drawing Title: Site Layout Plan

Drawing Number: 200616-01-01

Revision: 19/08/2020
Date: 1:500
Scale: JK
Drawn By: JK
CAD Dwg File:
Arch. Base Dwg:
Issue Status:

Full Planning Application

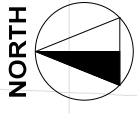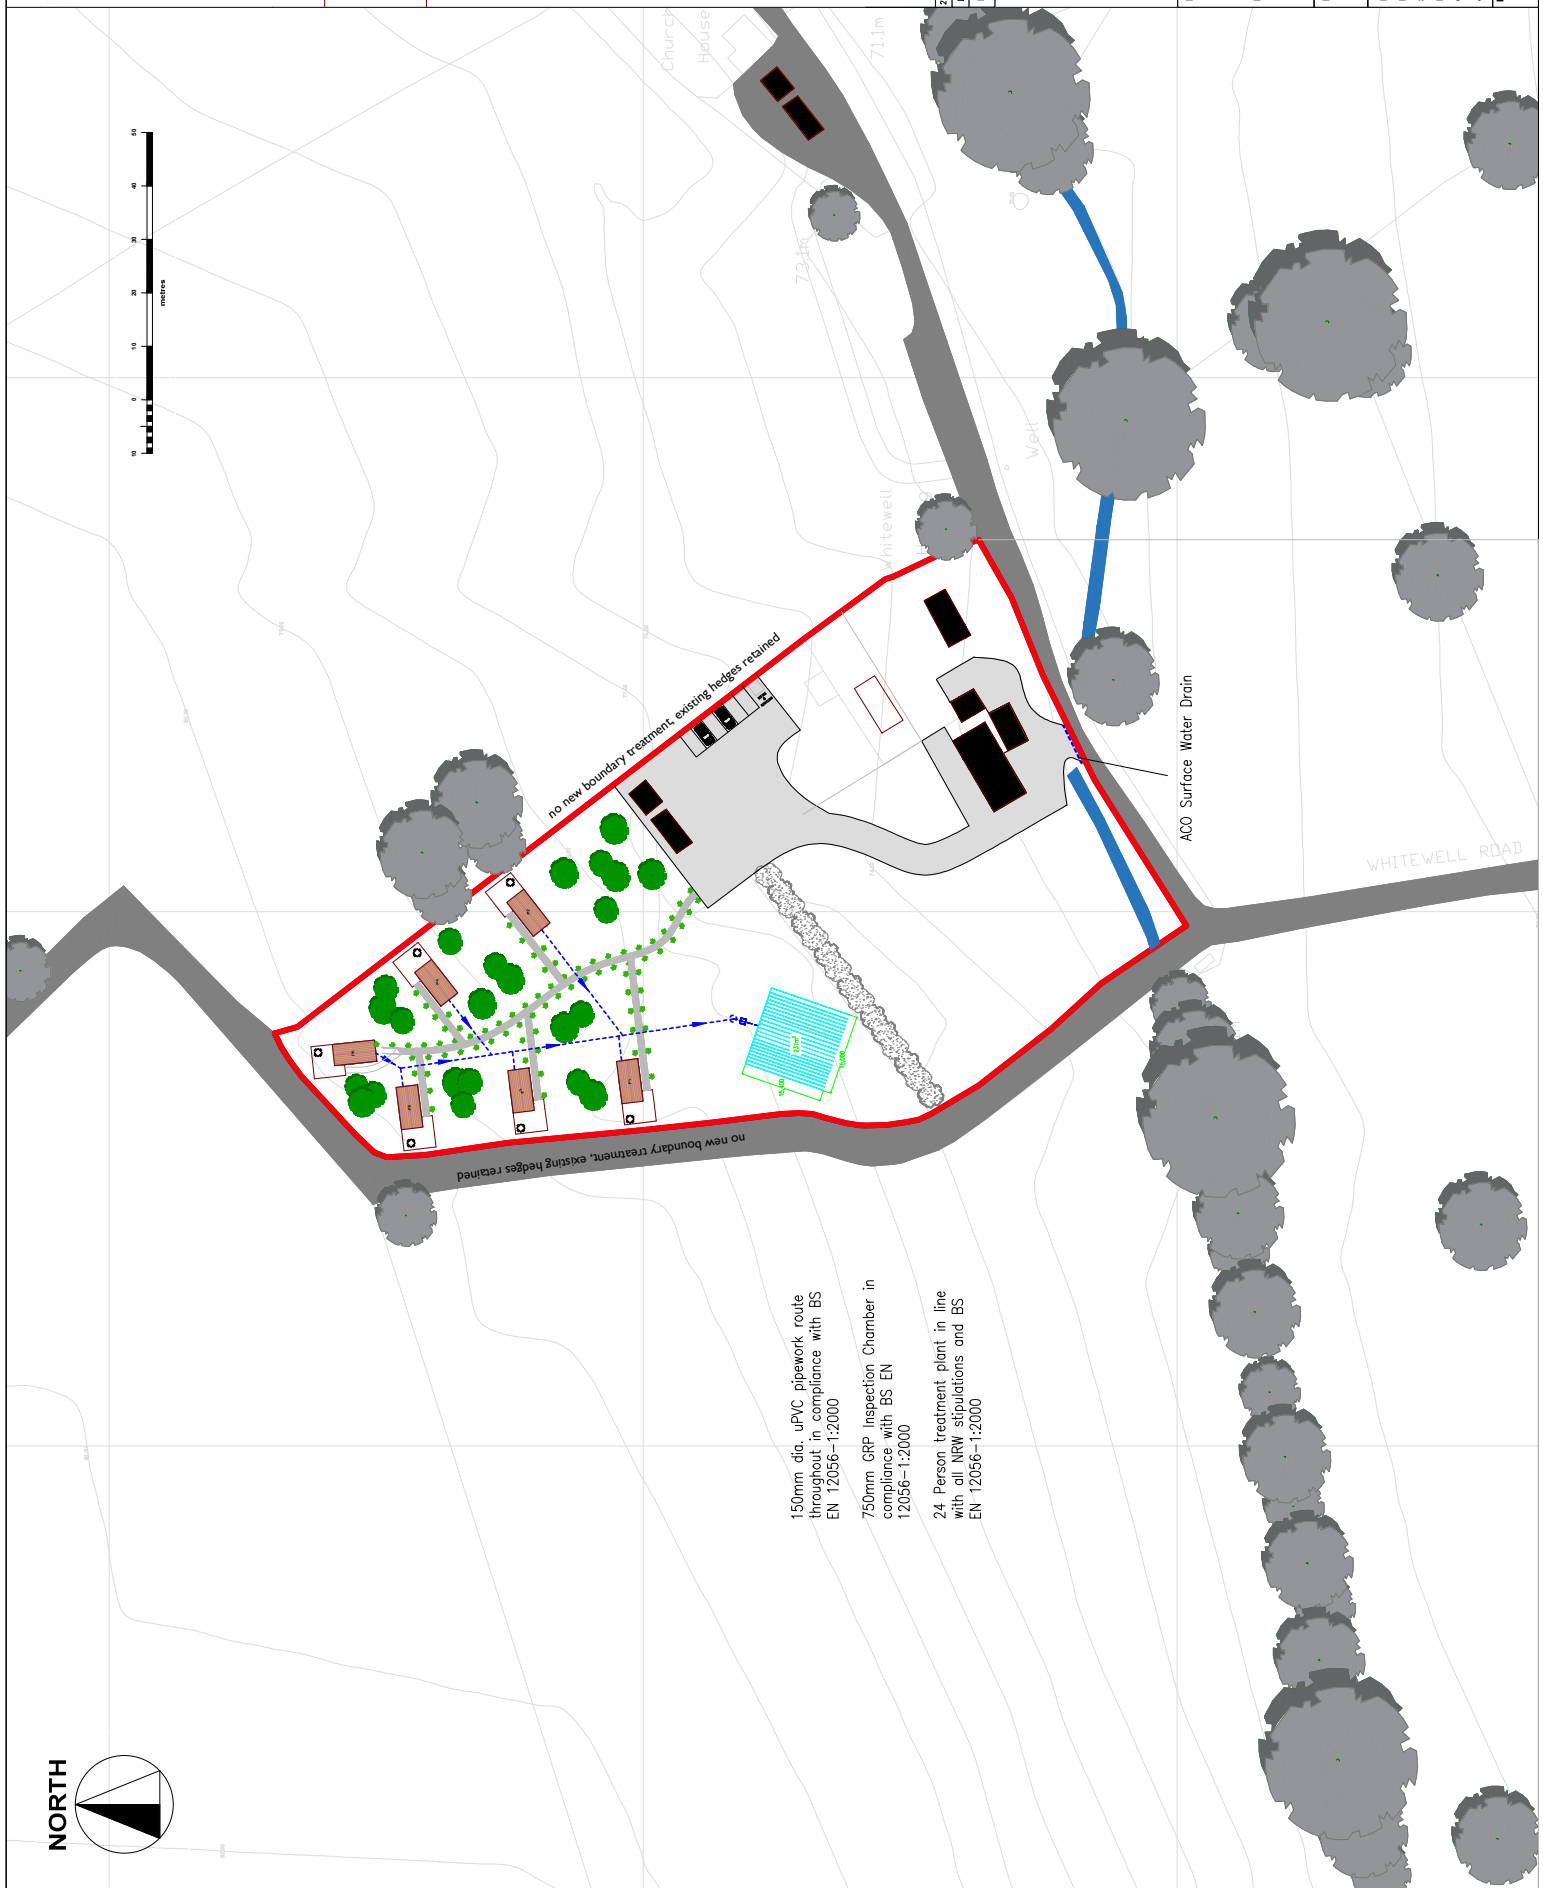

150mm dia. uPVC pipework route
throughout in compliance with BS
EN 12056-1:2000

750mm GRP Inspection Chamber in
compliance with BS EN
12056-1:2000

24 Person treatment plant in line
with all NRW stipulations and BS
EN 12056-1:2000