


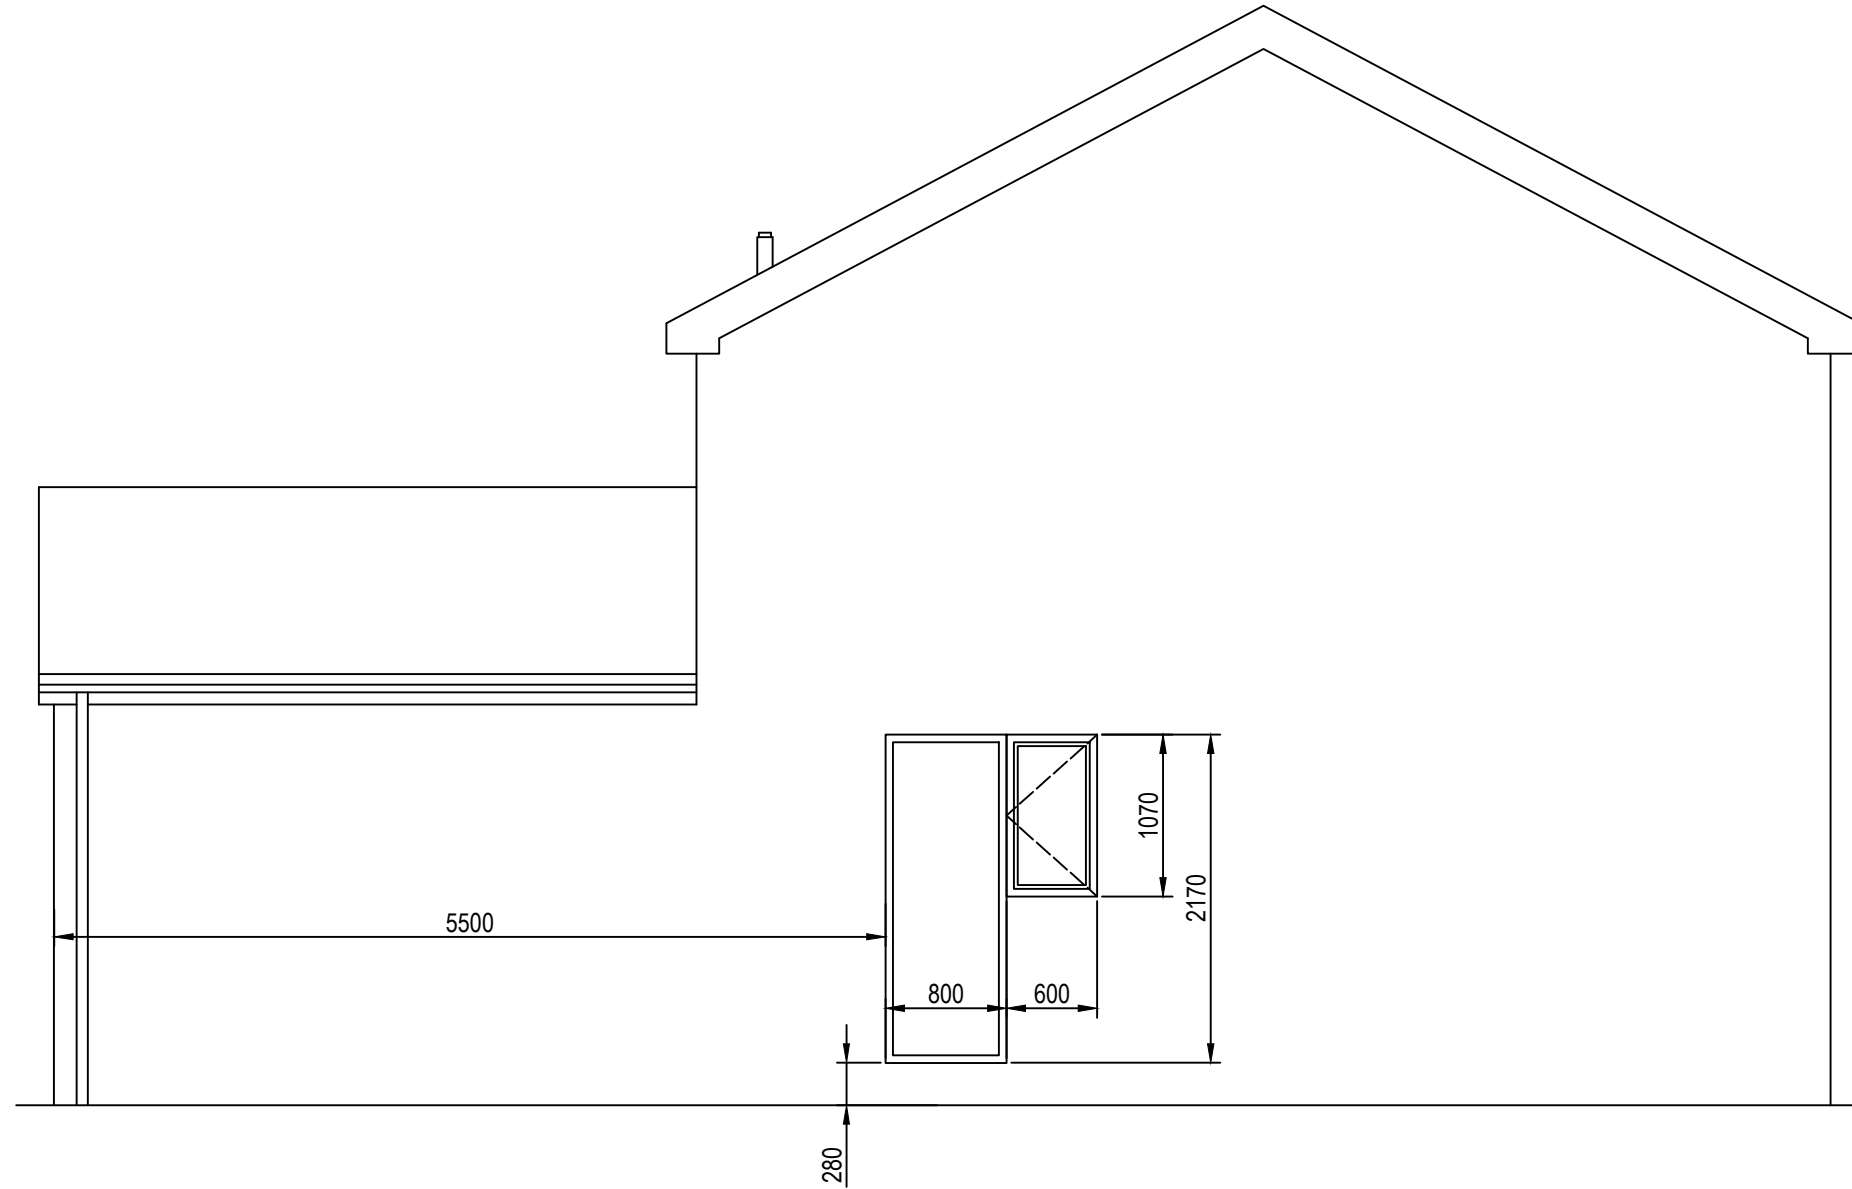

PROPOSED SIDE ELEVATION (SE)

Project: PROPOSED EXTENSION AT 1 ORCHARD VIEW, GRESFORD		
Drawing Title: PROPOSED SIDE ELEVATION (SE)		
Date: 18.05.21	Scale: 1:50	Drawing No: 5
DO NOT SCALE FROM THIS DRAWING		