



Existing Section A-A

Scale 1:200 @ A1

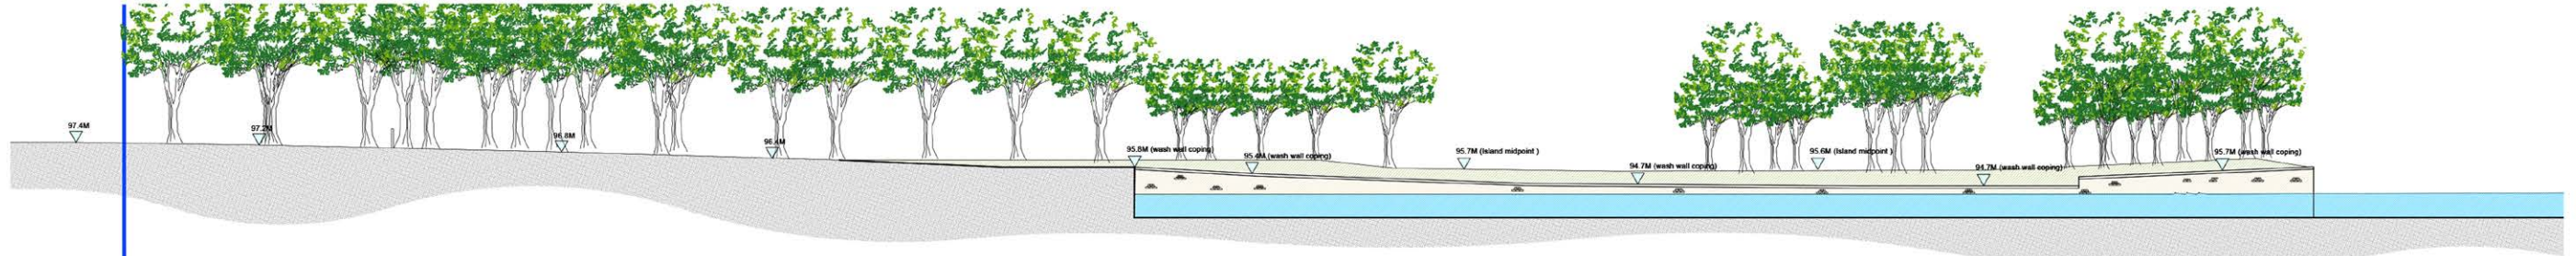


Existing Section B-B

Scale 1:200@ A1

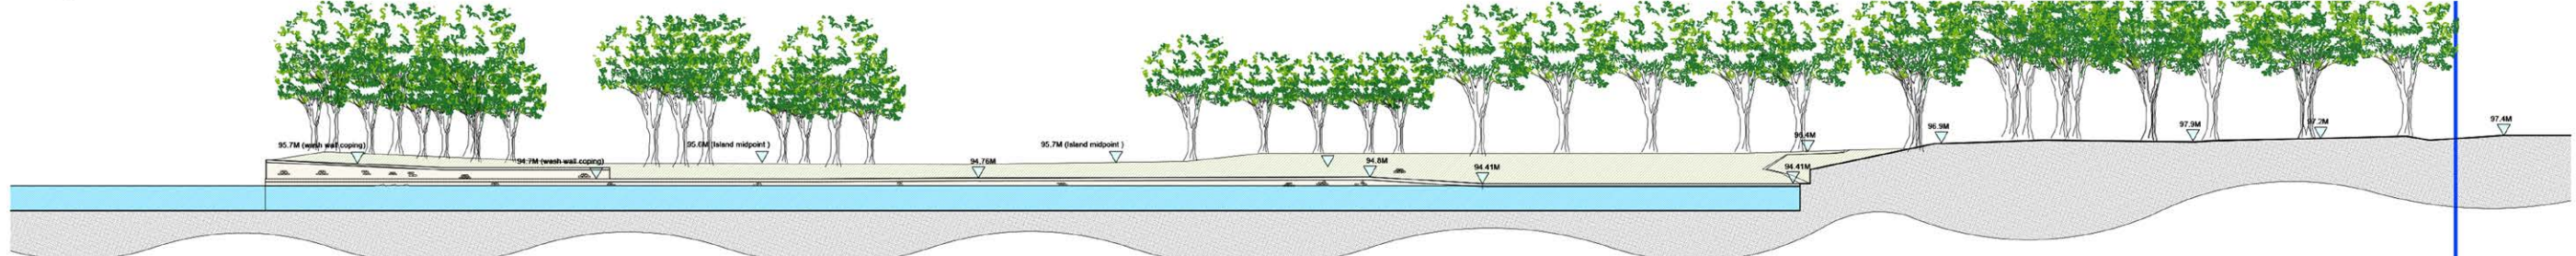


Existing Section C-C

Scale 1:200 @ A1

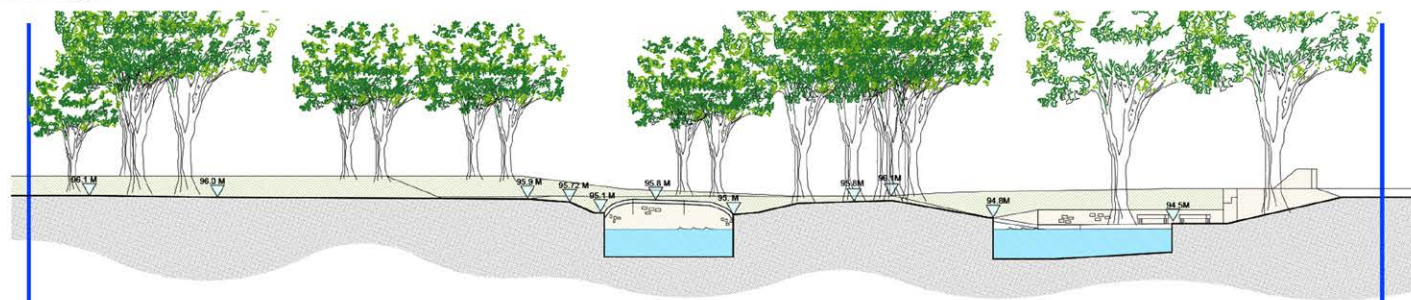


Existing Section D-D

Scale 1:200 @ A1

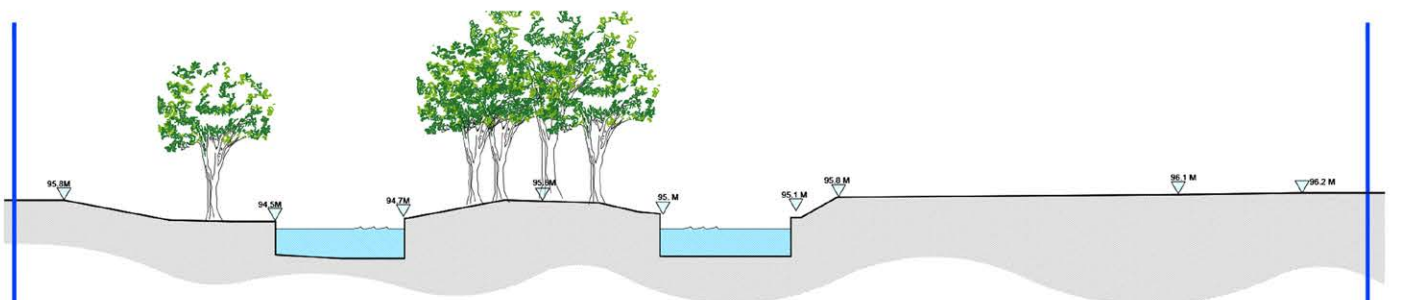

Existing Section E-E

Scale 1:200 @ A1

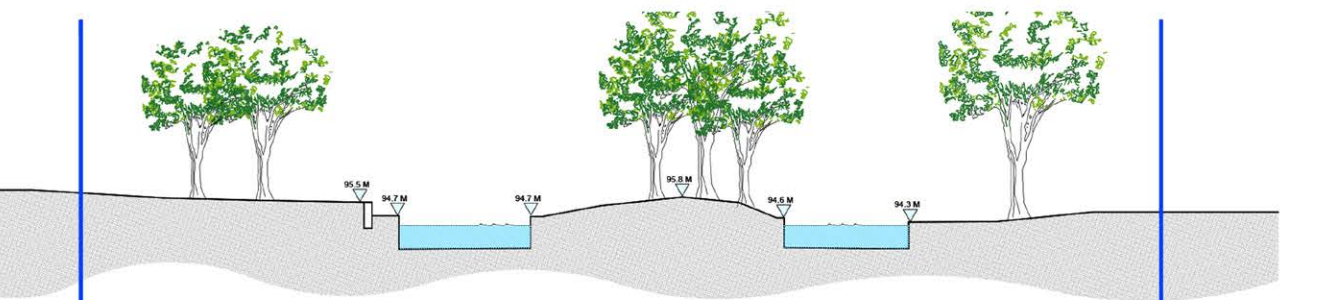

Existing Section F-F

Scale 1:200 @ A1

Site Key (As Existing)



PLEASE NOTE - DRAWINGS ARE BASED ON AN O.S. AND TOPOGRAPHICAL SURVEY. EXACTING MEASUREMENTS TO BE CHECKED ON SITE AND CONTRACTOR TO INFORM OF ANY INCORRECT OR ANOMALOUS DATA.

Key (Materials and Landscape as Existing)

-  = Retaining Block Work Wall
-  = Stone Masonry Work Wall
-  = Existing grassed or vegetation area
-  = Existing approximate land level (MAMSL)  
(please refer to current topographical survey for detailed measurements)

|   |                                   |
|---|-----------------------------------|
|  <p>Canal &amp; River Trust<br/>Making life better by water</p>                                               |                                   |
| <p>THIS DRAWING AND THE DESIGNS DEPICTED ARE THE COPYRIGHT OF CANAL AND RIVER TRUST AND MAY NOT BE REPRODUCED OR MADE USE OF, EITHER DIRECTLY OR INDIRECTLY WITHOUT EXPRESS WRITTEN CONSENT.</p> |                                   |
| <p>Sheet<br/>Existing Elevations and Sections</p>   |                                   |
| <p>Project<br/>Trevor,<br/>Hire Boat Base</p>   |                                   |
| <p>Origin Date/ Auth<br/>RB</p>   | <p>Drawing No.<br/>2019 38 04</p> |
| <p>Scale<br/>1:200 @ A1</p>   | <p>Sheet Size<br/>A1</p>          |
| <p>Issue<br/>V14</p>   | <p>Issue Date<br/>30/04/21</p>    |