




Existing Cross Section

1 : 100

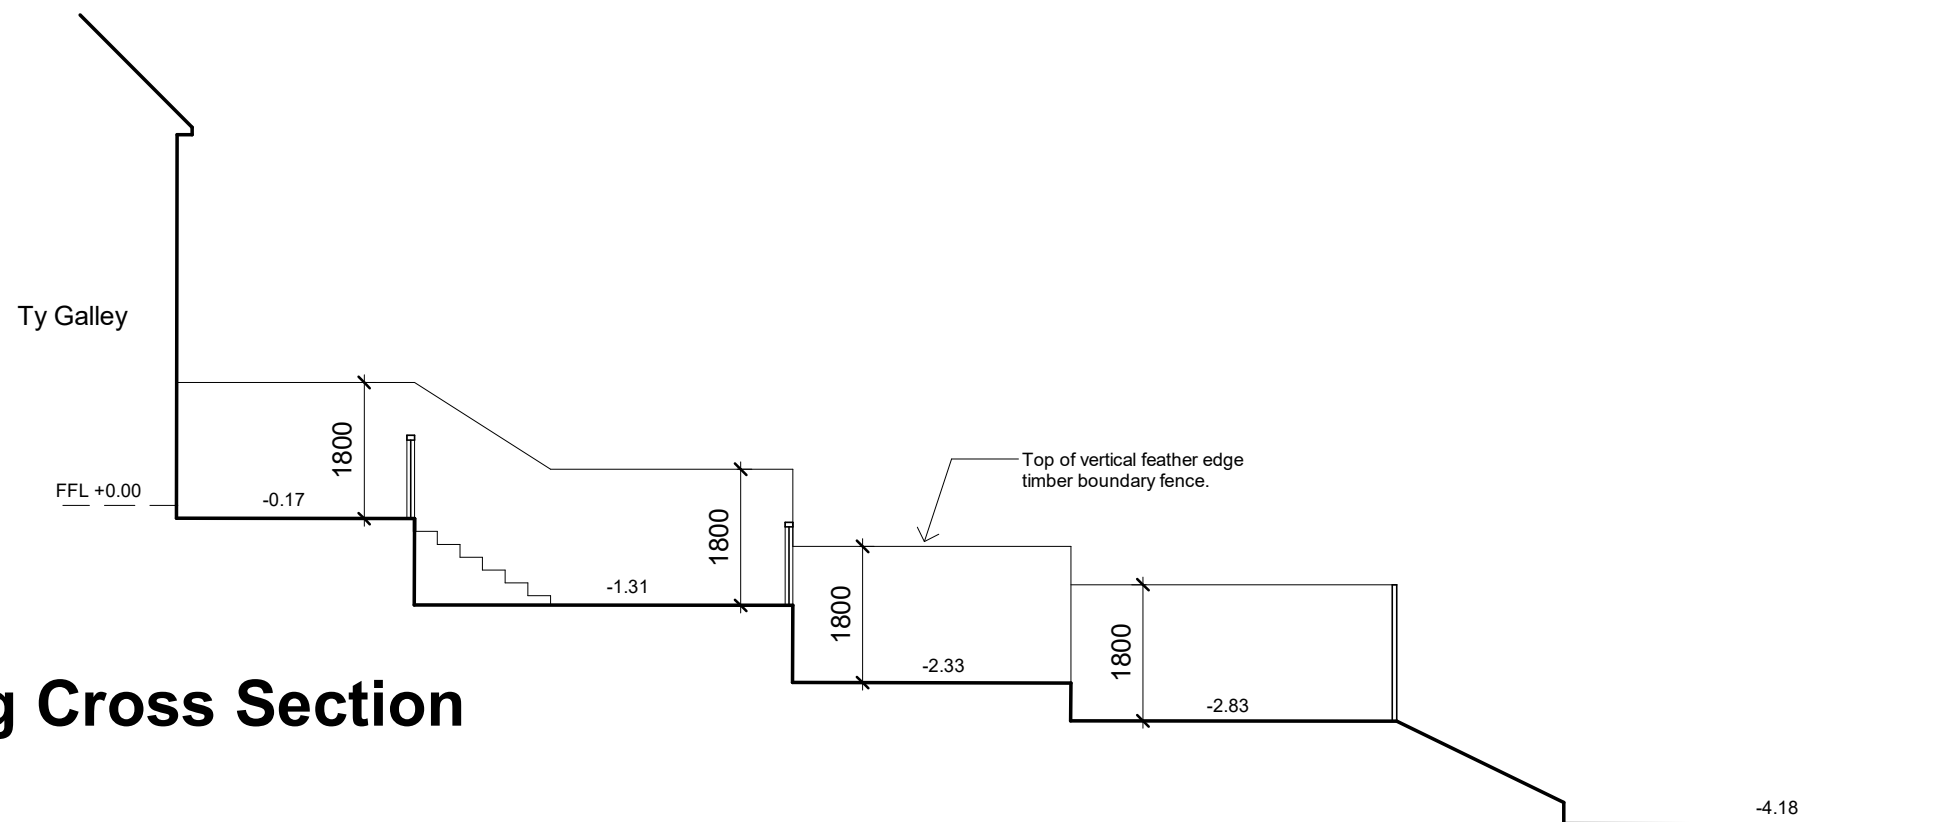

Proposed Cross Section

1 : 100

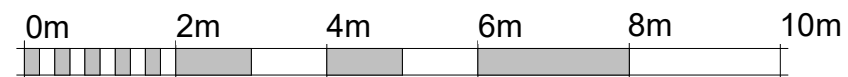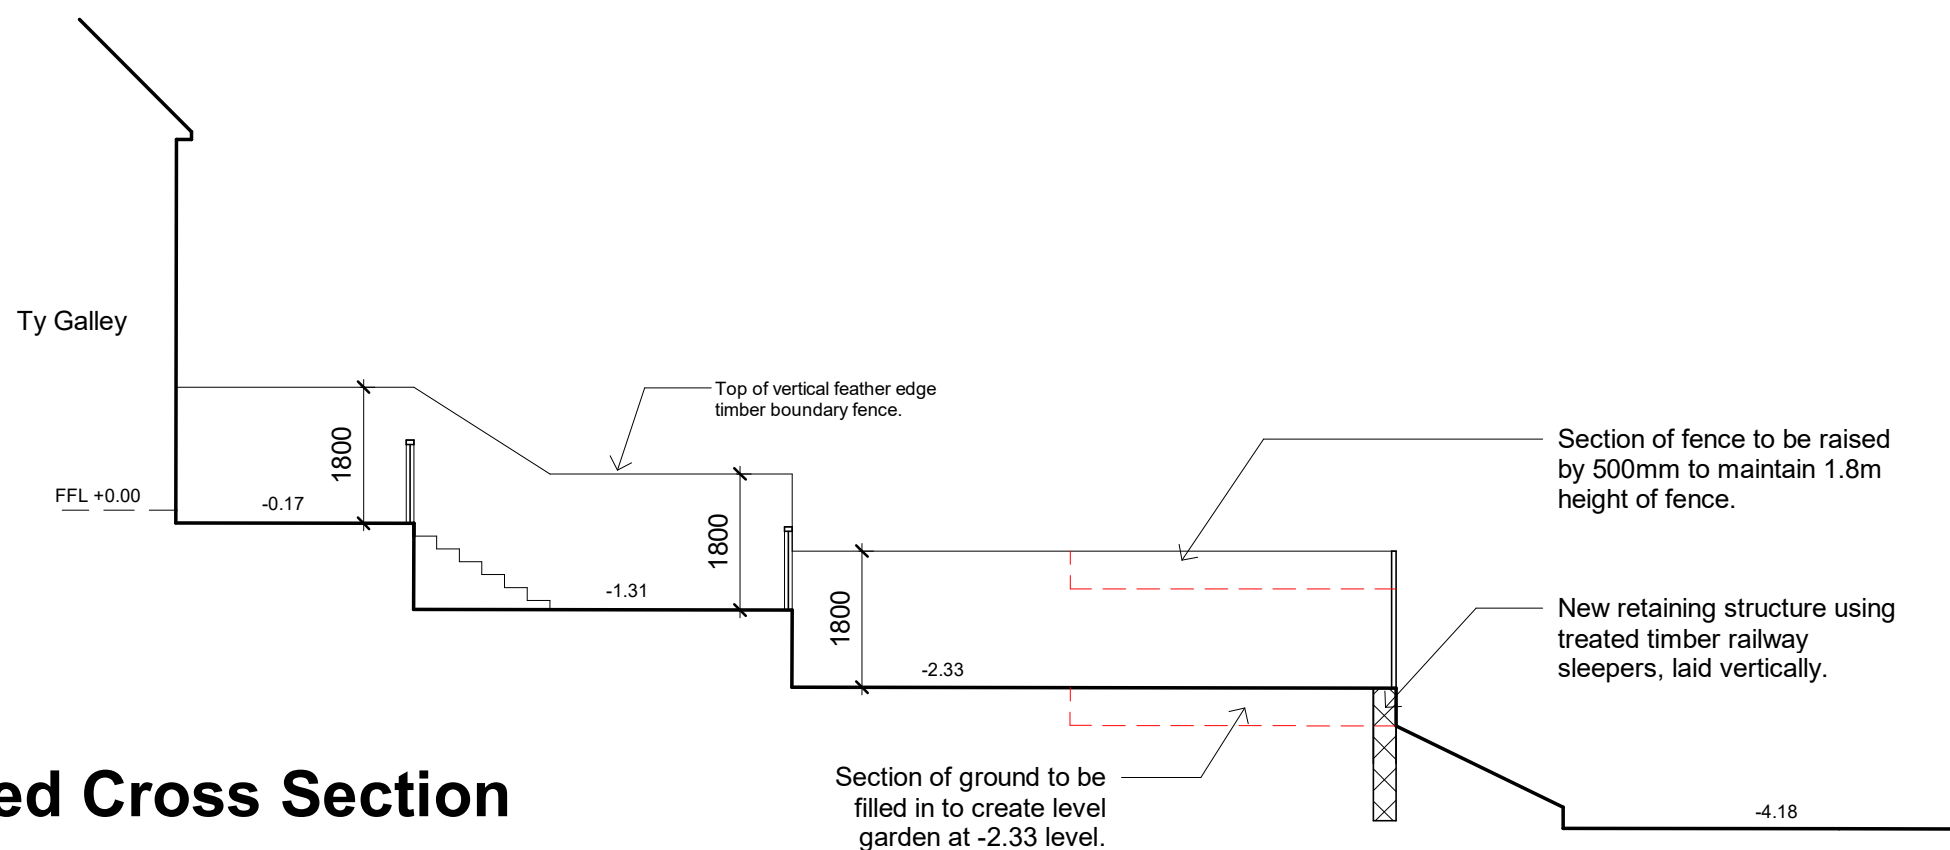

36 Plas Tirion, Johnstown,
Wrexham LL14 1UR
07543968690
geraint@weareframe.co.uk
www.weareframe.co.uk
facebook.com/frame.architect
instagram.com/we_are_frame

Project:	Ty Galley, St. Albans Road, Tanyfron		
Title:	Existing & Proposed Sections		
Scale @ A3:	1 : 100	Author: GE	Date: 06.05.21
Project Ref:	21-42	Drawing No: A003	Rev. -