



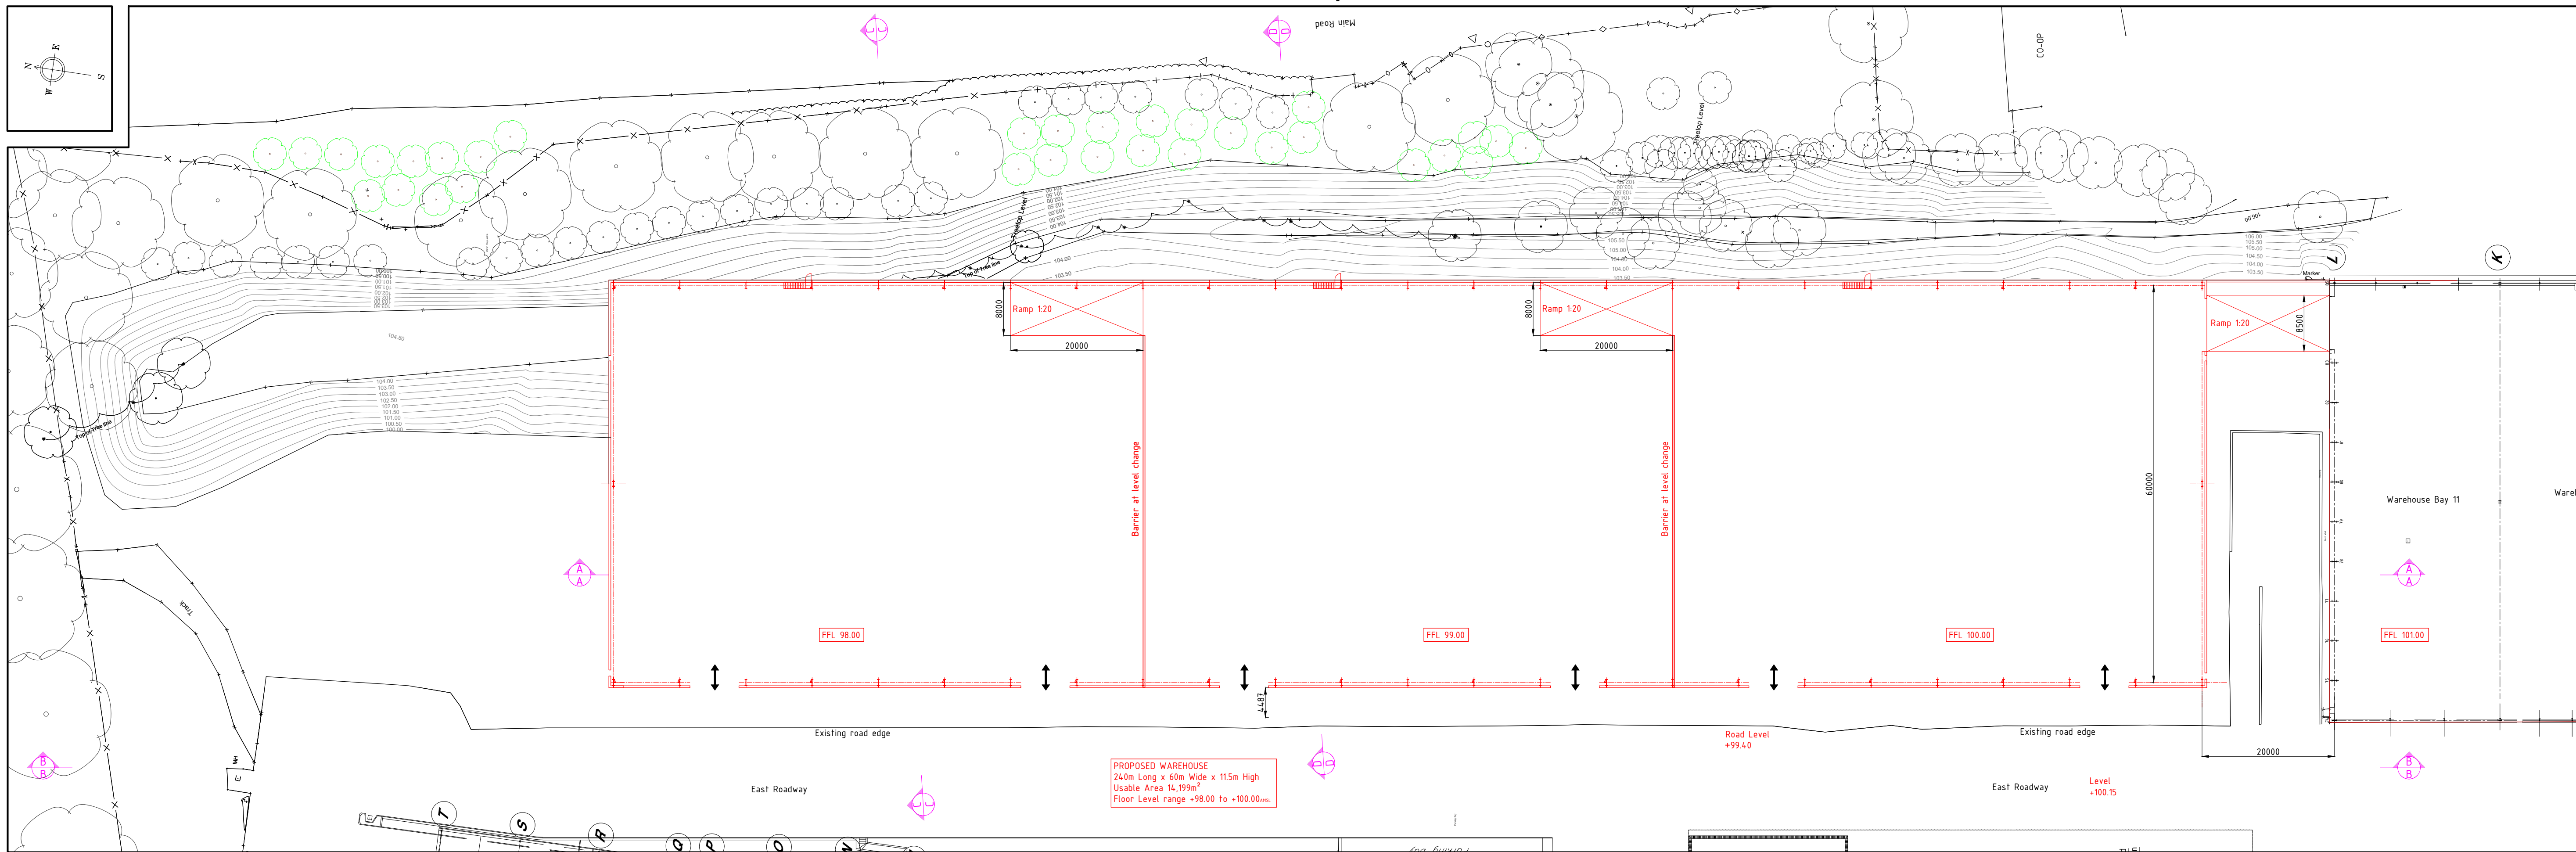


Plan

Scale = 1:500

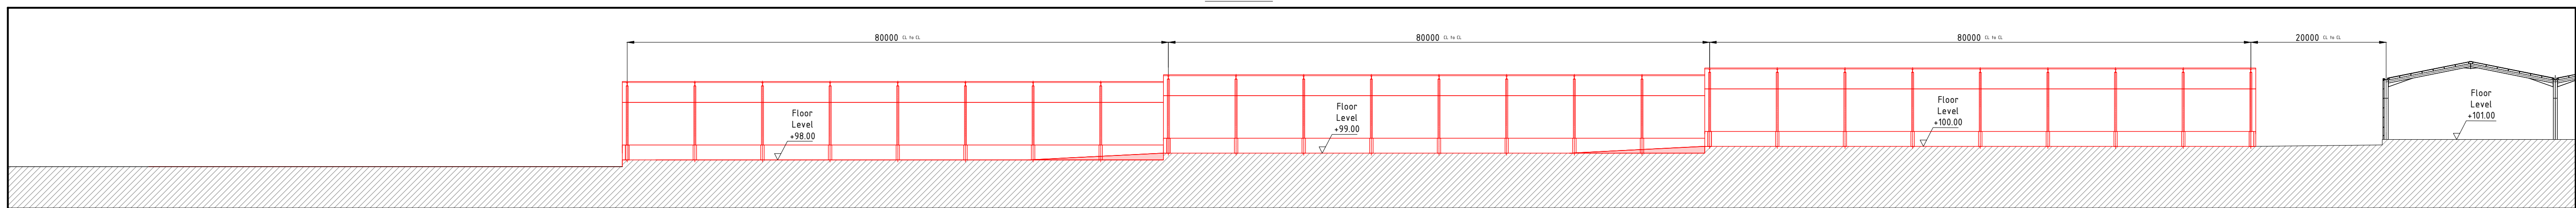


Section 'A-A'

Scale = 1:500

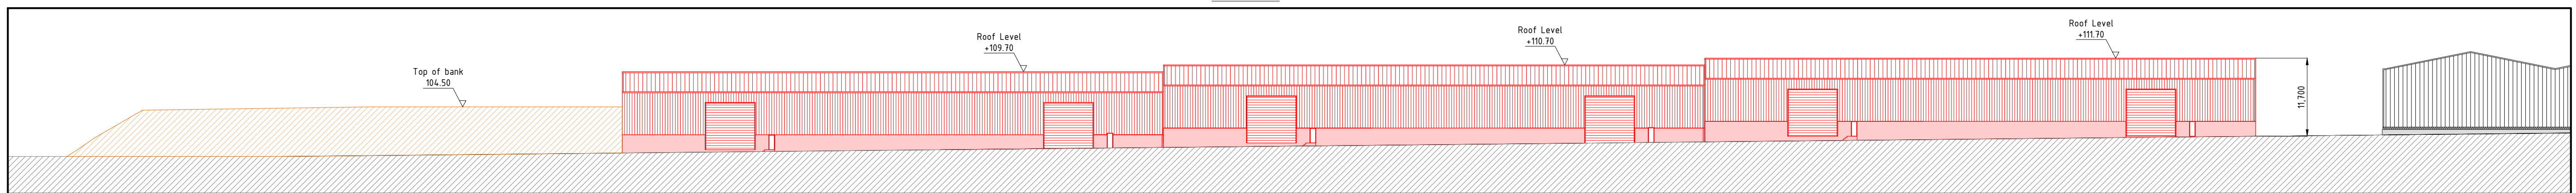


Section 'B-B'

Scale = 1:500

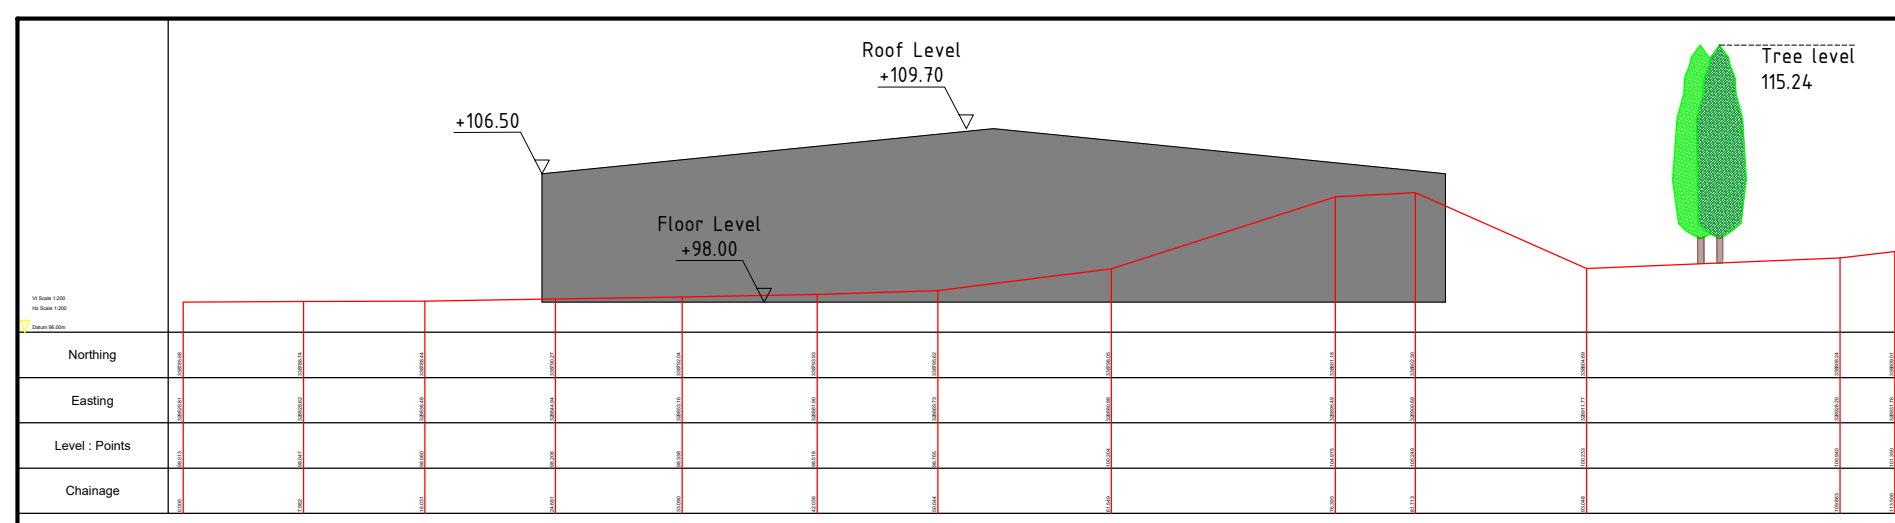


Section 'C-C'

Scale = 1:500

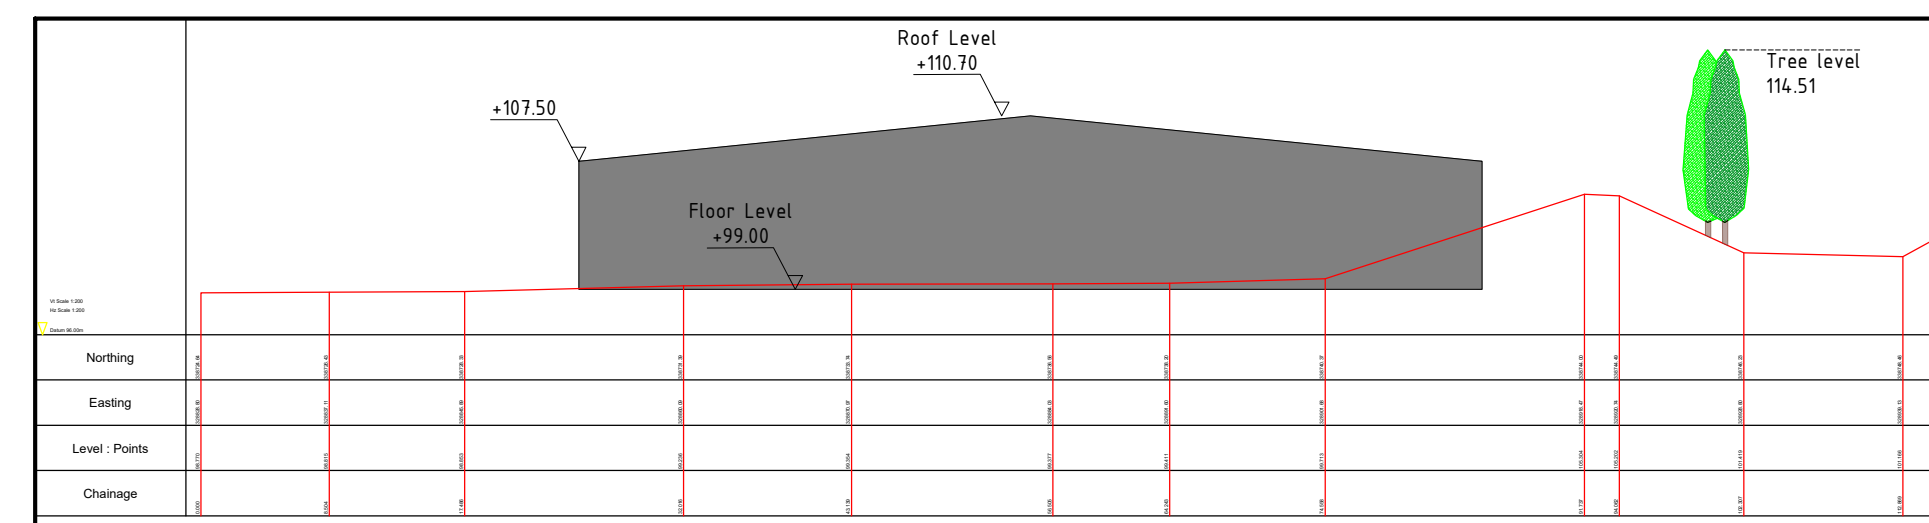

Section 'D-D'

Scale = 1:500

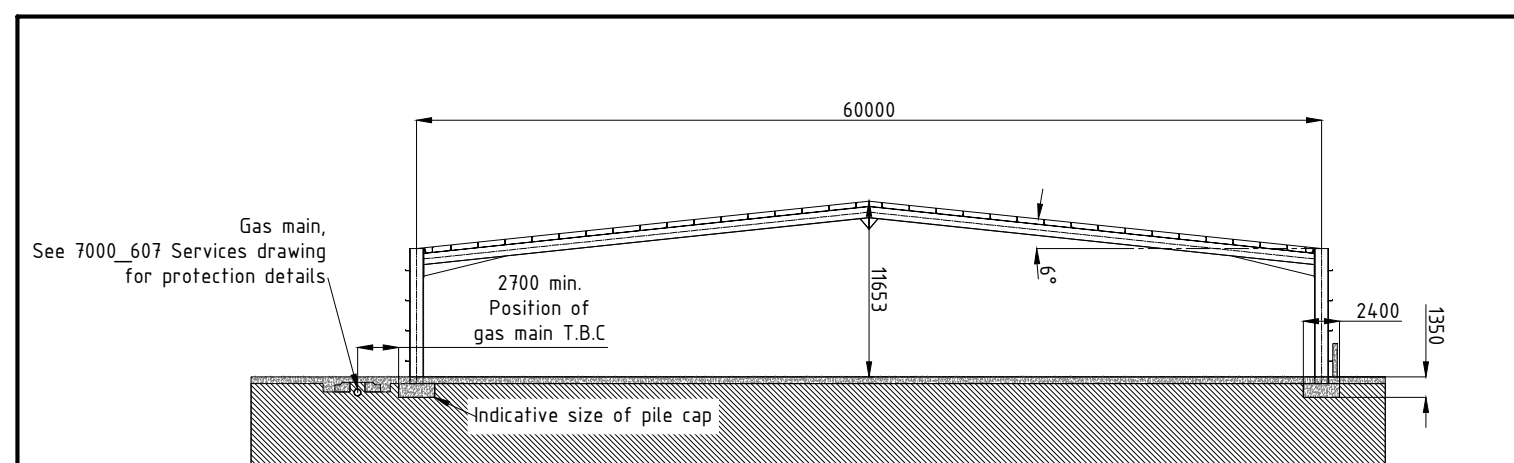

Typical portal section

Scale = 1:500

Preliminary: 16.02.2021

D	Revised layout of warehousing	15.01.2021	A.Hilditch
C	Drawing set focused on East Logyard warehousing proposal for planning	21.09.2020	M. Welch
B	Layout of proposed warehouse revised	11.09.2020	M. Welch
A	East Logyard Warehouse proposal and Asphalt yard added. Reception proposal removed	15.07.2020	M. Titcombe
Index	Modification	Date	Name
Status	Size	Scale	
Project leader		1:500	
Drawn	01.10.2019	M. Titcombe	
Checked			
Project number	Project name		
Description			
East Warehouse Proposal			
Planning General Arrangement			
Drawing number	Index	Sheet/Number	
7000/607	D	1/3	
Sub Category	Process	Subprocess	
Division			