
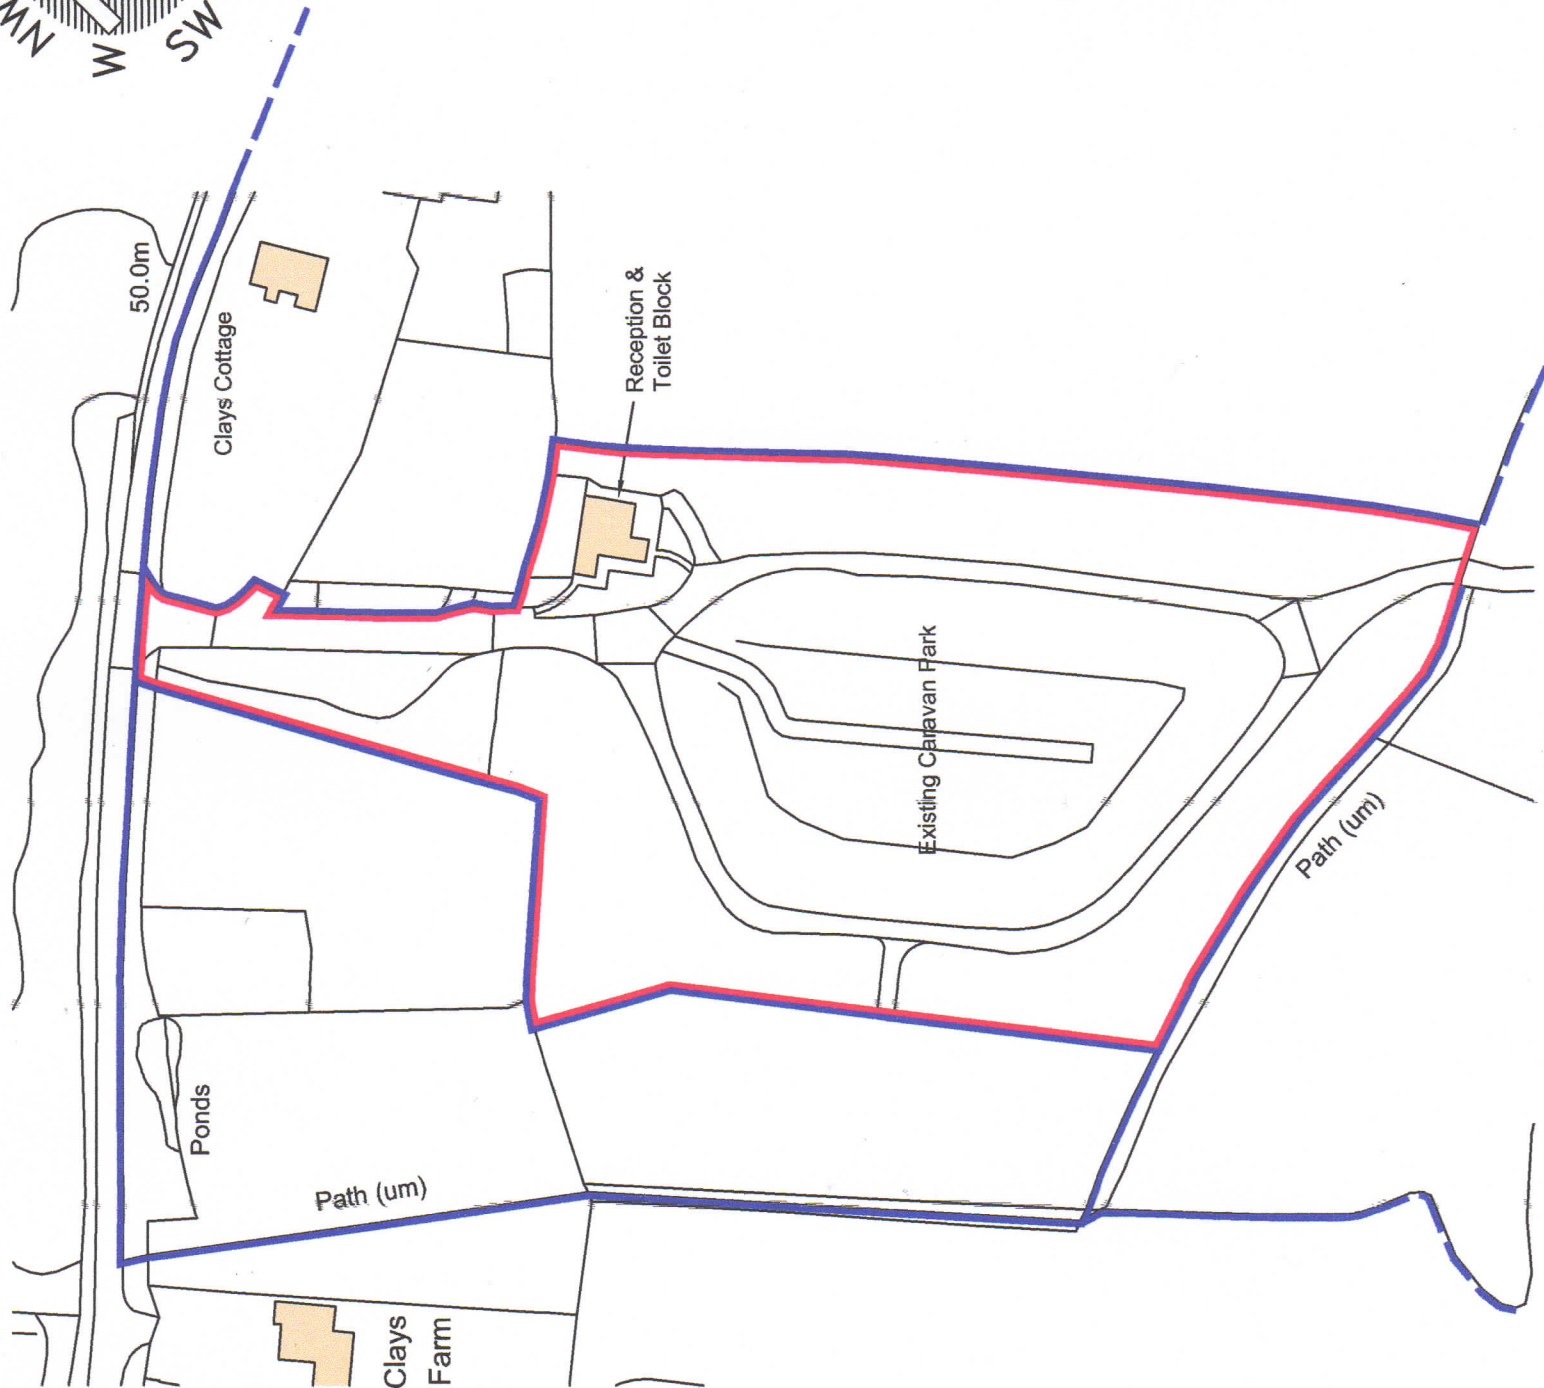


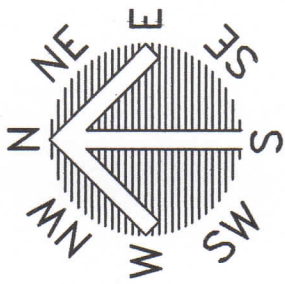

Ordnance Survey, (c) Crown Copyright 2019. All rights reserved. Licence number 100022432

AMENDMENTS	
NO	Date By
Do not scale this drawing Site dimensions to be checked This drawing is copyright	
JOB	EXTENSIONS RECEPTION BUILDING
Title CLAYS CARAVAN PARK BRYN ESTYN ROAD WREXHAM	
REF.	DRAWING
K.3/19	02 PP
	SITE LOCATION PLAN
SCALE 1:1250 @ A3	
DRAWN	GLA DATE OCTOBER 2019
GERAINT LEWIS ASSOCIATES	
ARCHITECTURAL DESIGNERS, PLANNING CONSULTANTS BUILDING SURVEYORS & PROJECT MANAGERS	
BRYN RHEDYN . LLANELLYD DOLGELLAU . GWYNEDD . LL40 2SU TELEPHONE : 01341 422370	