




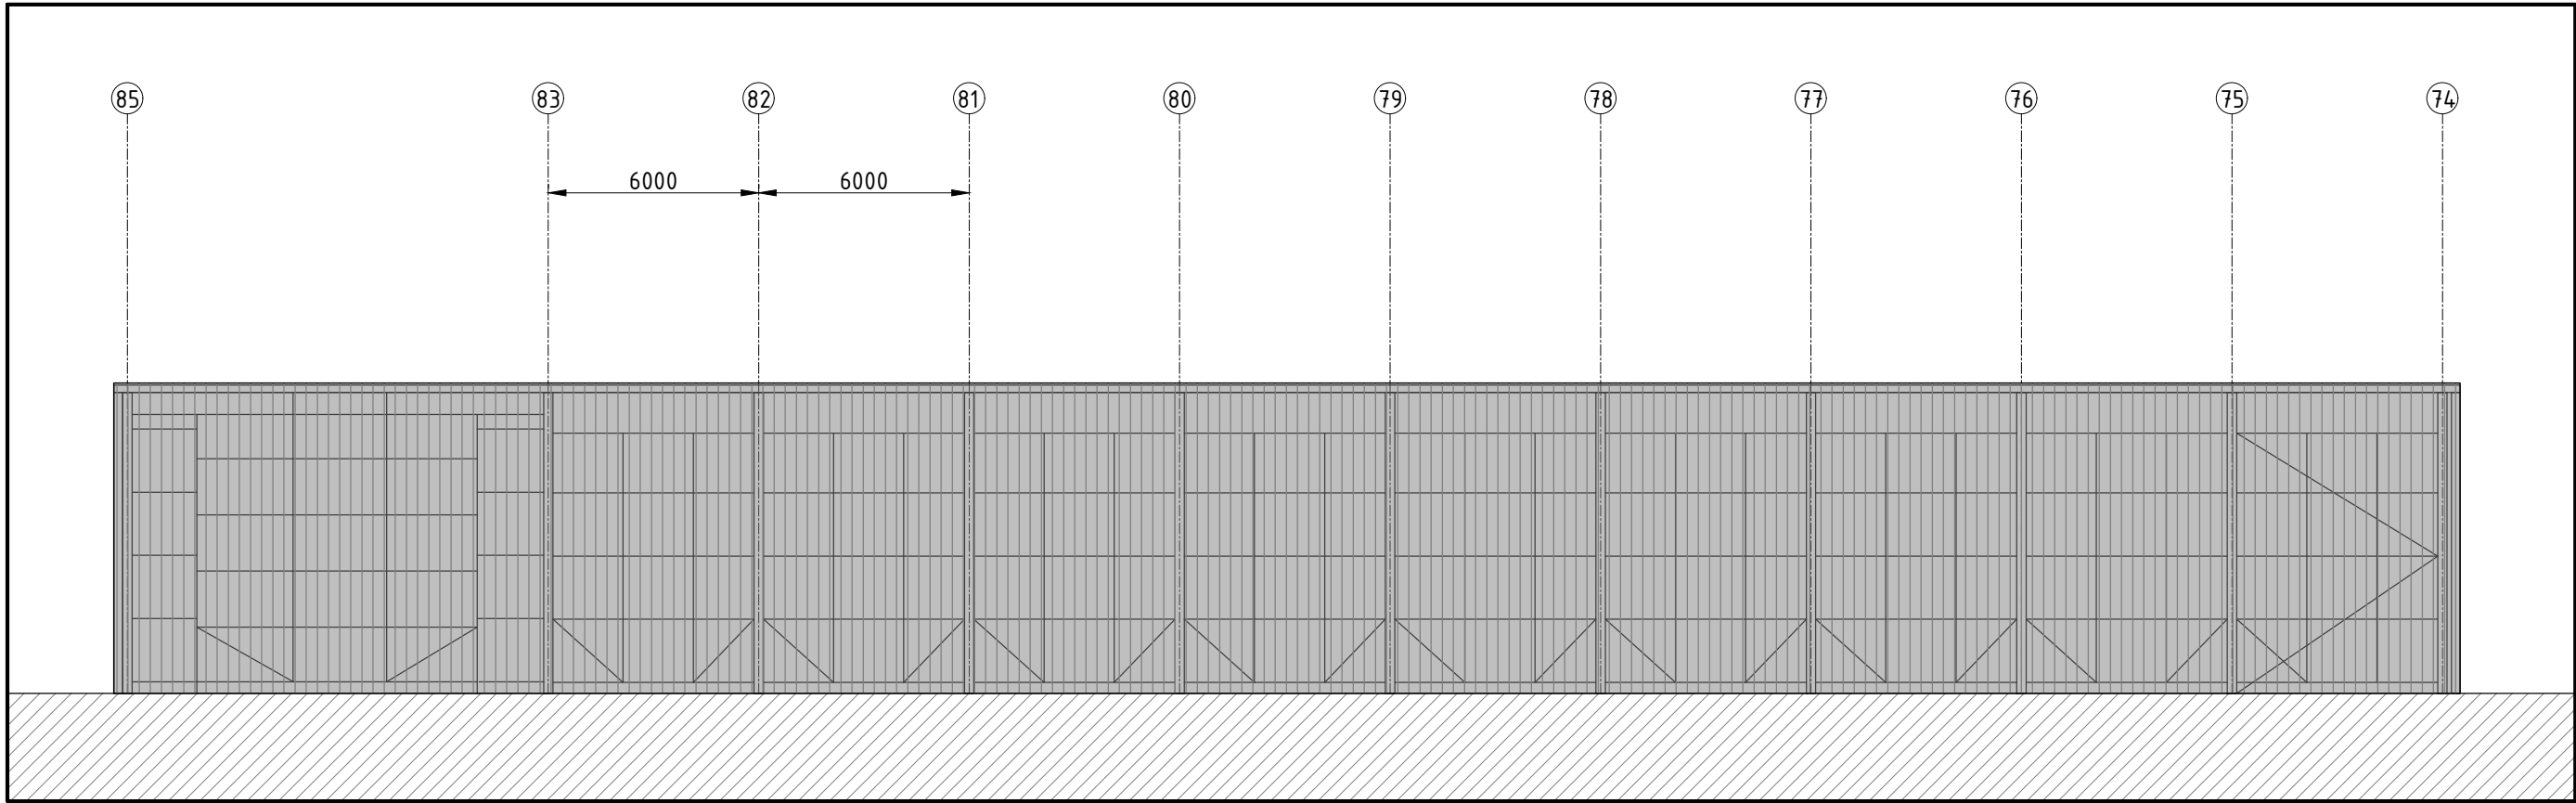


Elevation of GL 'L' showing existing
Scale 1:200

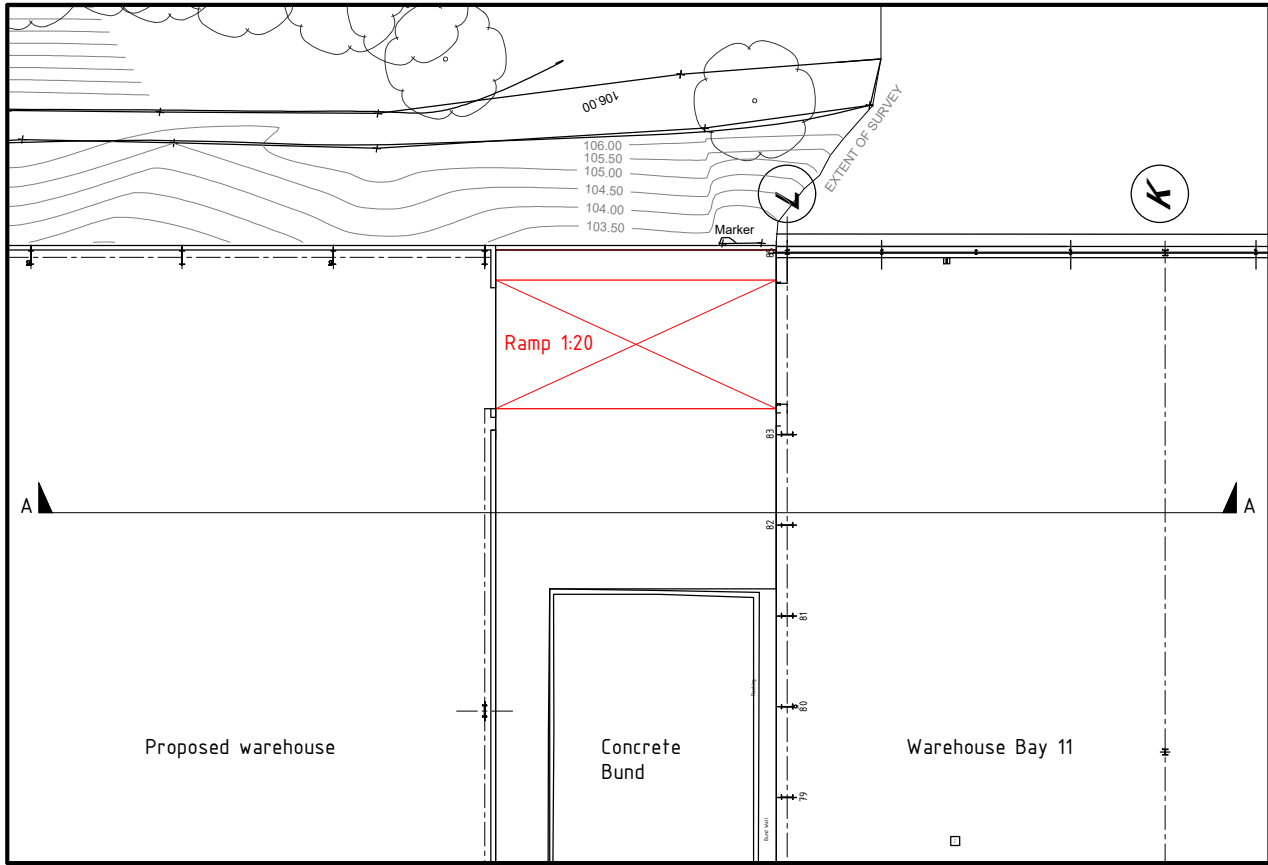

Plan view proposed ramp
Scale 1:200

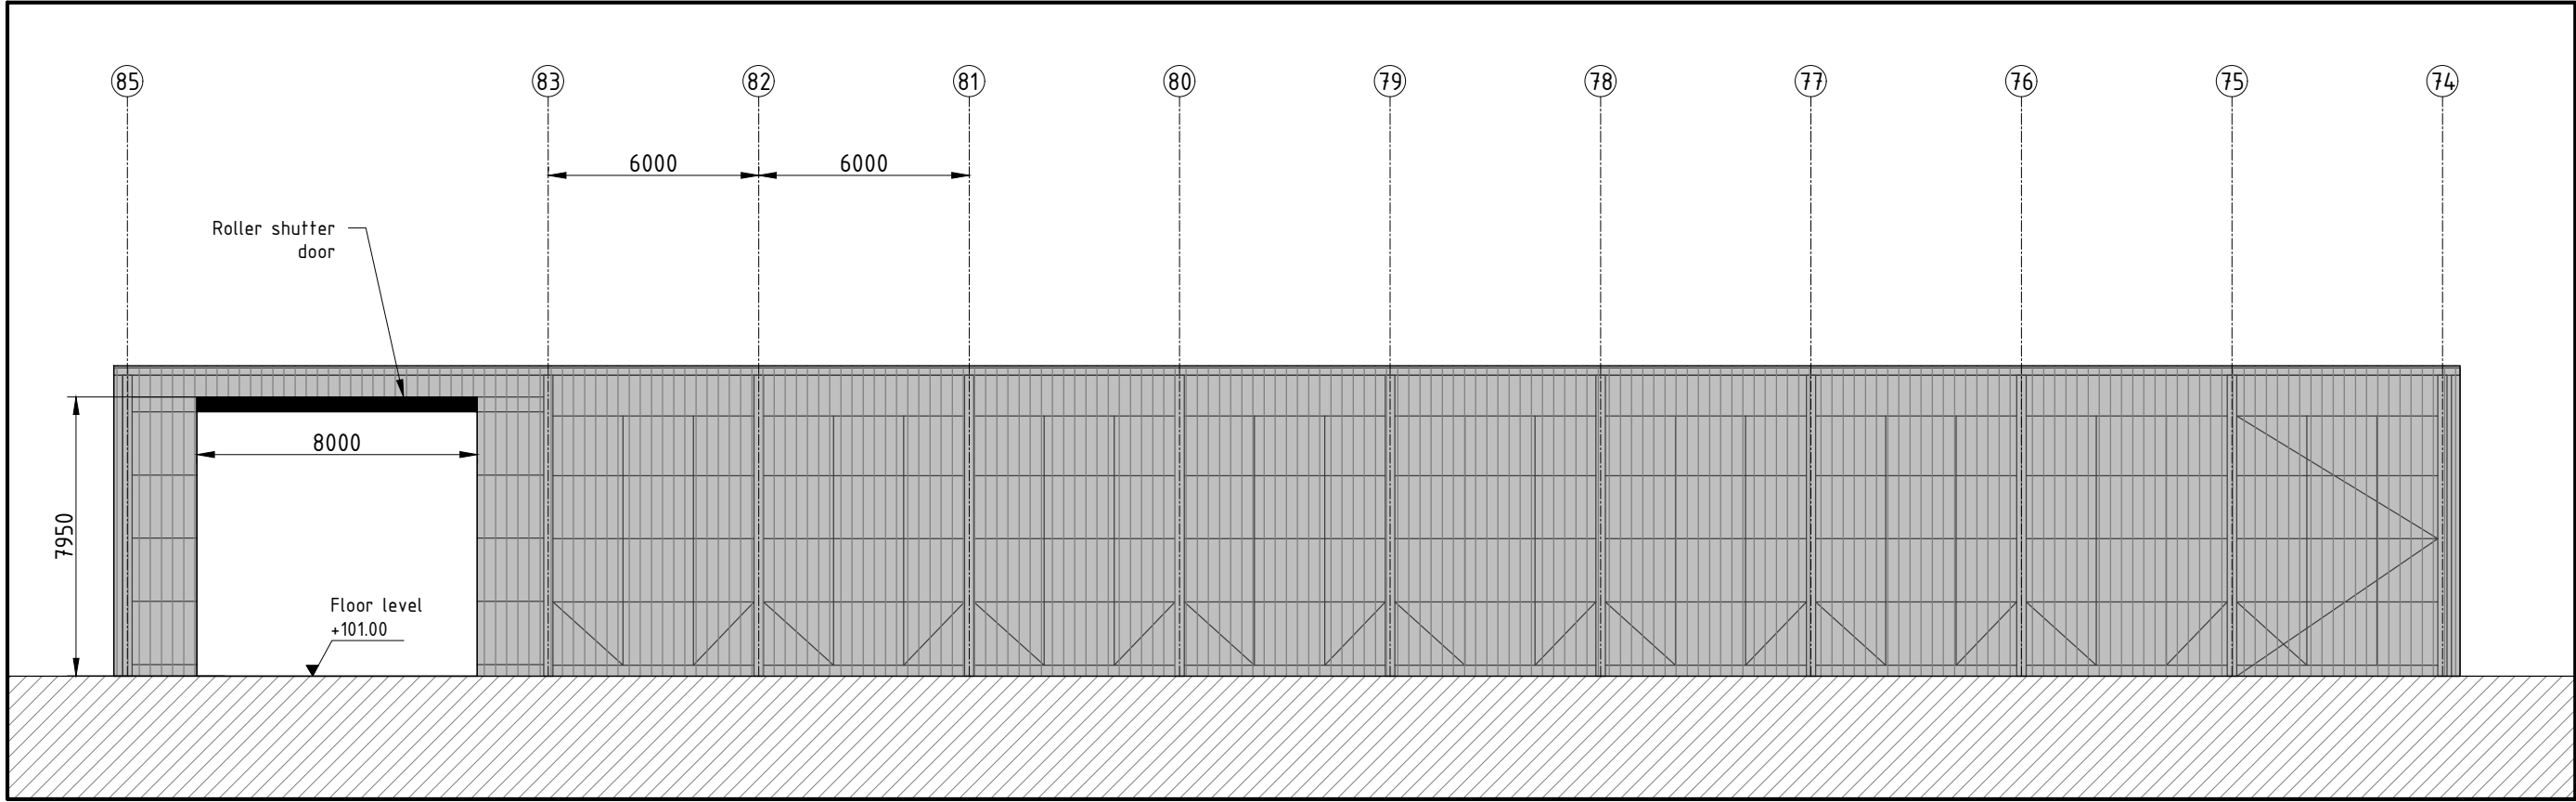


Elevation of GL 'L' showing proposed modification
Scale 1:200

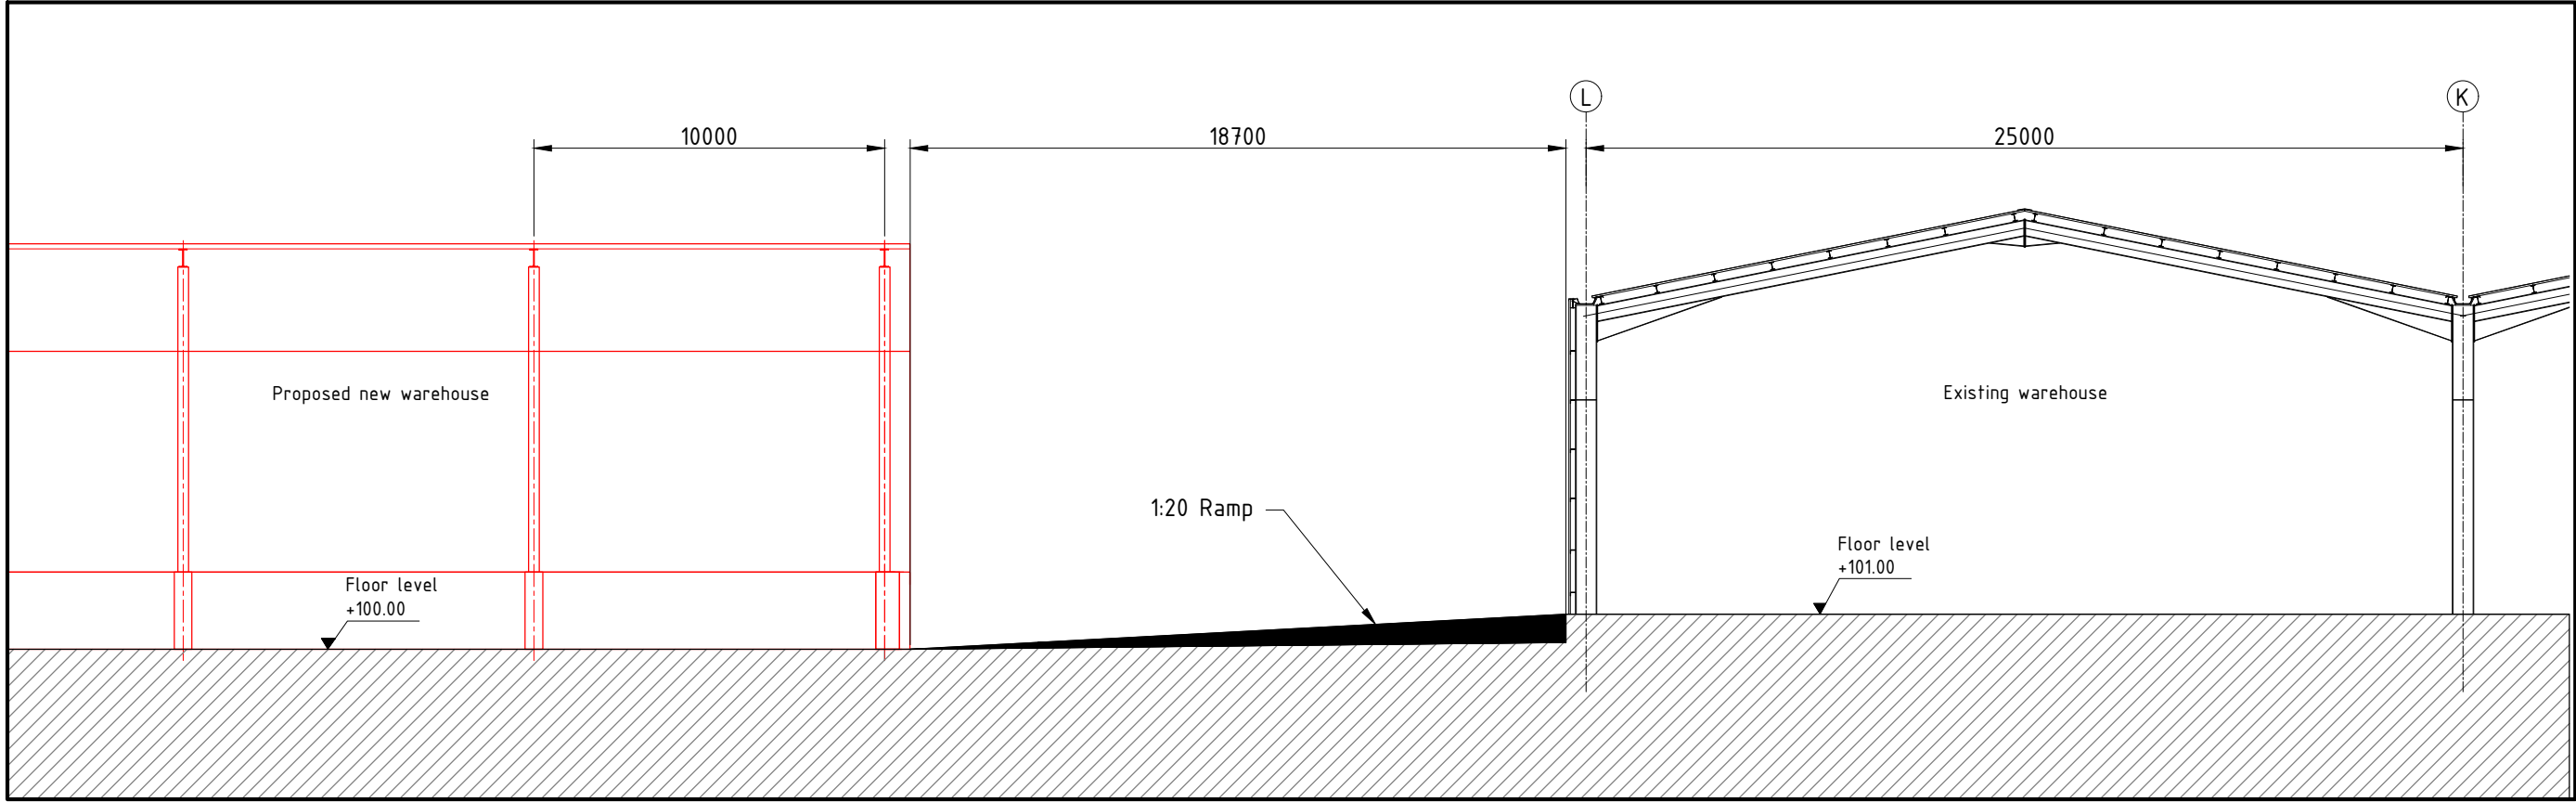

Section A-A
Scale 1:200

PRELIMINARY 31.03.2021

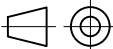C								
B								
A								
Index	Modification					Date	Name	
Confidentiality This drawing is the property of Kronospan Technical AG. Unauthorized distribution or utilisation without prior written authorisation is forbidden and may be unlawful.	Status		Date	Name	Size	Scale		
		Project leader	31.03.2021	M.T	A2	1:200		
		Drawn	31.03.2021	A.H	origin	Norm ISO		
		Checked						
		Project number		Project name				
	Xylo Technologies AG Rüthofstrasse 1 CH-9052 Niederteufen Schweiz		Description					
	Technology		East warehouse					
			Proposed ramp & amendment to existing warehouse					
	Kronospan Ltd Maesgwyn Farm LL14 5NT Chirk, Wrexham United Kingdom		Drawing number				Index	Sheet/Number
			7000_649					1/1
Sub Category			Process					
Division			Subprocess					