


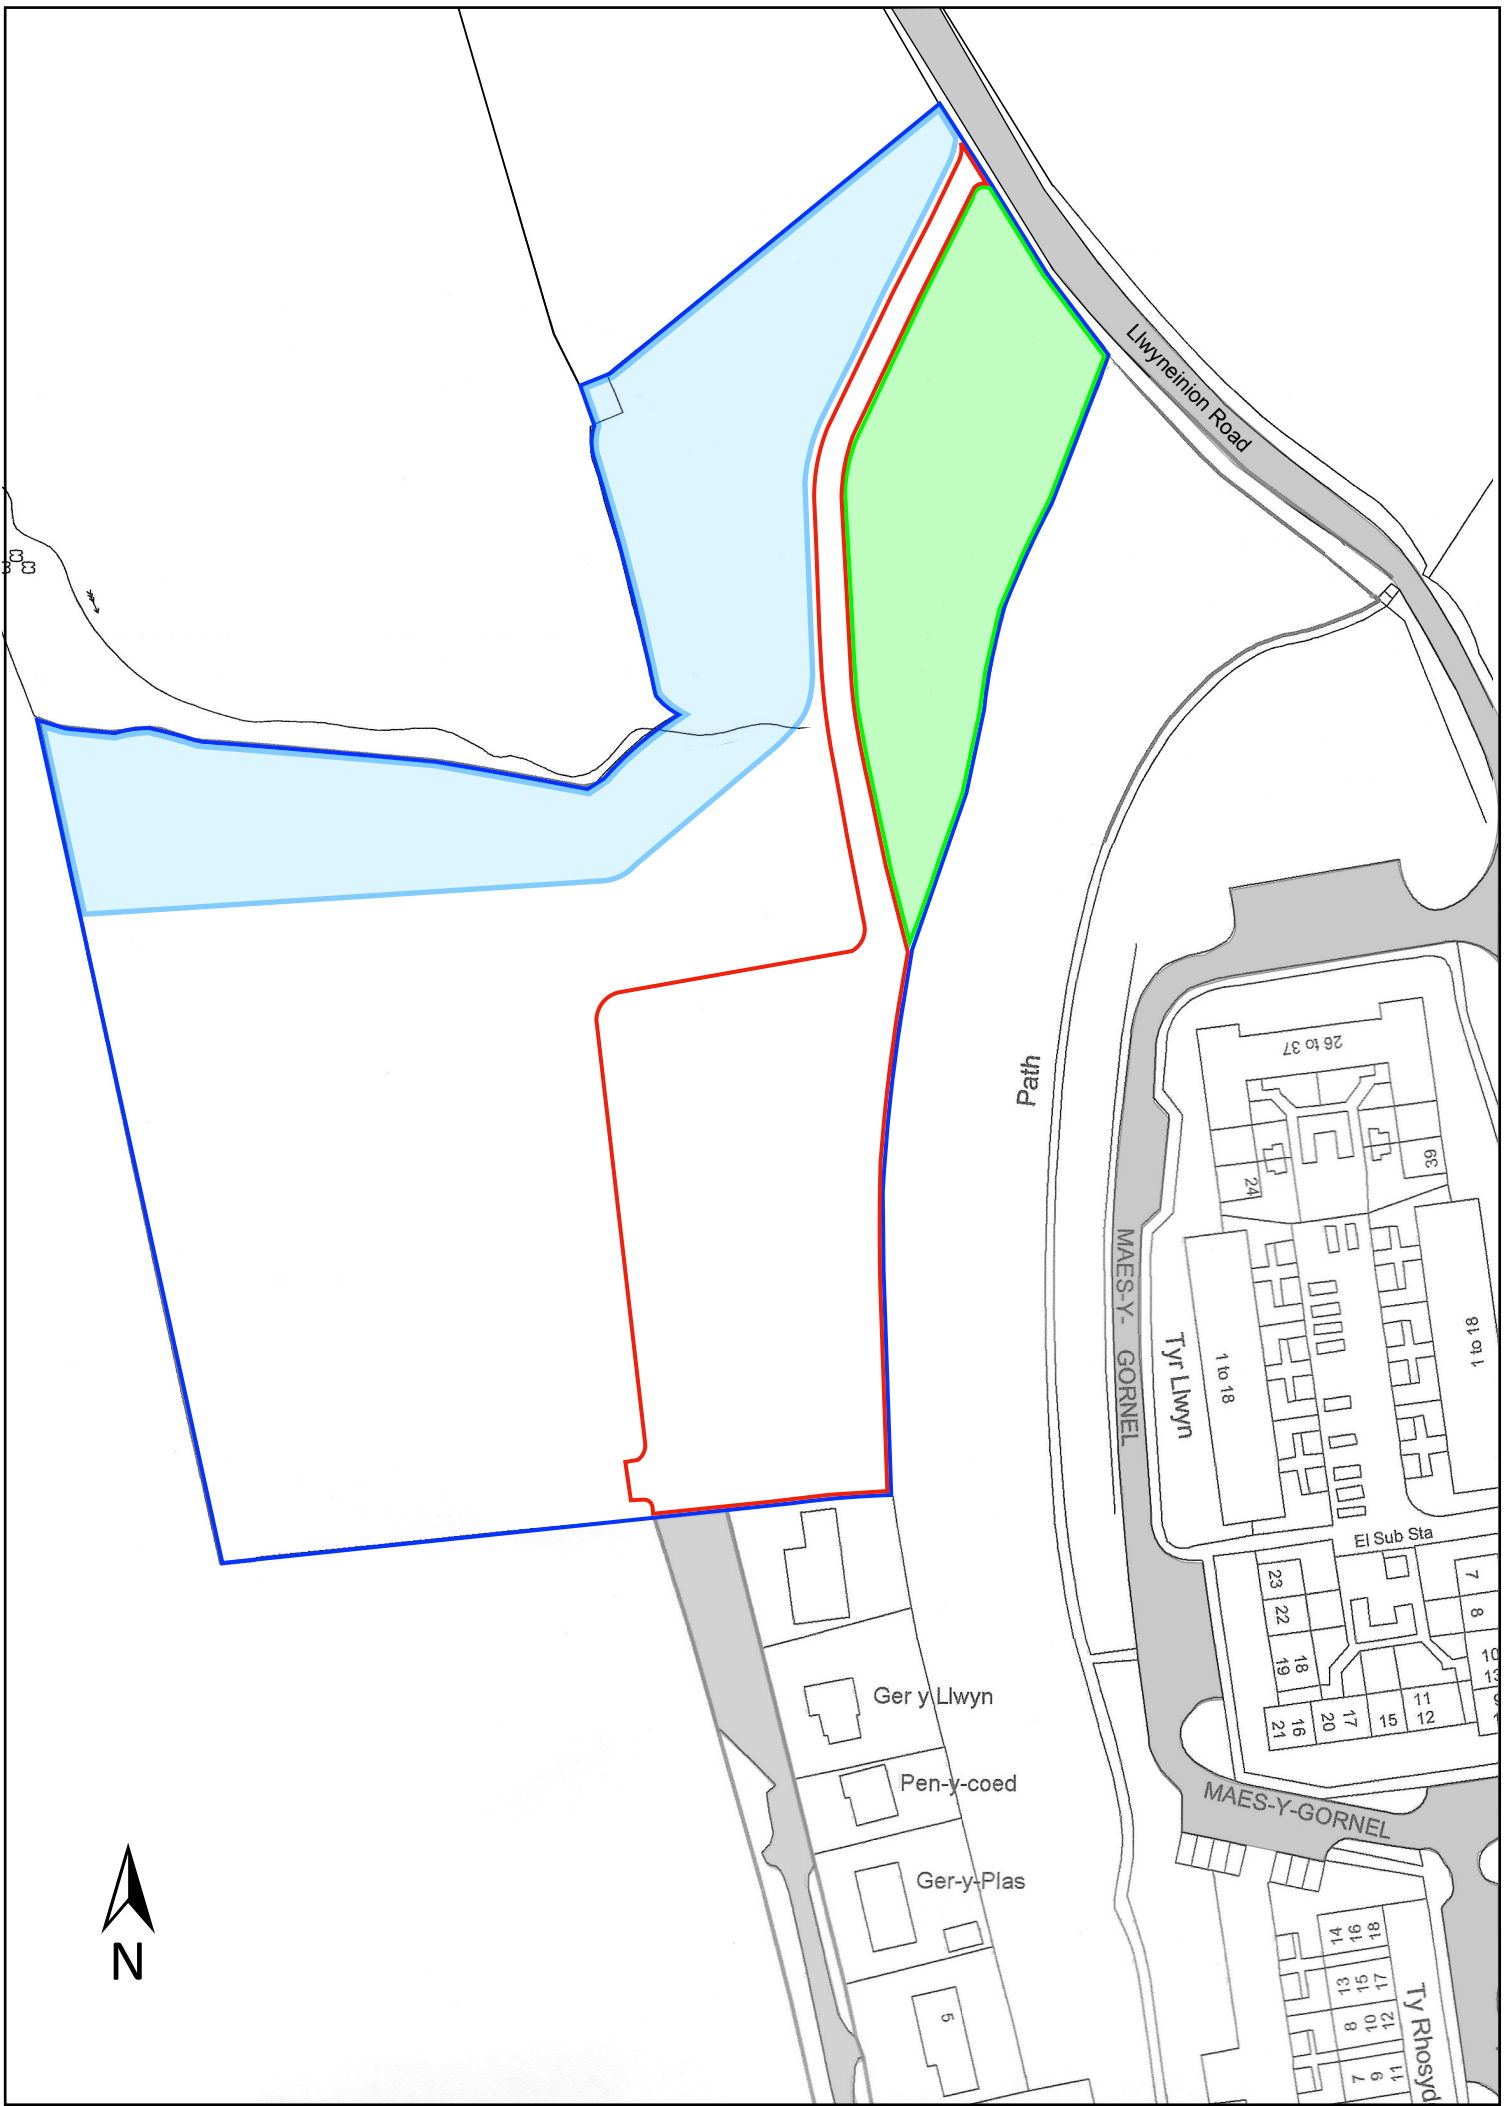

Key

- Proposed plot
- Land owned by applicant
- Fenced GCN mitigation area
- Proposed communal open space

Remaining area to be retained by applicant and maintained as open meadowland.

Proposed Residential Development adjacent to Llwyneinion, Mountain Road, Rhos, Wrexham LL14 1TG

Location Block Plan

Scale 1:1250 (A3)

April 2021

Applicant: Peter Jones
Reference: PP-08845172
P/2021/0132