


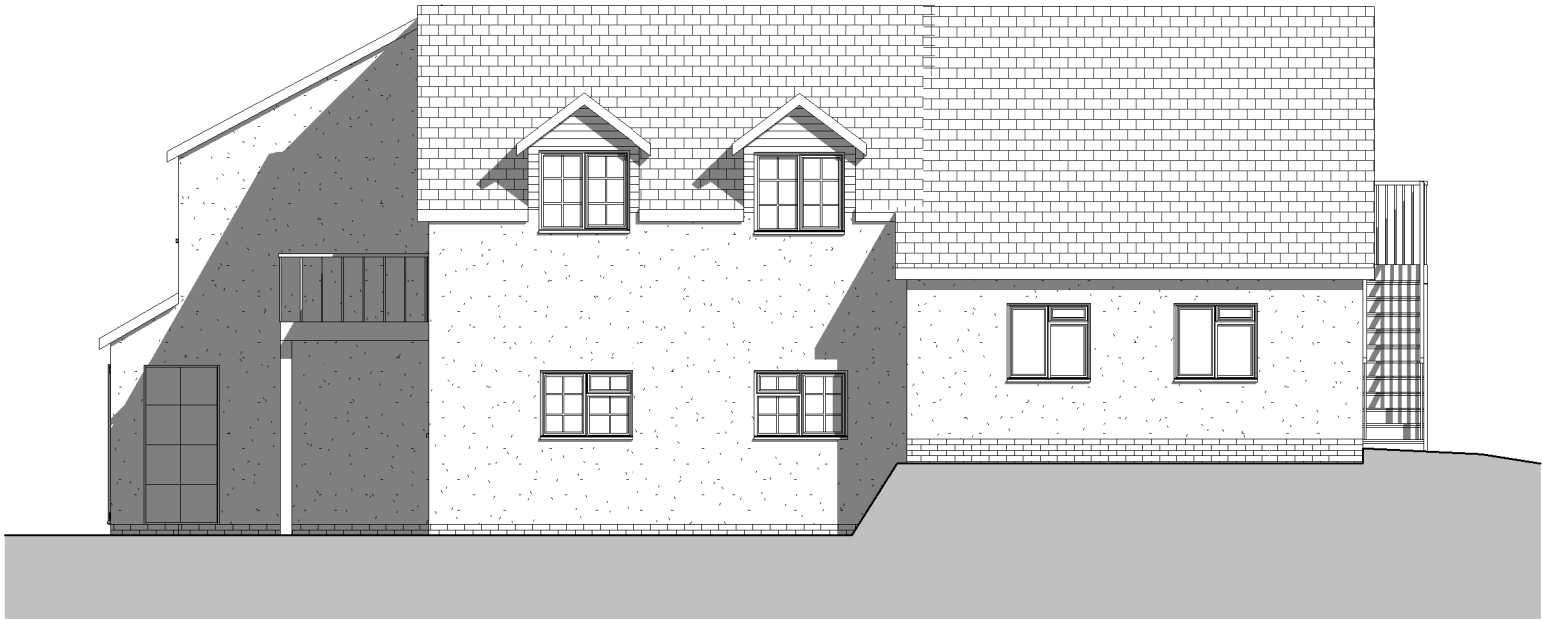

Side Elevation
1 : 100



Side Elevation 2
1 : 100

C	Client Amendments 2		24.05
B	Planning Amendments		19.05
A	Client Amendments 1		12.04
REV	DESCRIPTION	BY	DATE



OFF THE WALL
ARCHITECTURAL SERVICES

OFF THE WALL - Architectural Services

1 The Woodlands, Chester Road
Gresford, Wrexham, LL12 8NU

Instagram: [offthewall_architectural](#)
phone: 07772 113 971
email: cathy@offthewallarchitectural.com

CLIENT:

Mr & Mrs Routledge

ADDRESS:

Rowan House, Wesley Road,
Bwlchgwyn

STAGE:

Planning Application

TITLE:

Proposed Elevations 2

SCALE AT A3: 1 : 100	DATE: 06/04/21	DRAWN: LJ	CHECKED: CO
PROJECT NO: OTW1184	DRAWING NO: PL04	REVISION: C	