


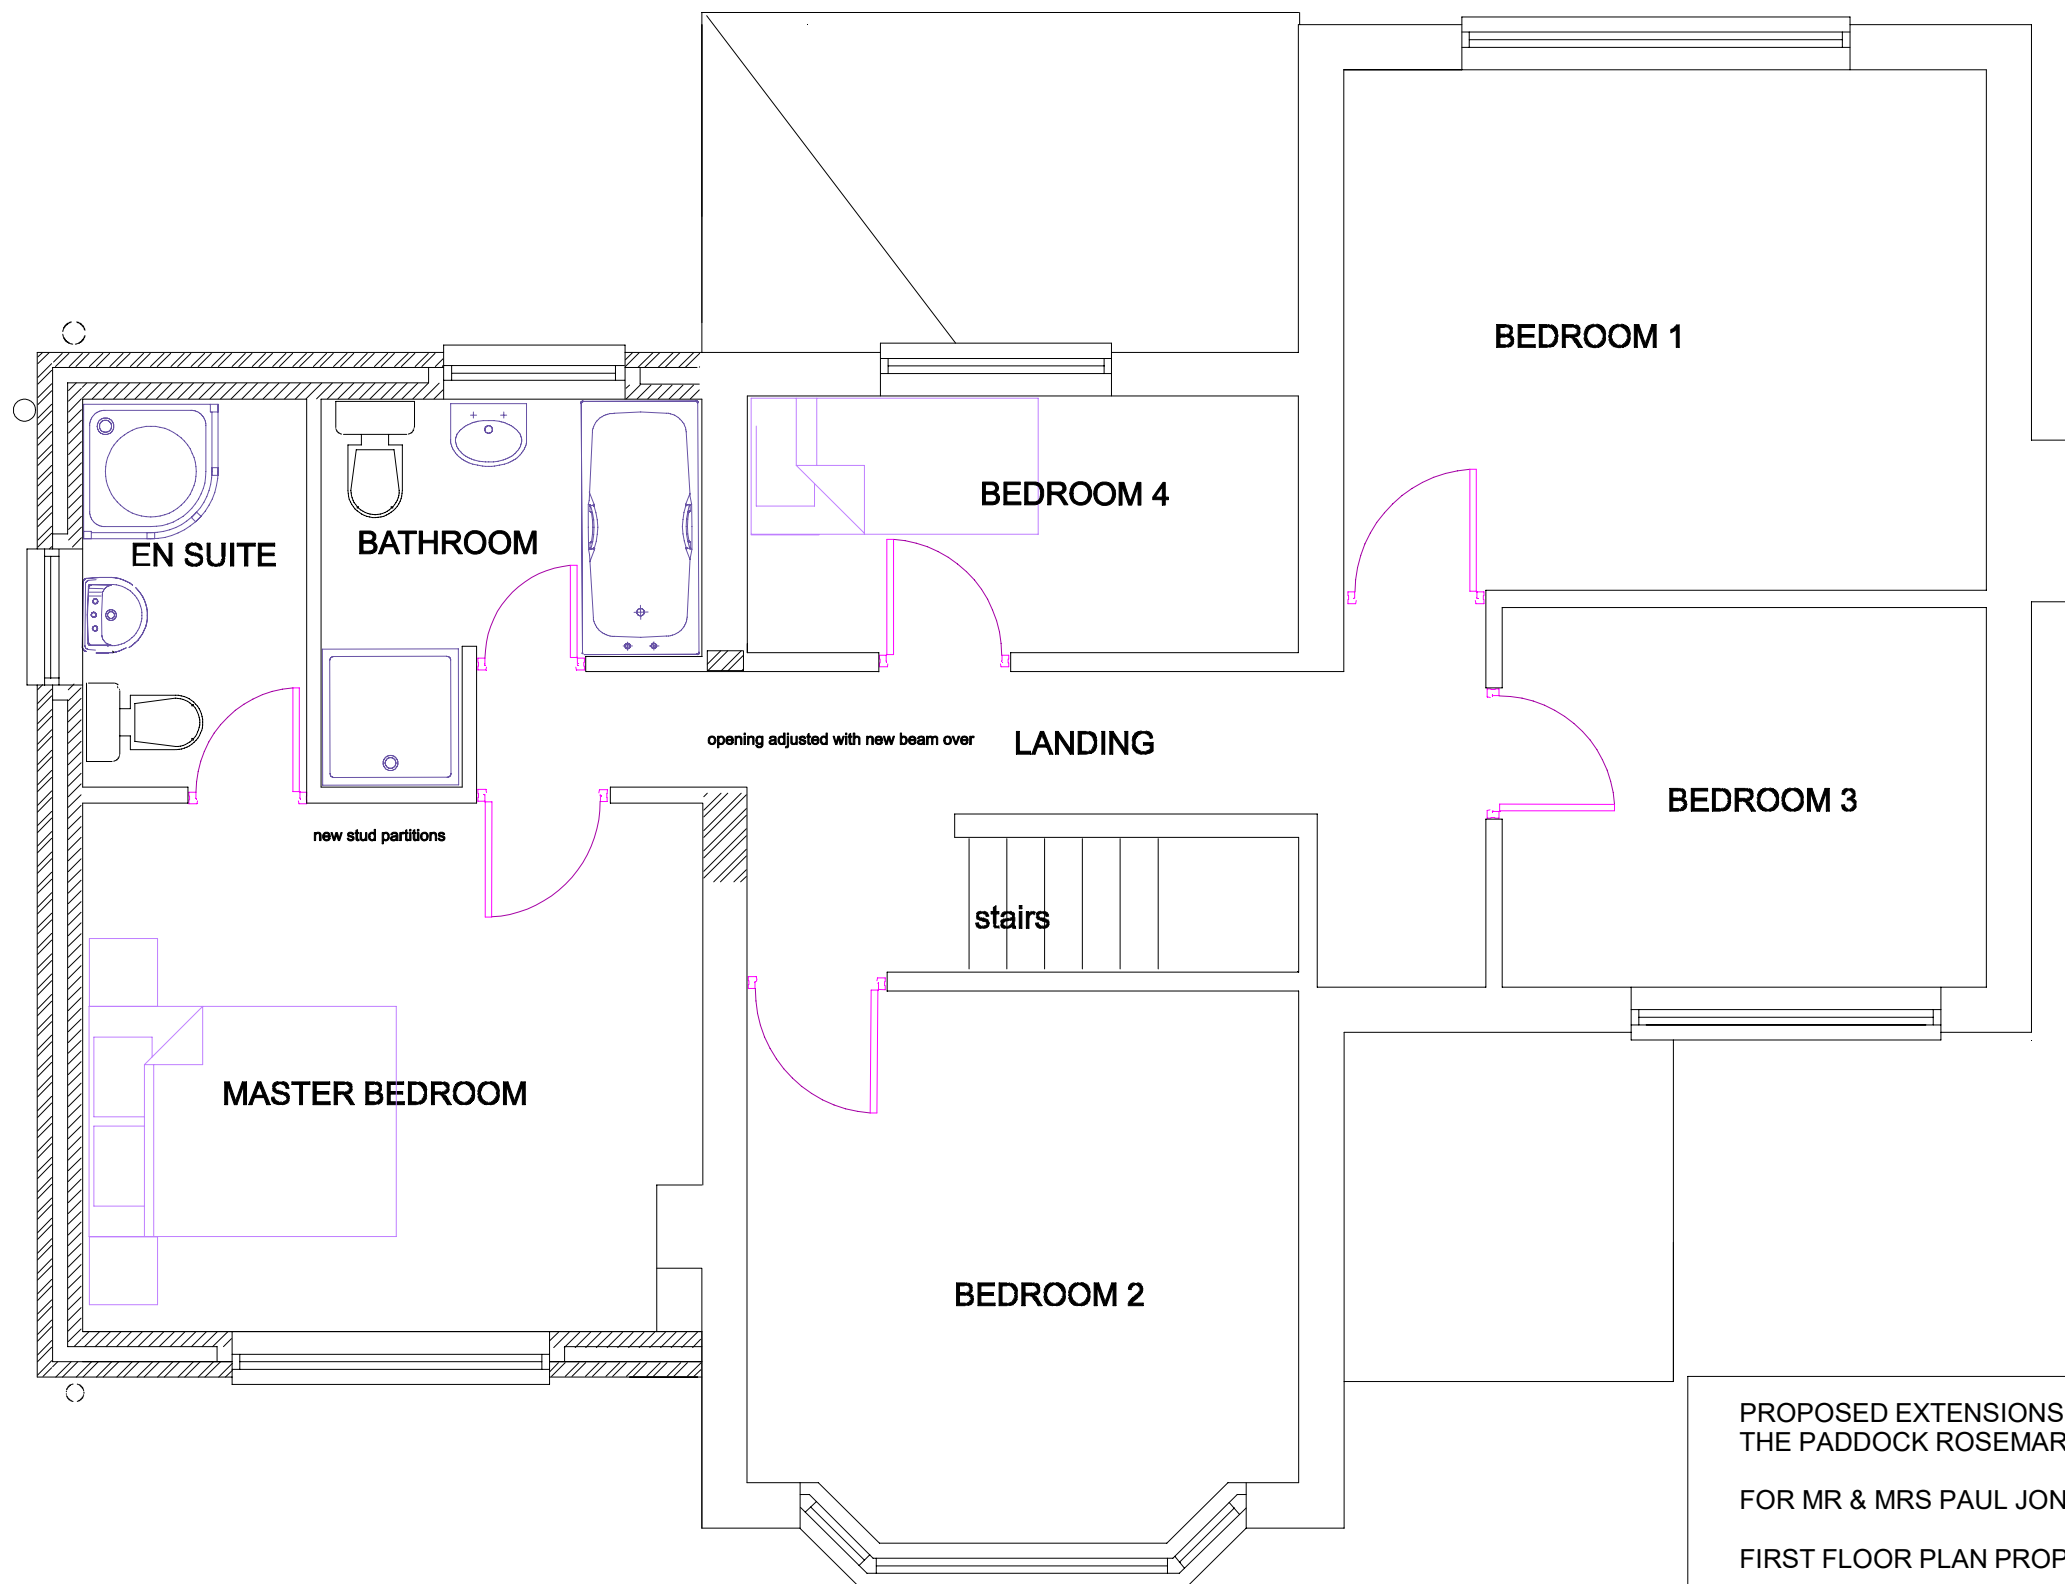

PROPOSED EXTENSIONS AT
THE PADDOCK ROSEMARY LANE BURTON LL12 OLA

FOR MR & MRS PAUL JONES

FIRST FLOOR PLAN PROPOSED

Scale 1.50 Date Feb 21 Dwg PJ06b

Rev :A Planning submission March 21
Rev B Bedroom wall added 22 March 21