


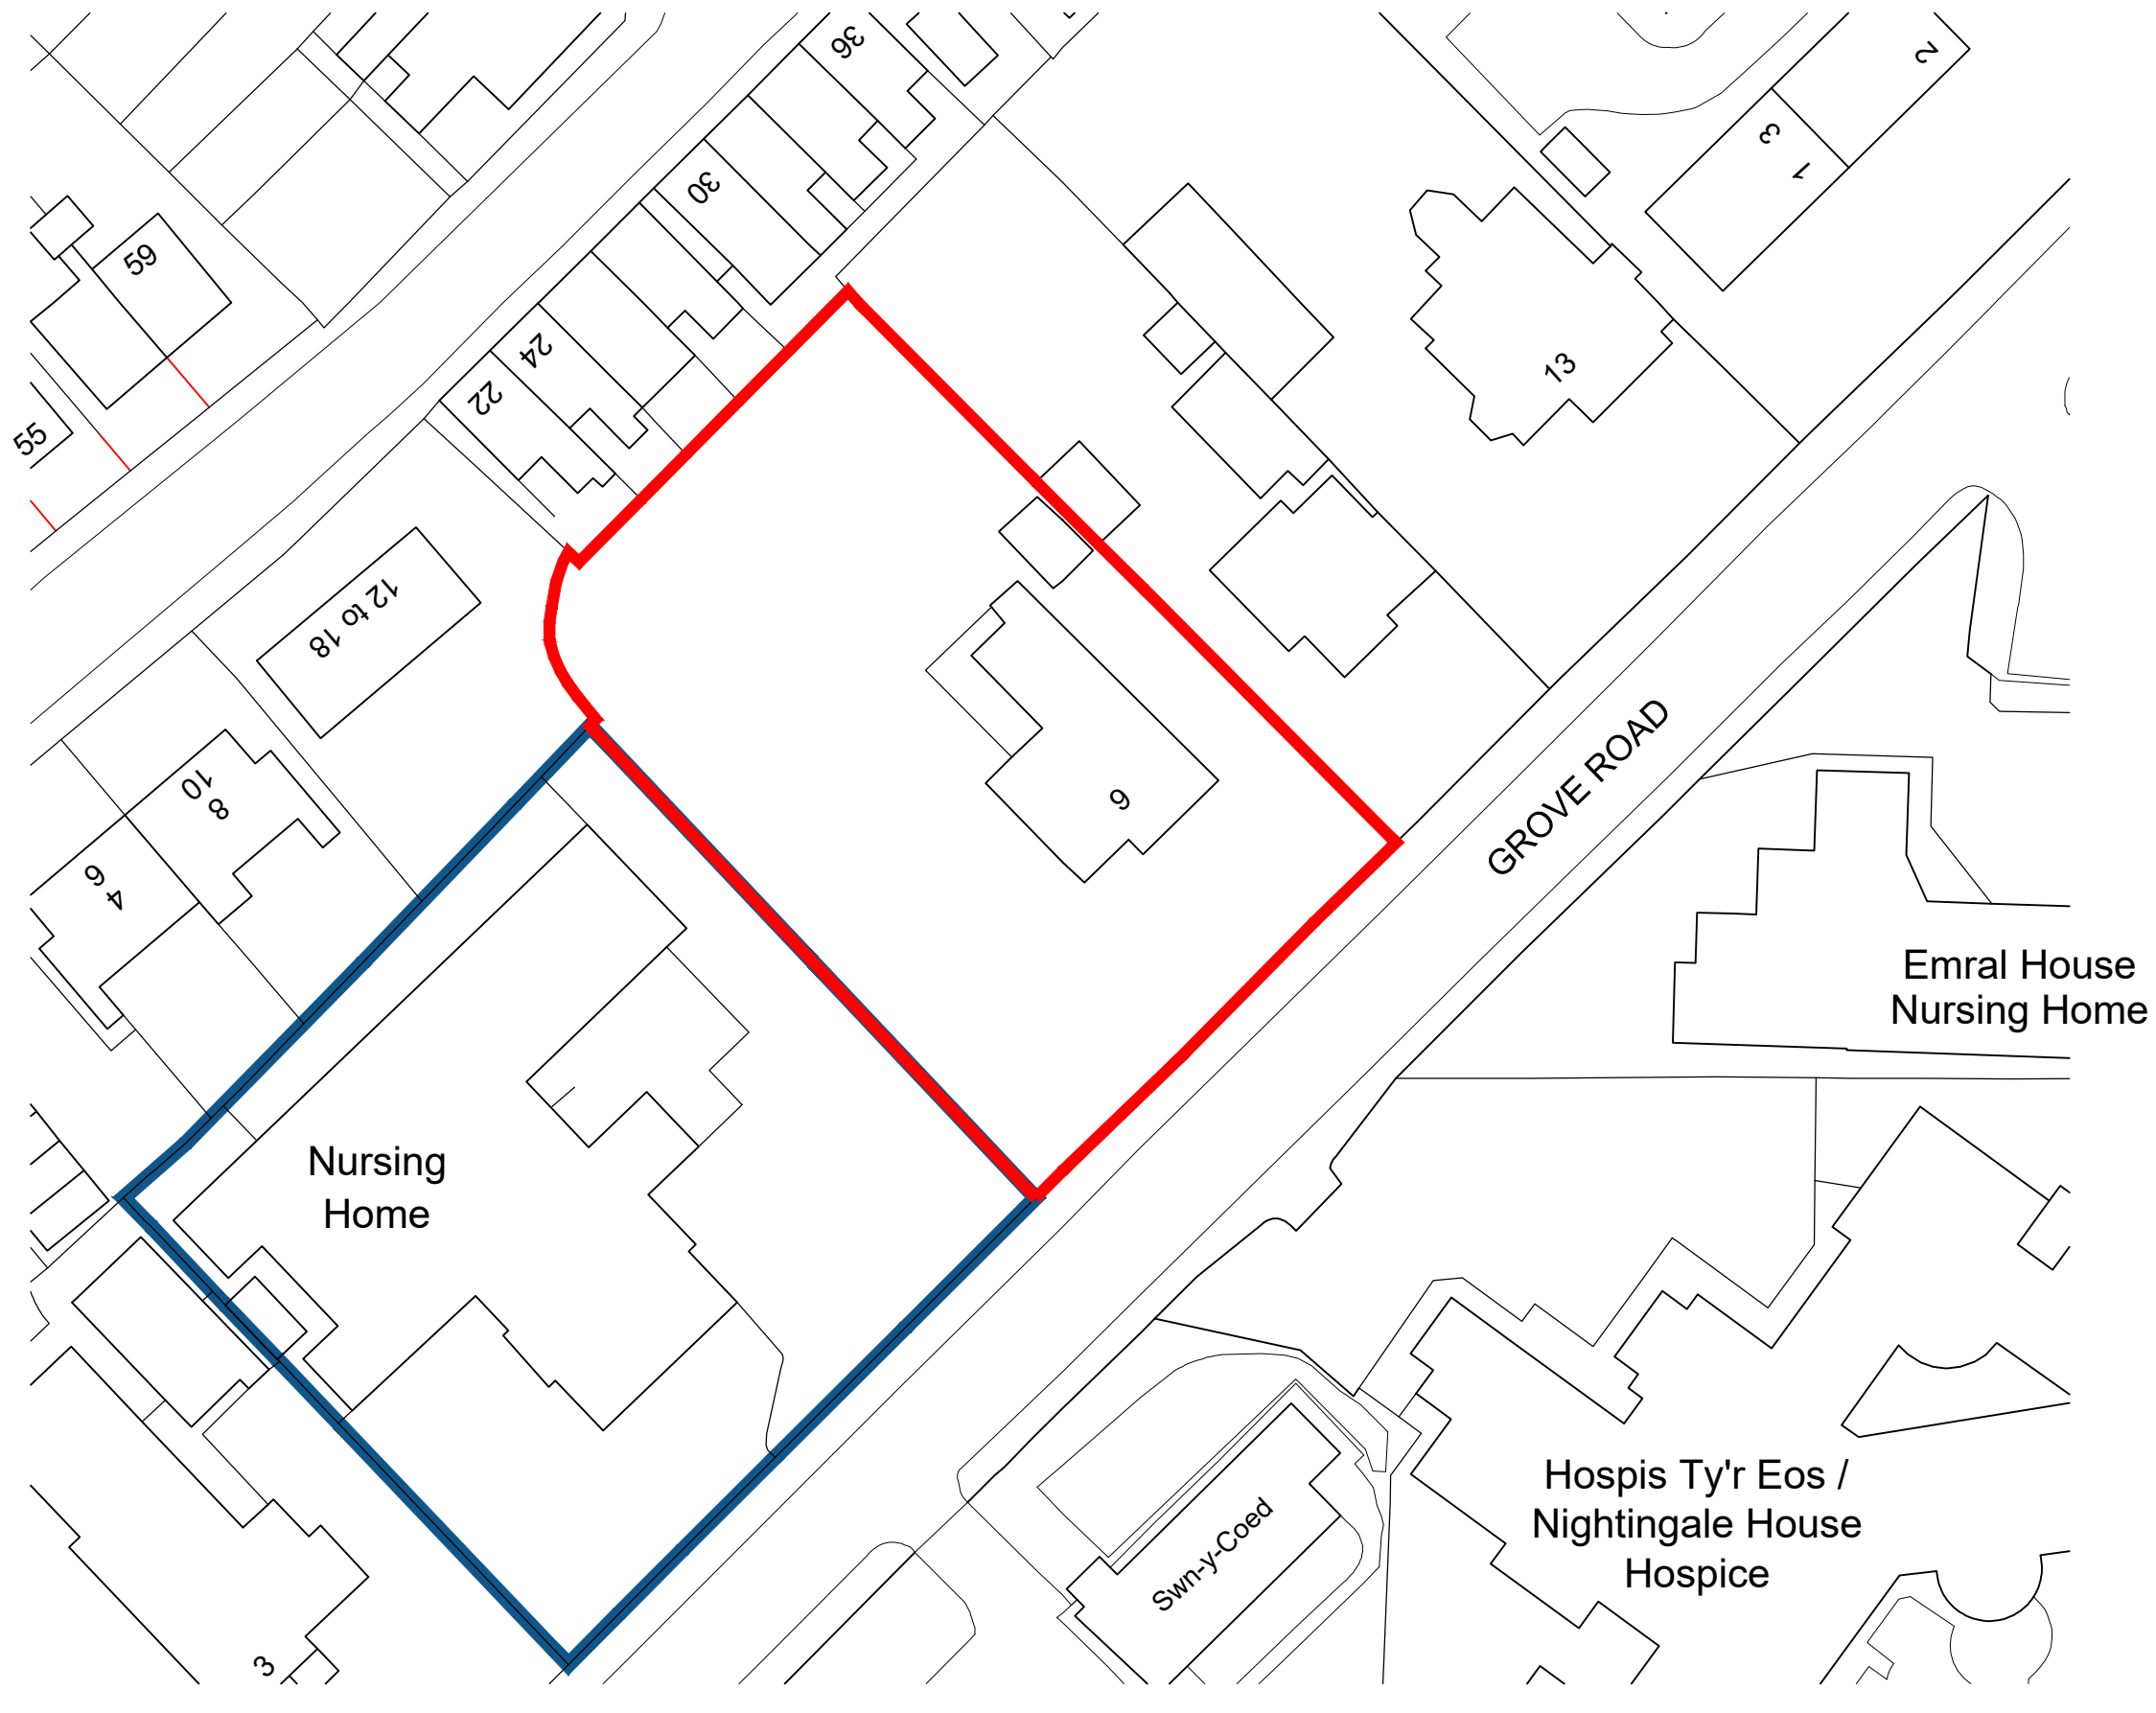

NOTES

Do not scale from drawing, figured dimensions to be used only

All dimensions to be verified on site. Any discrepancies are to be reported to the relevant parties

The content of the drawing remain the copyright of **Architecture (North) Limited**, no reproduction without written consent

revision	description	drawn	check	date	client: Chestnut Healthcare	drawn RW	scale 1:500	size A3
					address: 9 Grove Road, Wrexham	checked AK	title Location Plan	
					project no. 19-205	date 26/01/21	dwg no. 19-205 SP01	revision -
						status PLANNING		