
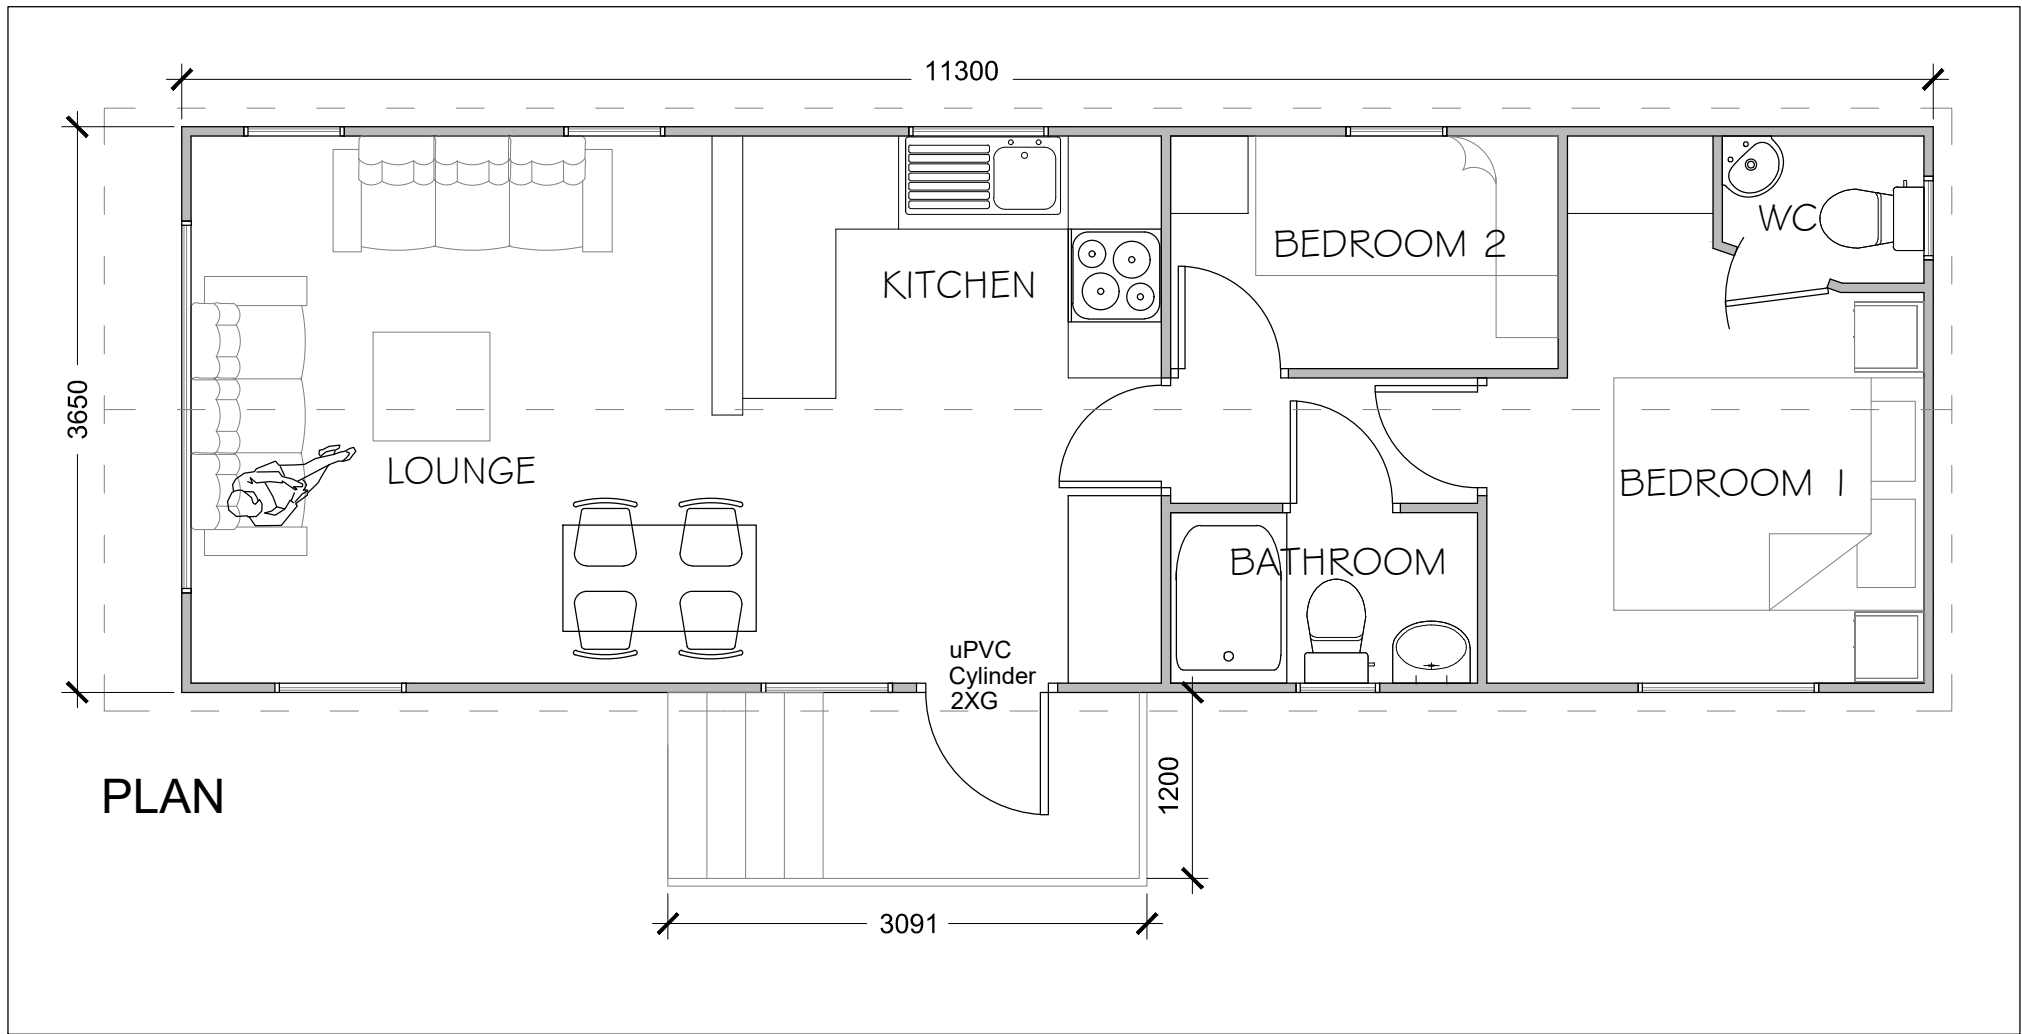
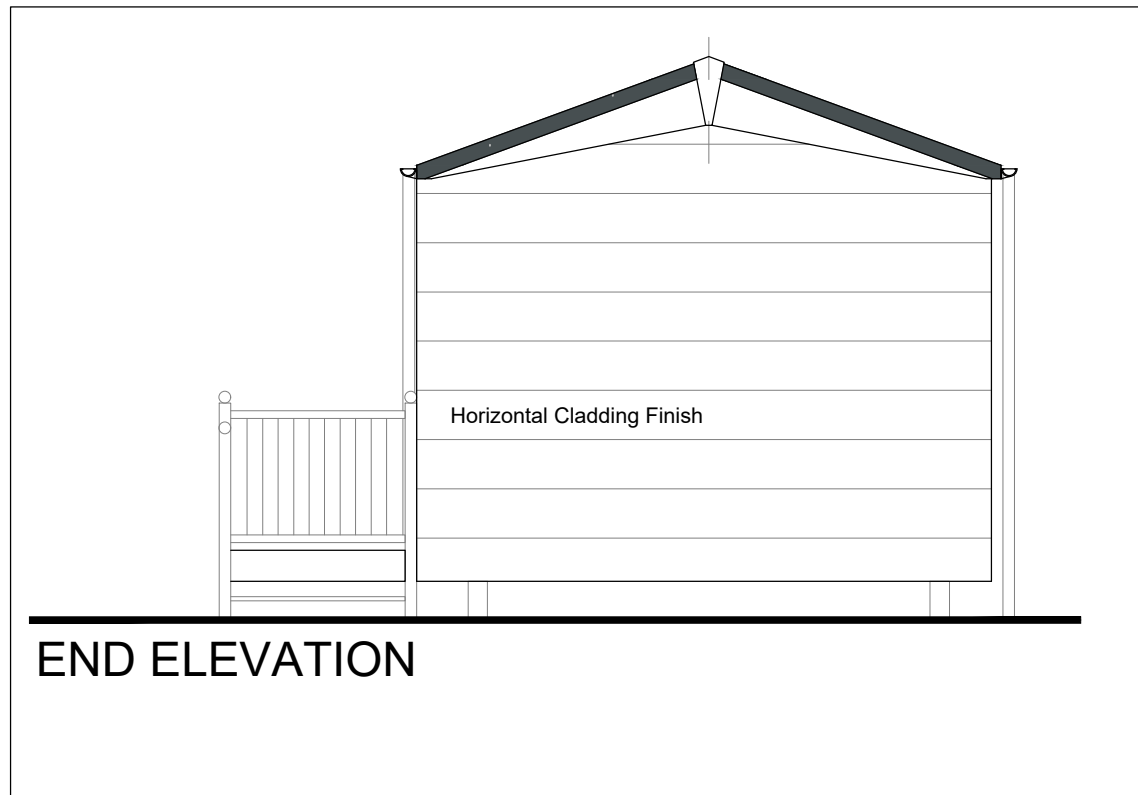
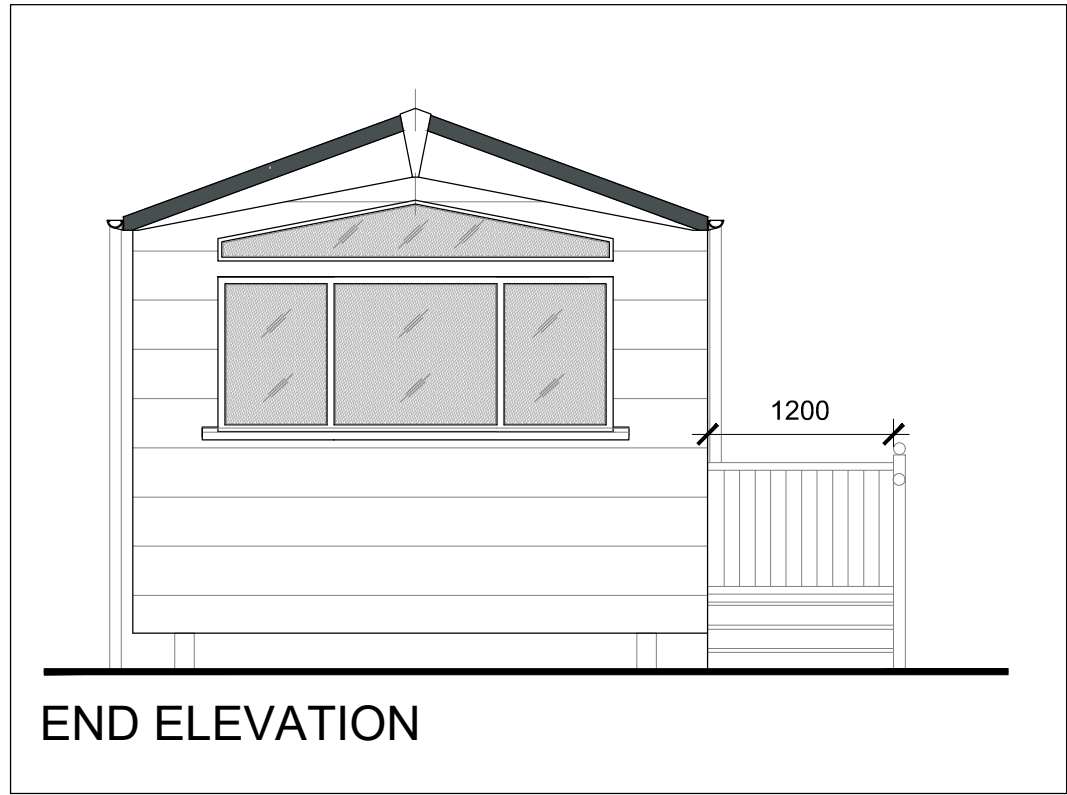
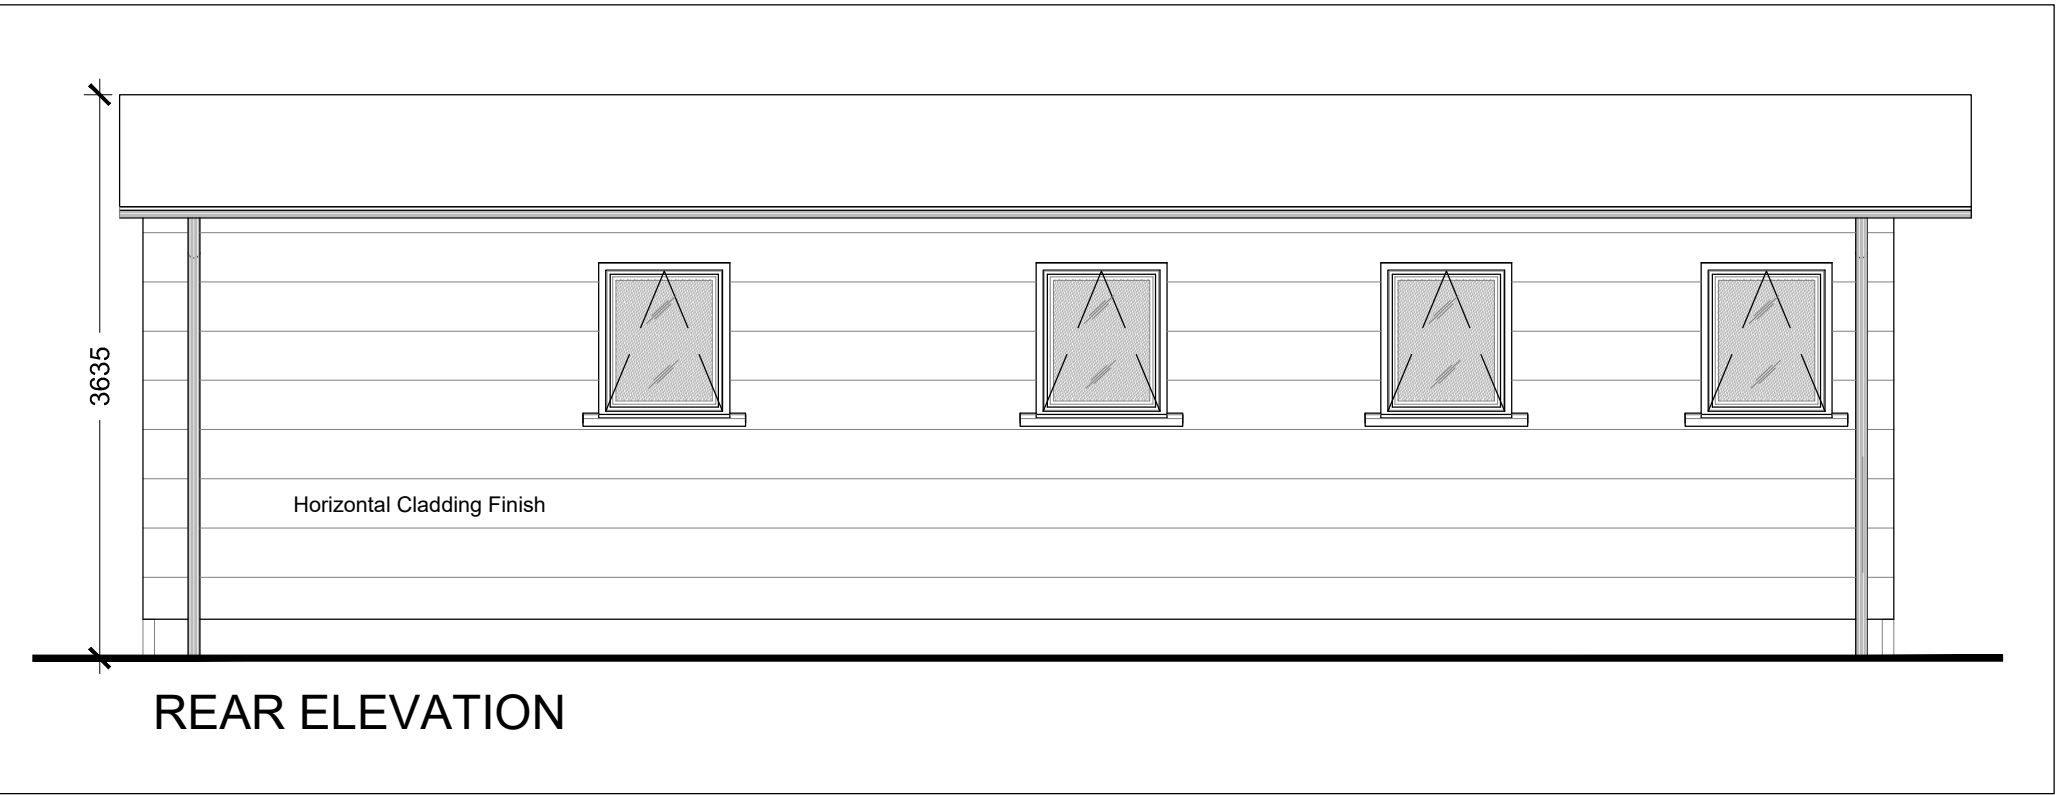


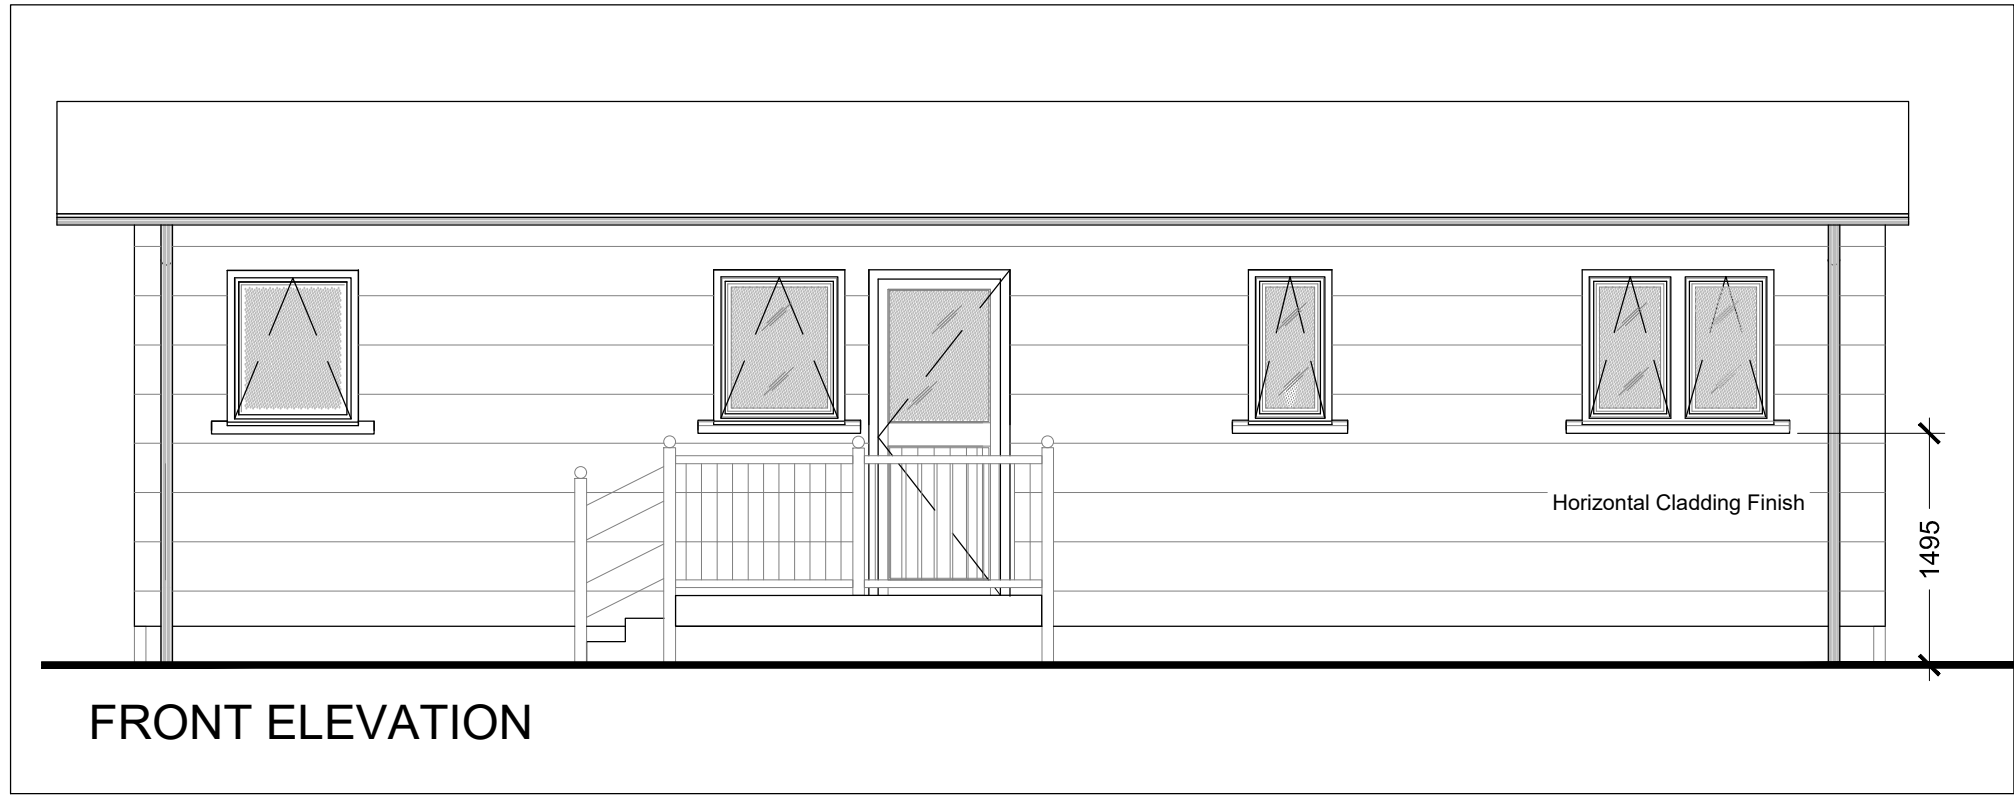

This drawing is the copyright of The Caravan Club Limited and may not be reproduced in whole or in part without its express permission. Whilst information contained in this drawing is provided in good faith, being based on available records and where applicable, electro detection techniques in location of underground electrical & telephonic services, The Caravan Club Limited will not be held responsible for errors in or omissions from the information shown. Contractors and other parties must satisfy themselves as to the accuracy and completeness of the information shown, to determine the existence of services which might cause danger, be damaged or need replacement in connection with their engagement.

Status		PLANNING			
Revisions					
Project/Site		LADY MARGARETS PARK CAMC SITE			
Title		PROPOSED WARDEN'S ACCOMMODATION			
Drwg no. LMP-2021-P-413		Date APR 21		Drwn. by	
		Checked by			
Scale 1:50 @A2		CAD Ref. LMP-2021-P-413			