




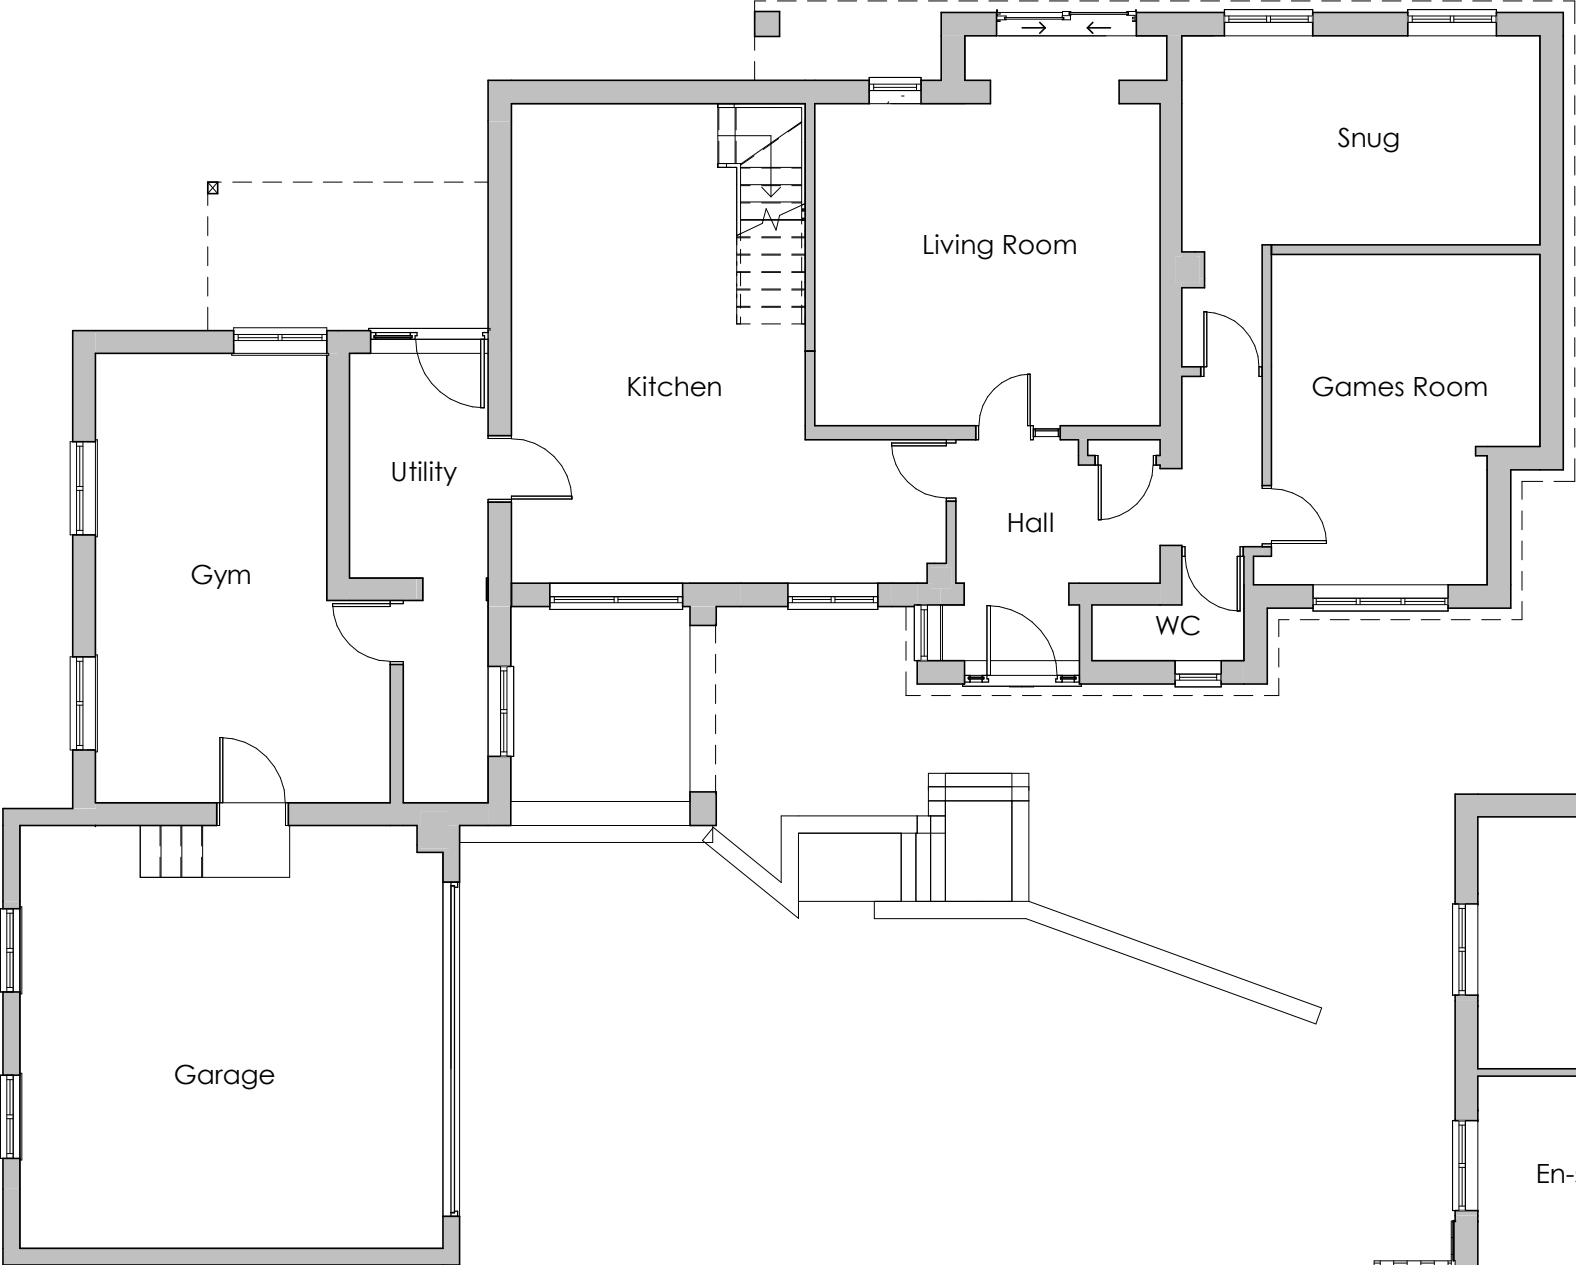


Ground Floor
1 : 100

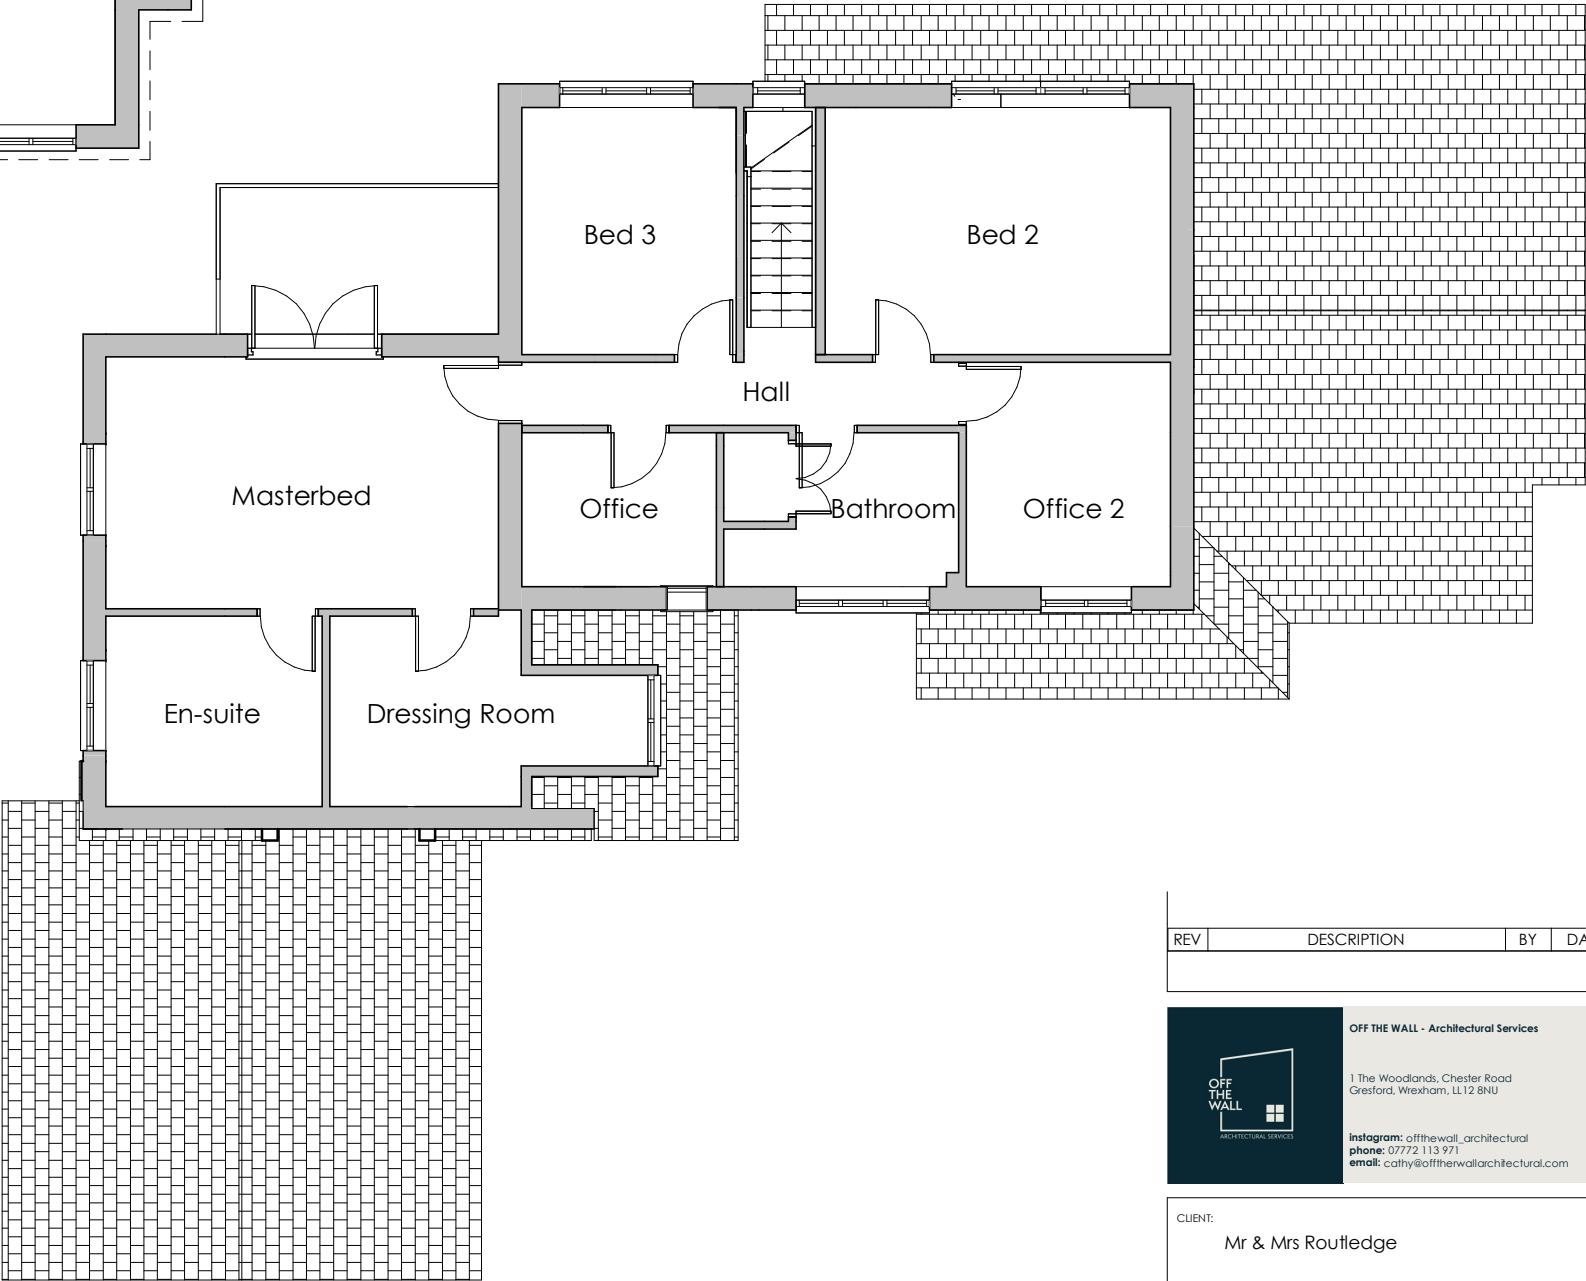

First Floor
1 : 100

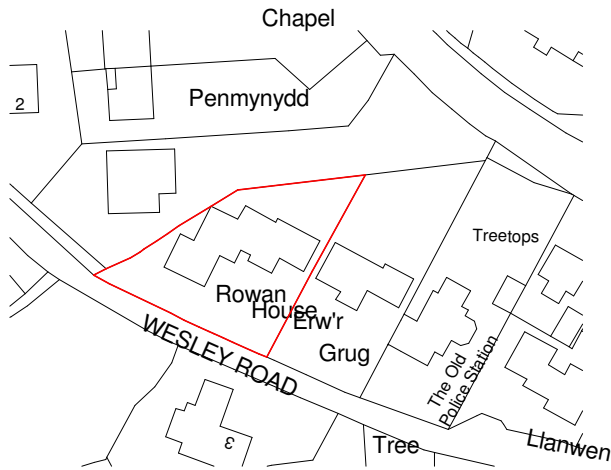

Location Plan
1 : 1250

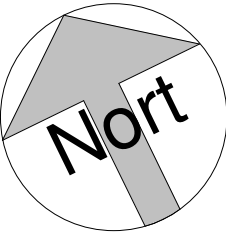

REV	DESCRIPTION	BY	DATE

OFF THE WALL

ARCHITECTURAL SERVICES

OFF THE WALL - Architectural Services
1 The Woodlands, Chester Road
Gresford, Wrexham, LL12 8NU
Instagram: [offthewall_architectural](#)
phone: 07722 113 971
email: catny@offthewallarchitectural.com

CLIENT: Mr & Mrs Routledge			
ADDRESS: Rowan House, Wesley Road, Bwlchgwyn			
STAGE: Planning Application			
TITLE: Existing Floor & Location Plans			
SCALE AT A3: As indicated	DATE: 06/04/21	DRAWN: LJ	CHECKED: CO
PROJECT NO: OTW1184	DRAWING NO: EX01		REVISION: