
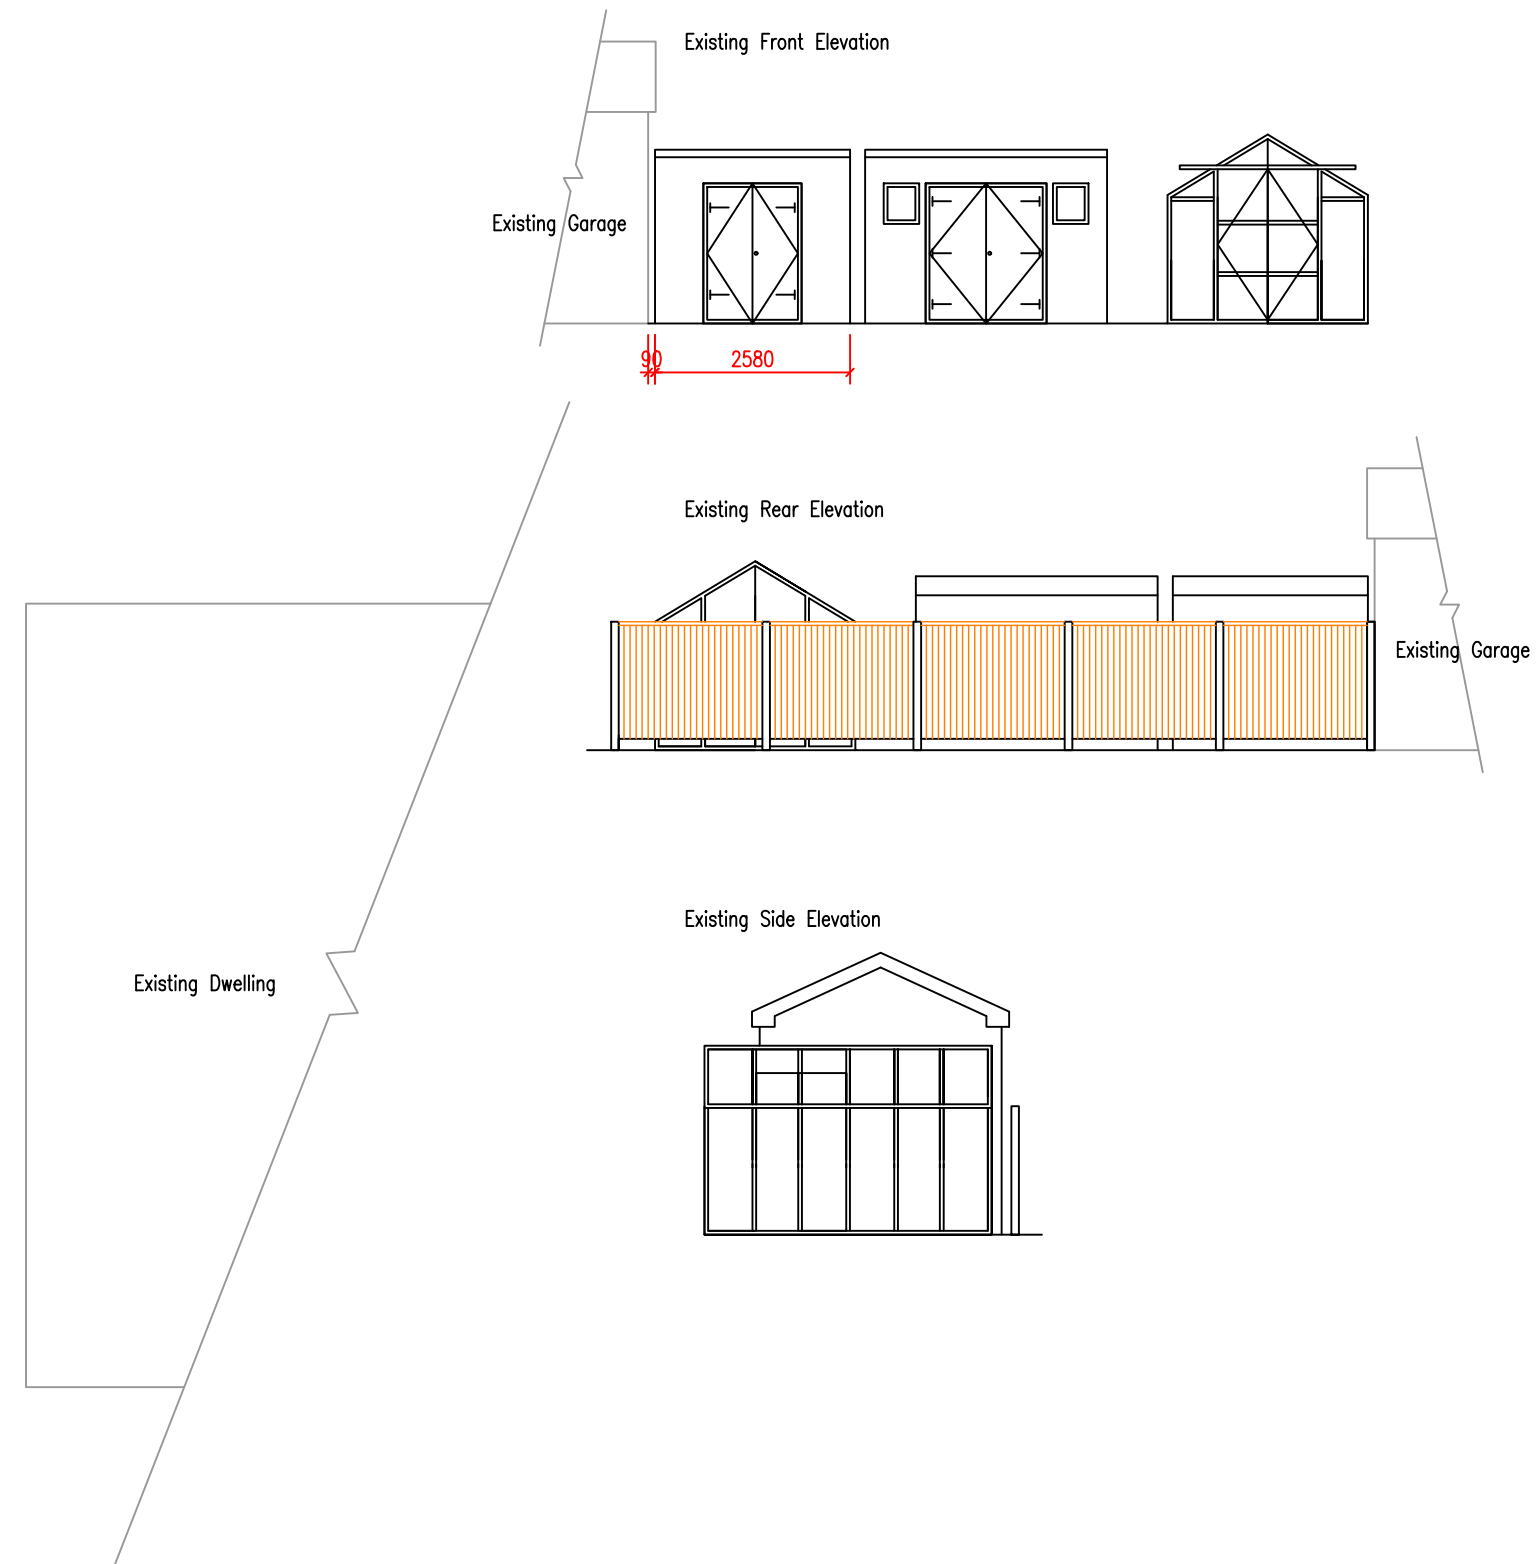


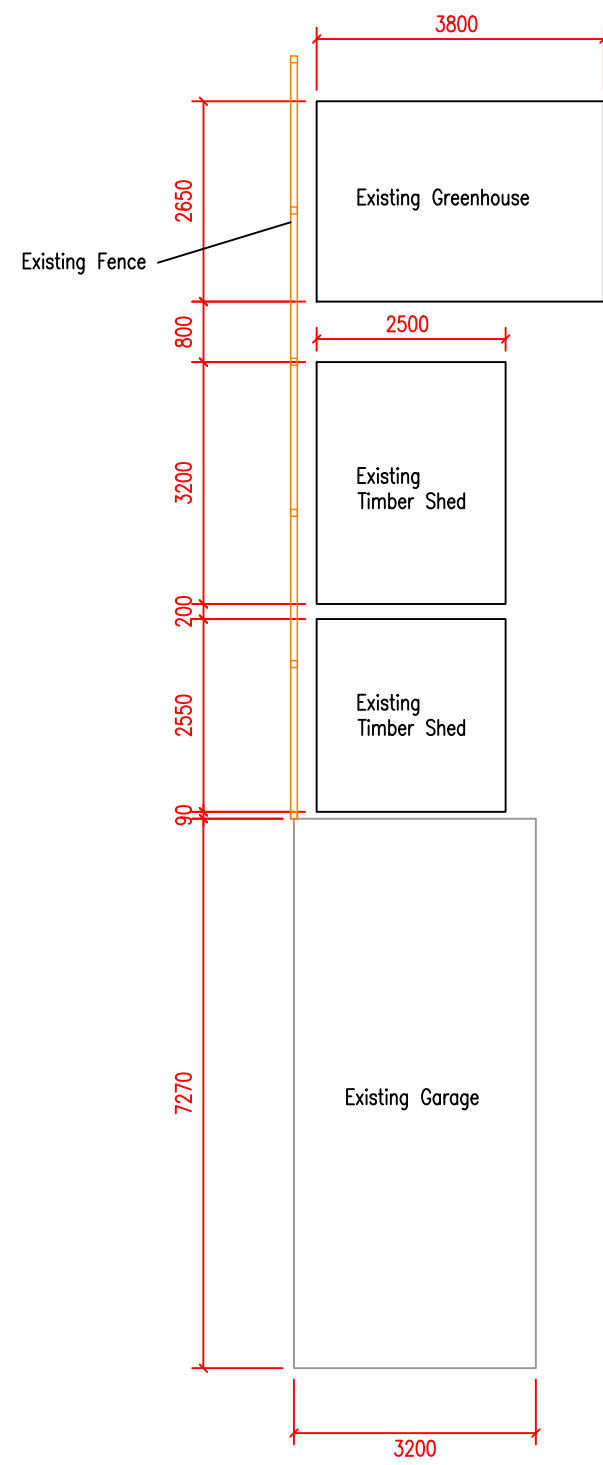

Address: Harebell Cottage		
Detail: Existing Shed Plan and Elevations		
Scale:	Date:	
1:100	April 2021	A2