


REV	NOTE	DATE
A	EXISTING SITE ACCESS SHOWN AS PART OF THE SITE.	24 / 10 / 2019

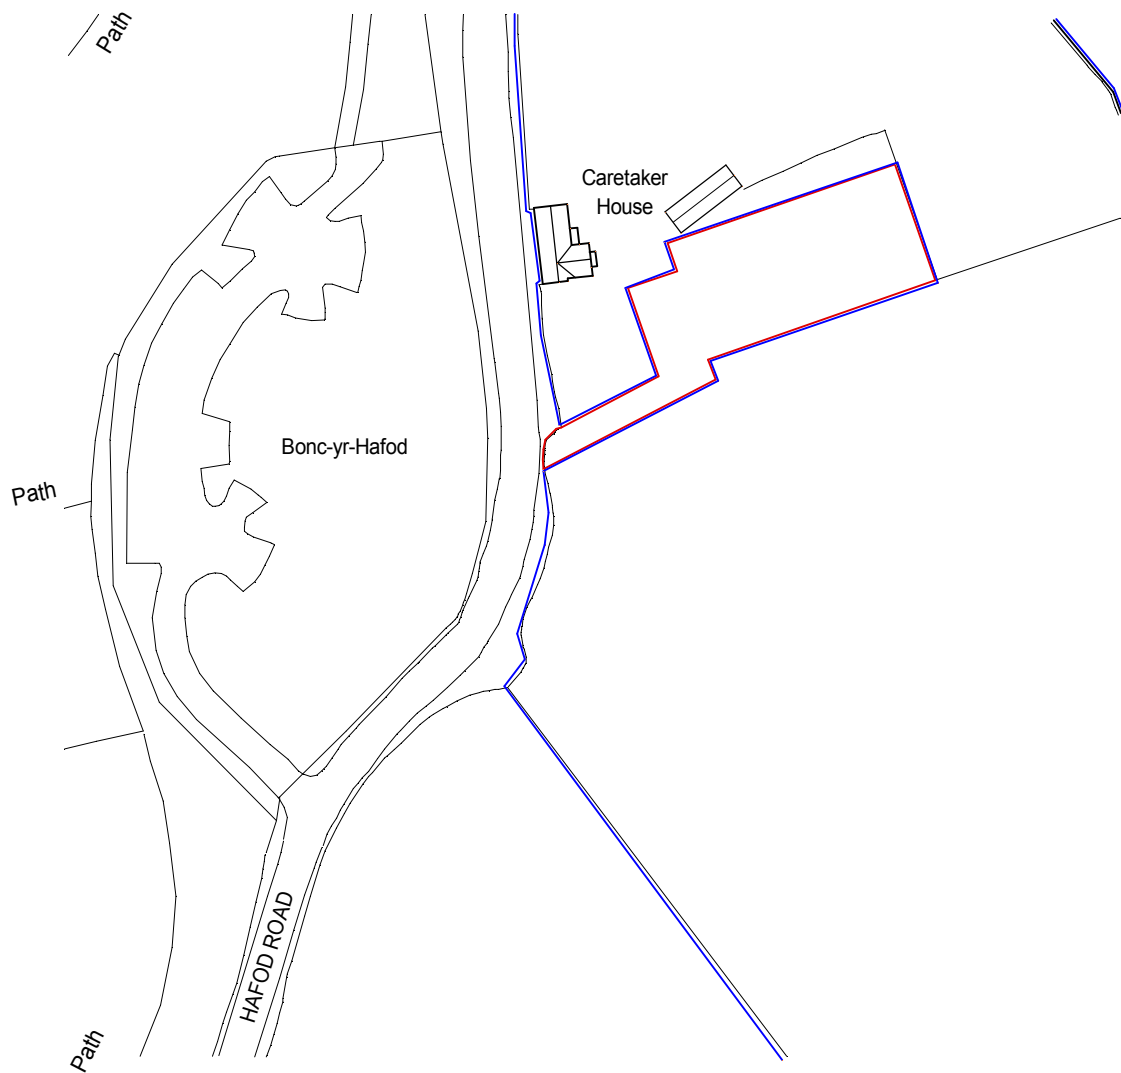

LOCATION PLAN

PROJECT
NEW STABLE BLOCK INCLUDING SOLARIUM,
WASH BOX and FLOOD LIT RIDING AREA.
CARETAKER HOUSE,
HAFOD ROAD,
WREXHAM. LL14 6HF



DATE: OCTOBER 2019

SCALE: 1:1250

DRAWING No. FV7 / R1019 / 1a