

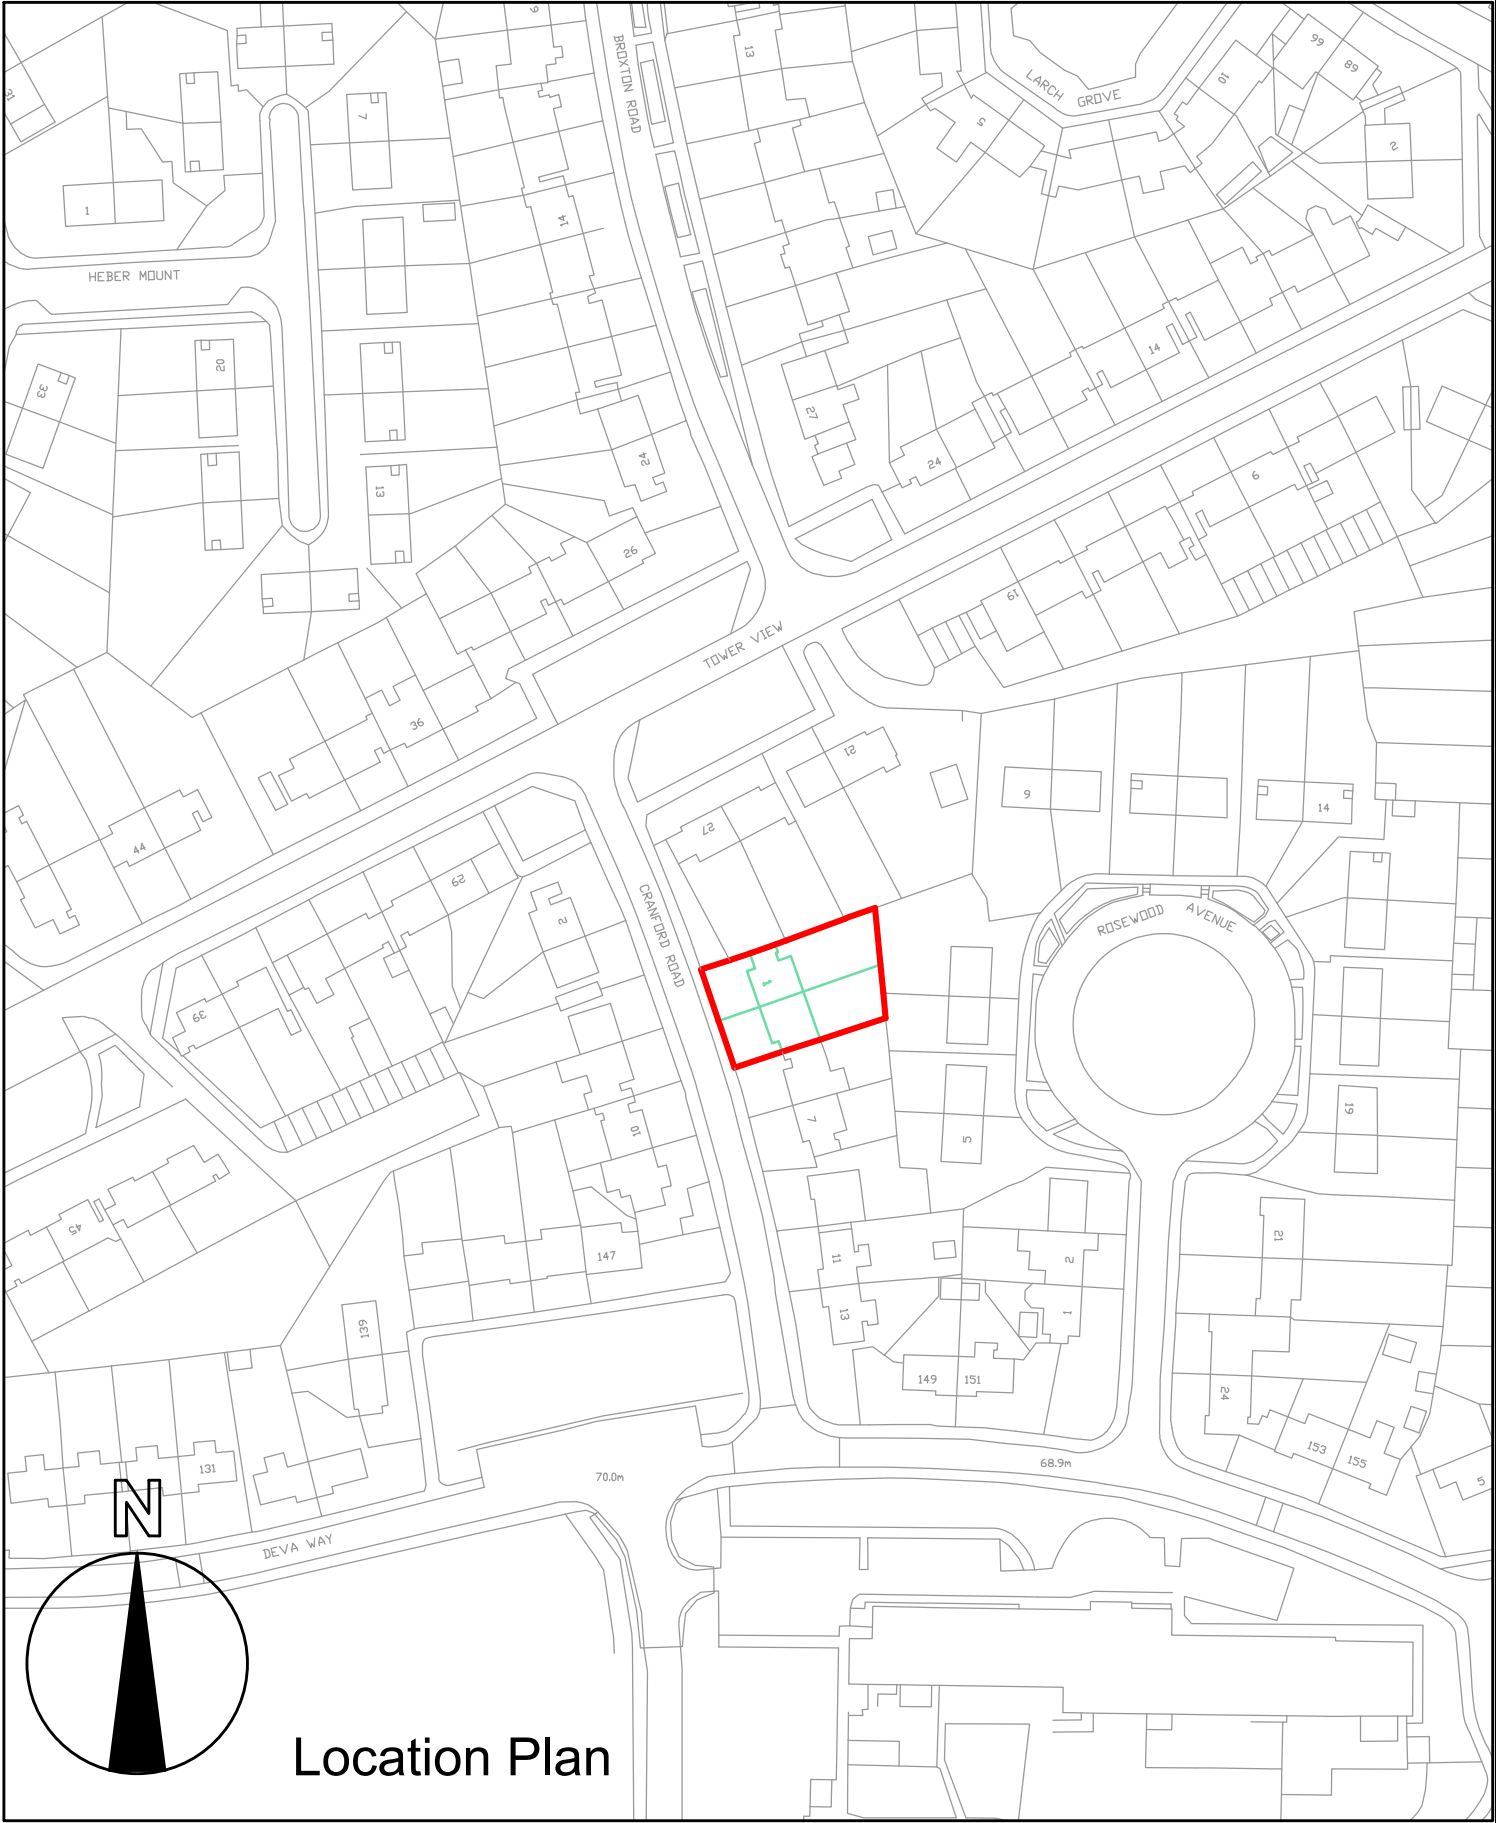


Existing property materials
Main House:
Roof: Clay Plain Tile
Walls: Brick Faced Cavity Wall
Outhouses:
Roof: Concrete deck felted
Walls: Brick matching main house.

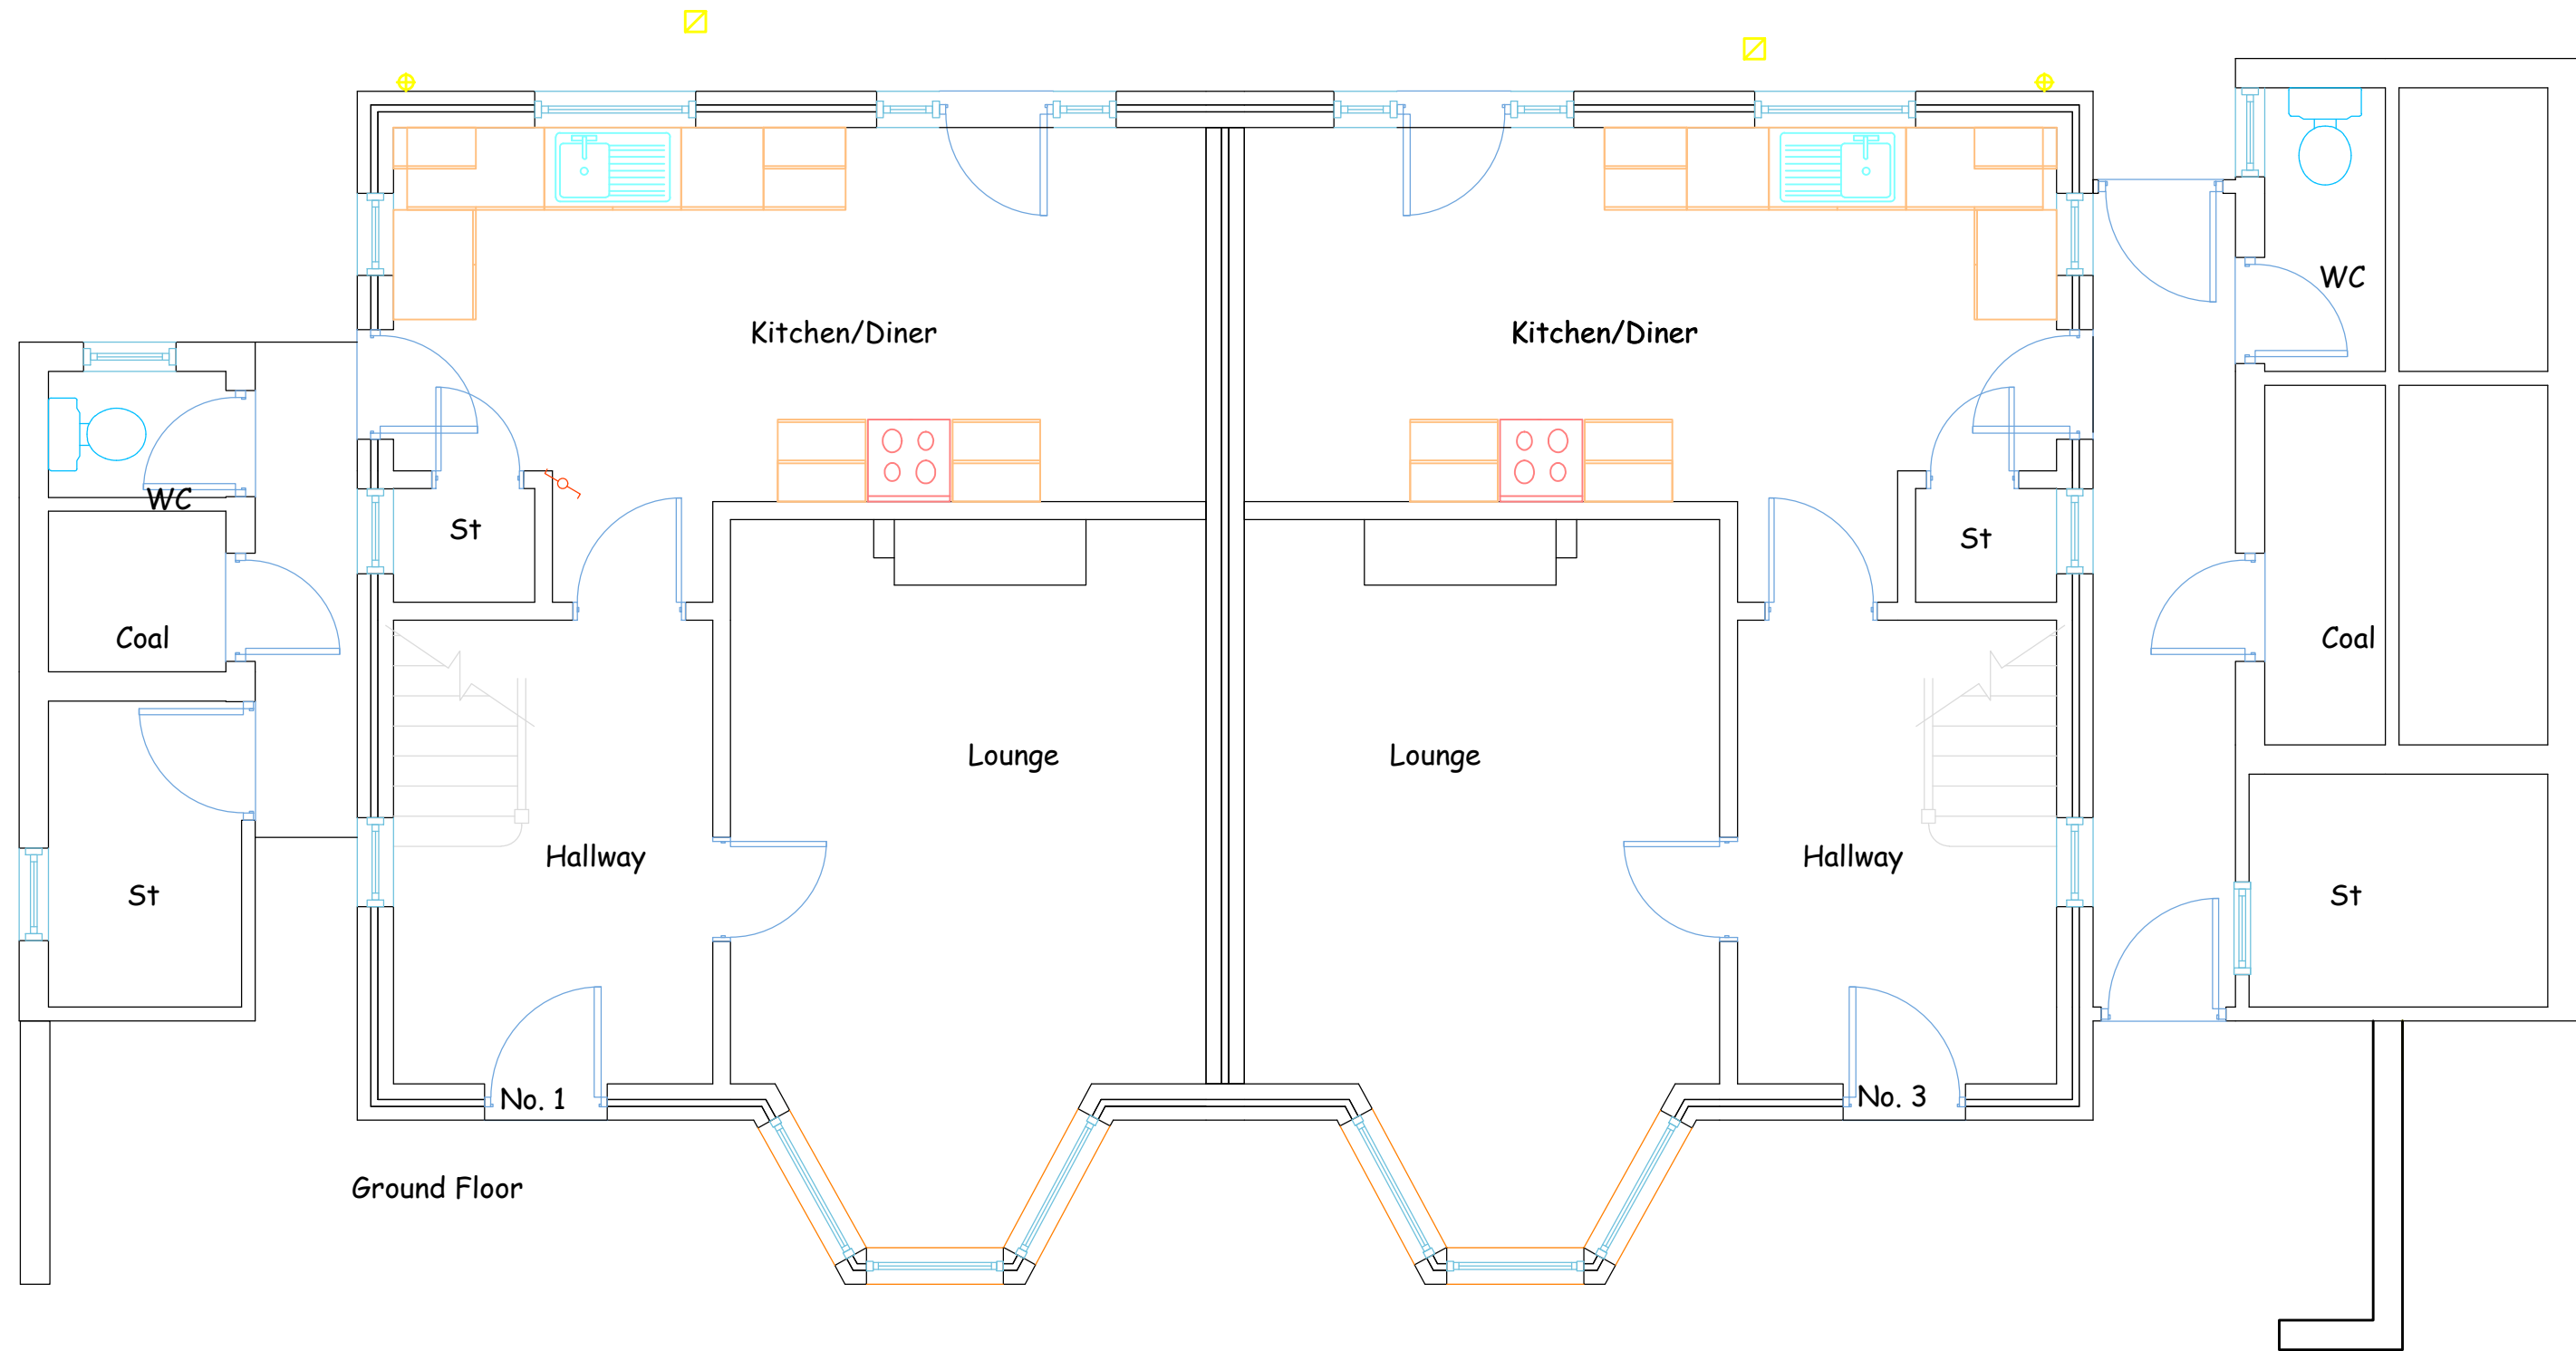

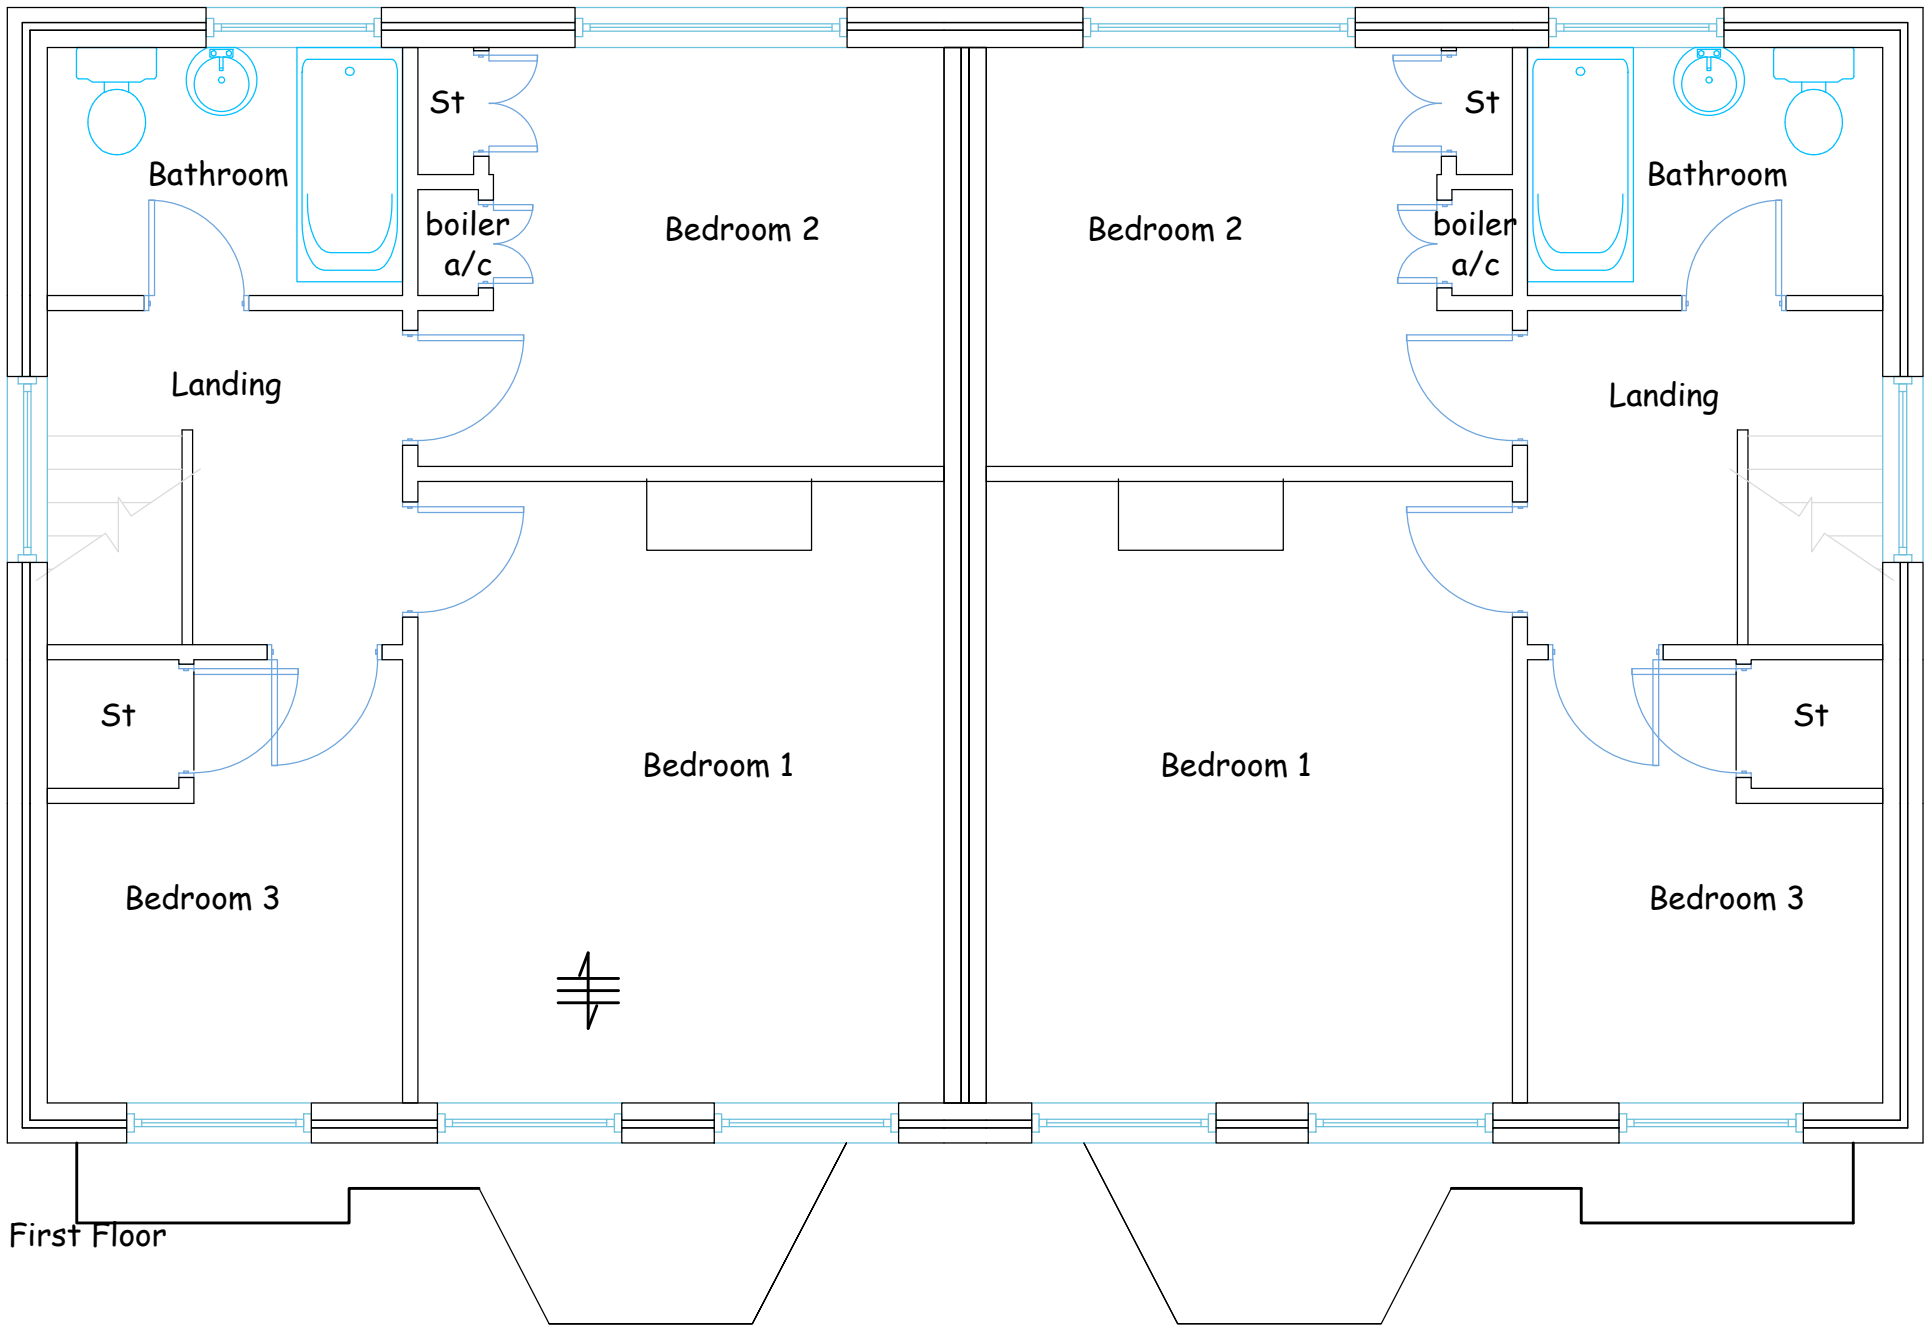

WREXHAM COUNTY BOROUGH COUNCIL

Property Investment
Housing and Economy Department
Ruthin Road
Wrexham
LL13 7TU

Tel: (01978) 315300

Project:
1 & 3 Cranford Road, Wrexham

Detail:
Existing Floor Layout & Elevations

Drawn By: AWB	Date: Mar 21	Checked By:
Scale: 1:50, 1:100, 1:1250	Project No: HBS 1144	Dwg No: A1-01