


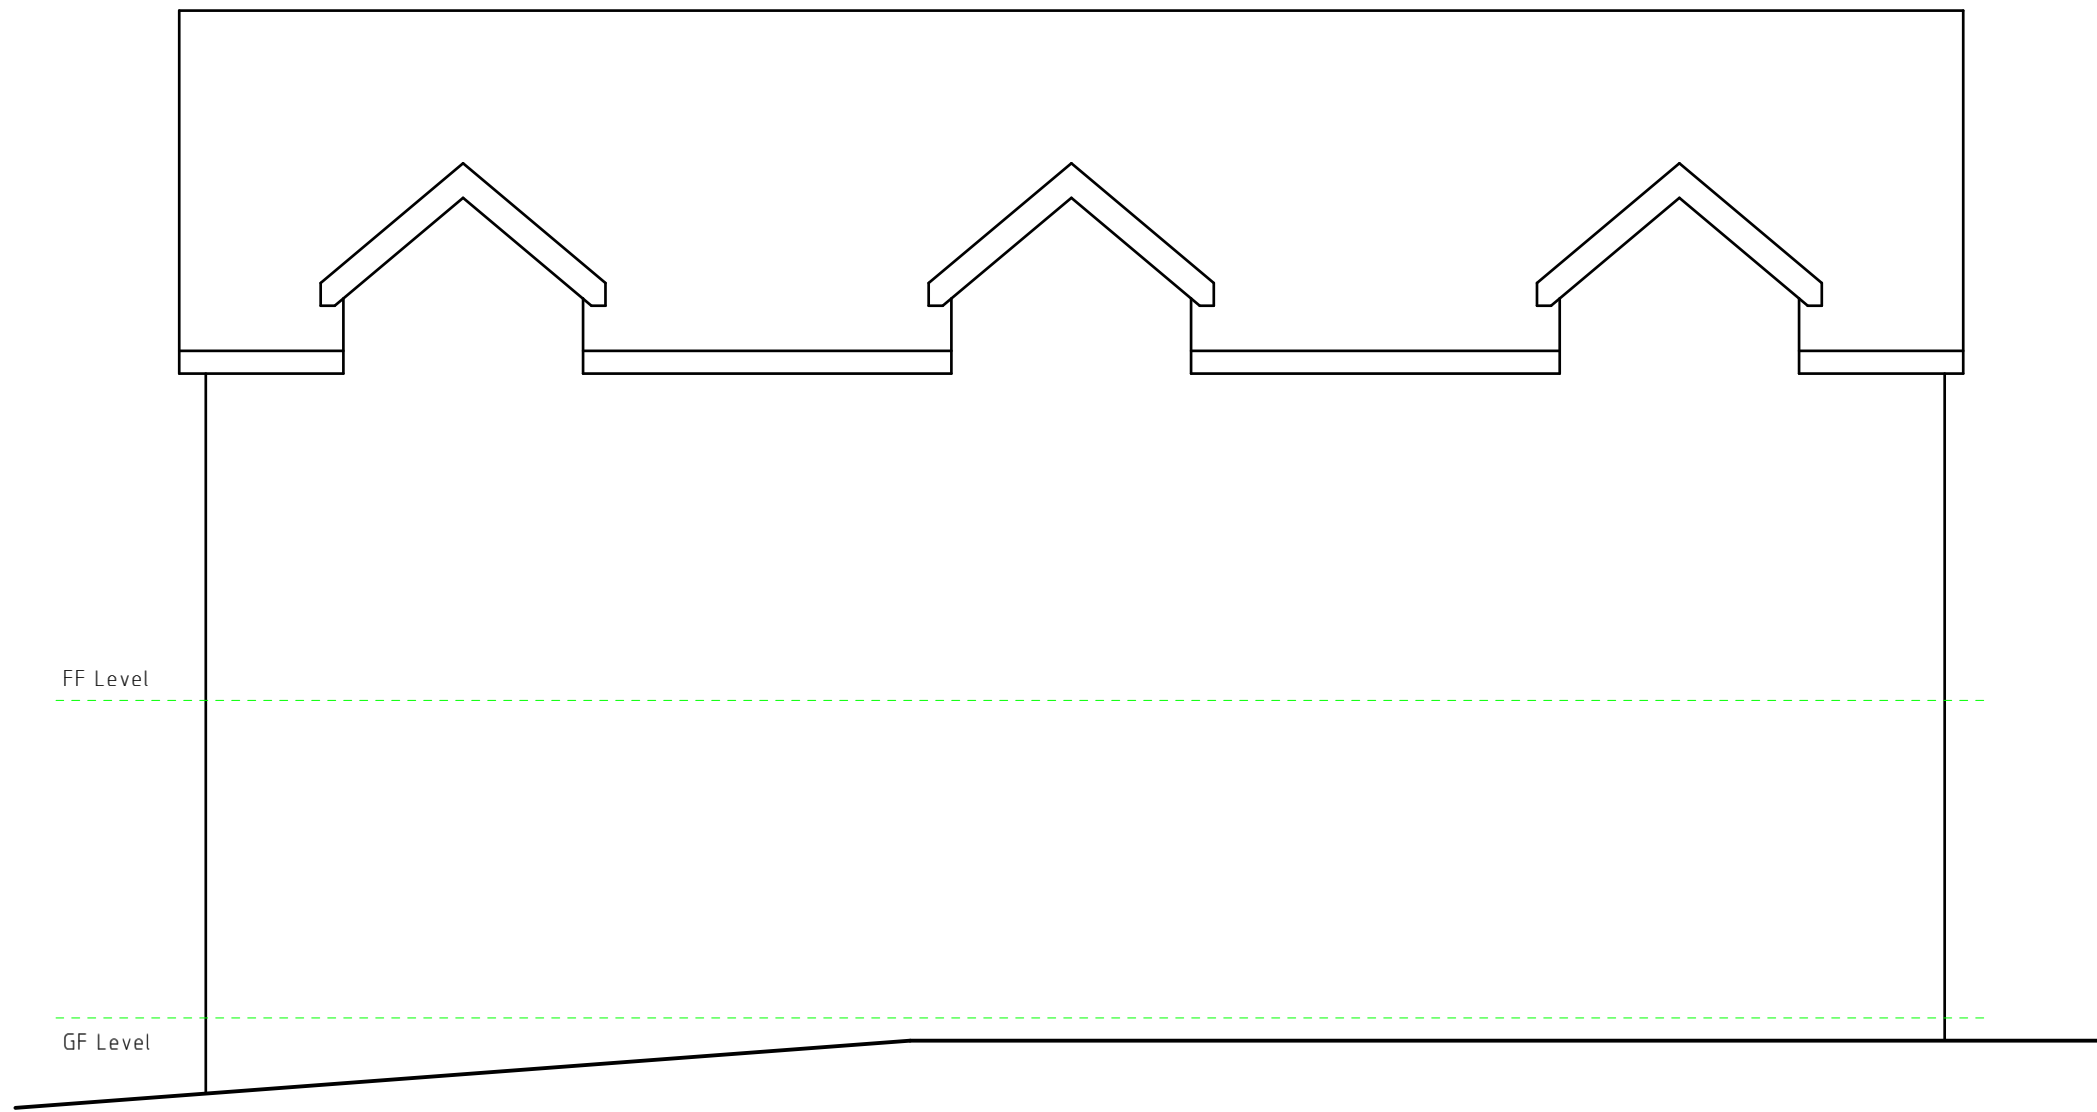

Typical Elevation 1:50

Rev	Date	Detail	Initial

Project: Proposed new dwelling on land associated with Bryn Y Ffynnon, Old Road, Bwlchgywn, Wrexham.	
Title: Planning: Typical Elevation	Scale: (A3) 1:50

Drawn By: D.J.Edwards	Date: May 2019
Drawing No: N031/008	Sheet: 1 of 1



Office 3K4,
Redwither Business Tower,
Wrexham. LL13 9XT
Tel: 01978 356500
www.blueprintarchitectural.com
© copyright all rights reserved