

Safety, Health & Environmental Information:

In addition to the hazards and risks normally associated with the types of work detailed on this drawing, please note the significant hazards identified by symbols below,

INDICATES A RESIDUAL RISK AS A WARNING

INDICATES A RESIDUAL RISK FOR INFORMATION

and described below:

Construction/Maintenance/Cleaning/Demolition

Refer to drawing RRN-BML-ERD-ZZ-DR-C-0XXX

General Notes:

- Do not scale from this drawing.
- All dimensions are in meters (m), all levels in metres (m) unless noted otherwise.
- Discrepancies or omissions are to be reported to the Engineer prior to work commencing.
- Materials and workmanship are to comply in all respects with current British Standard Specifications, Codes of Practice, and Building Regulations Approved Documents.
- The copyright of this drawing is vested in the Engineer and must not be copied or reproduced without written consent.
- The Contractor is to check and verify all building and site dimensions, levels and sewer invert levels at connection points before work commences.
- This drawing is to be read in conjunction with all relevant specifications and drawings issued by the Engineer, Architect and other Specialists.
- Details and locations of existing services are based on the Topographical Survey and Utility Records received from Third Parties and Service Providers respectively, and should be considered indicative and approximate only. The existing services shown on drawings may not be exhaustive. The Contractor shall use Trial Pits and other approved methods to accurately locate and verify the positions and depths of all existing services before commencement of works on site.

PRELIMINARY DRAWING

This drawing is not to be used for construction

P02	MR	AM	20/07/21	Layout updated
P01	DH	AM	26/04/21	Preliminary Issue
Rev	By	Chkd	Date	Description

Client
R&R Engineering Ltd

BarnsleyMarshall Limited
1 Birch Court
Blackpole East
Worcester
WR3 8SG
Tel: 01905 330550
Email: design@barnsleymarshall.co.uk



Project
**R&R Engineering
Wrexham Industrial Estate**

Drawing

Site Location Plan


Drawn by	DH	Date	26/04/21
Checked by	AM	Date	26/04/21

Drawing No.	Revision
RRN-BML-ERD-ZZ-DR-C-0100	P02


BML Job No.
1017-01

Drawing Scale at A1: As shown

CAD Filename:

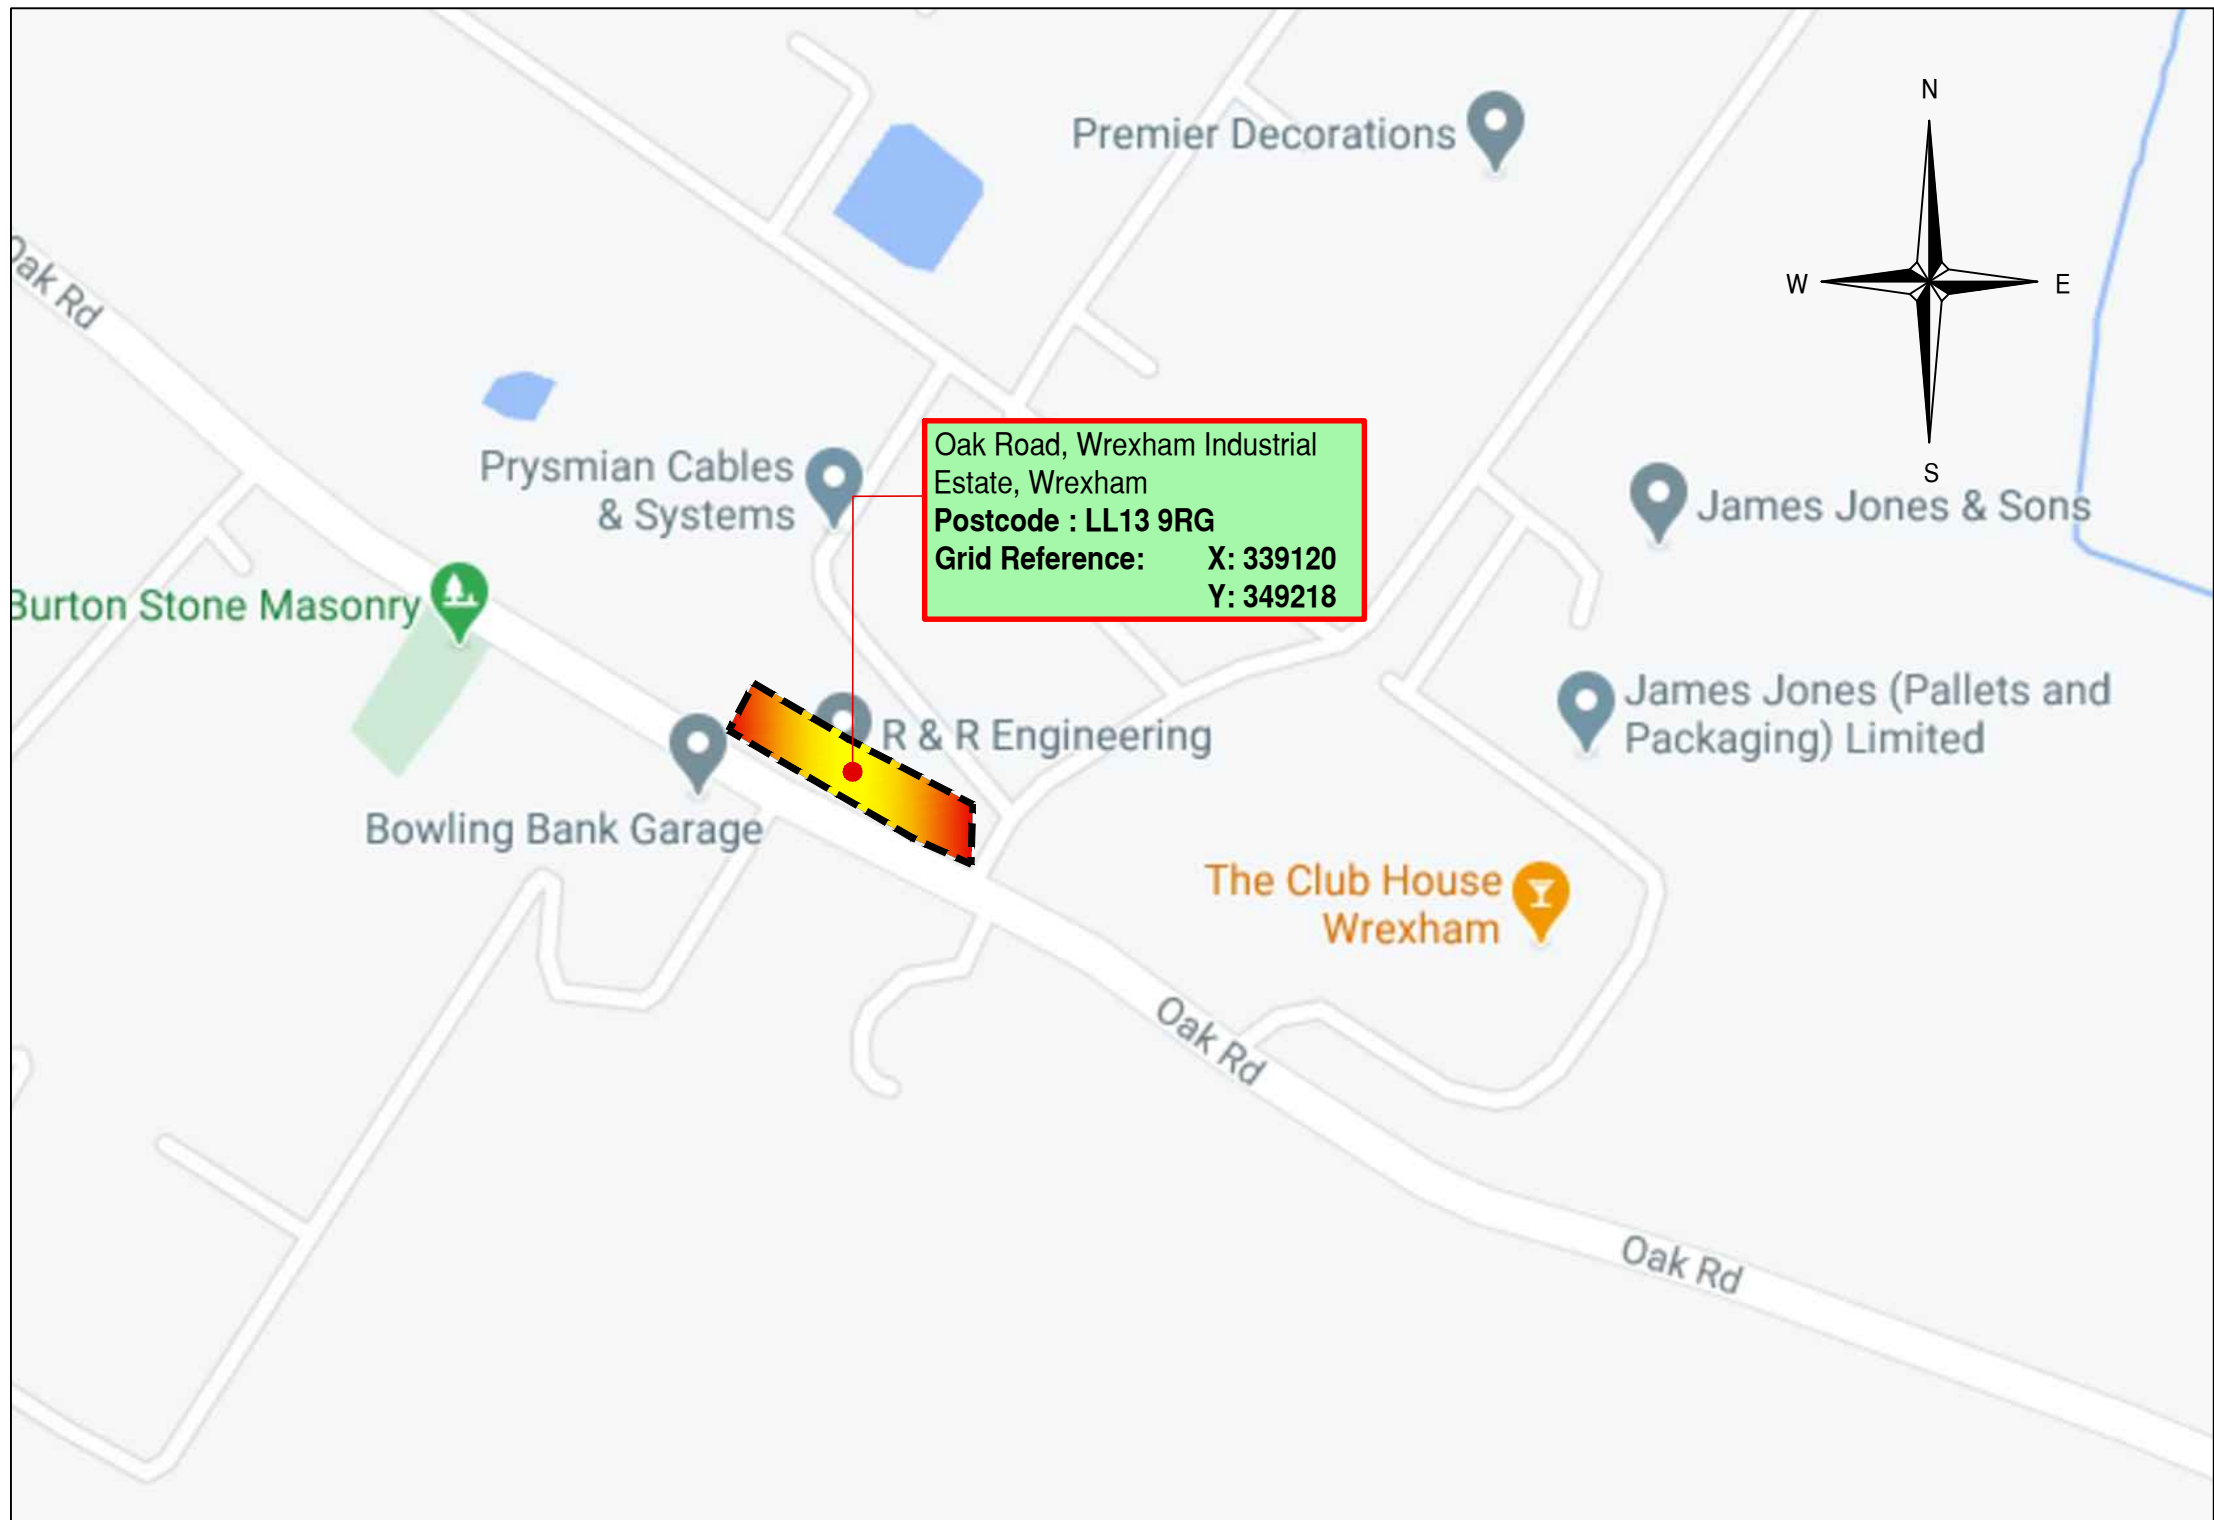

Site Location Plan
(Scale 1:2500)

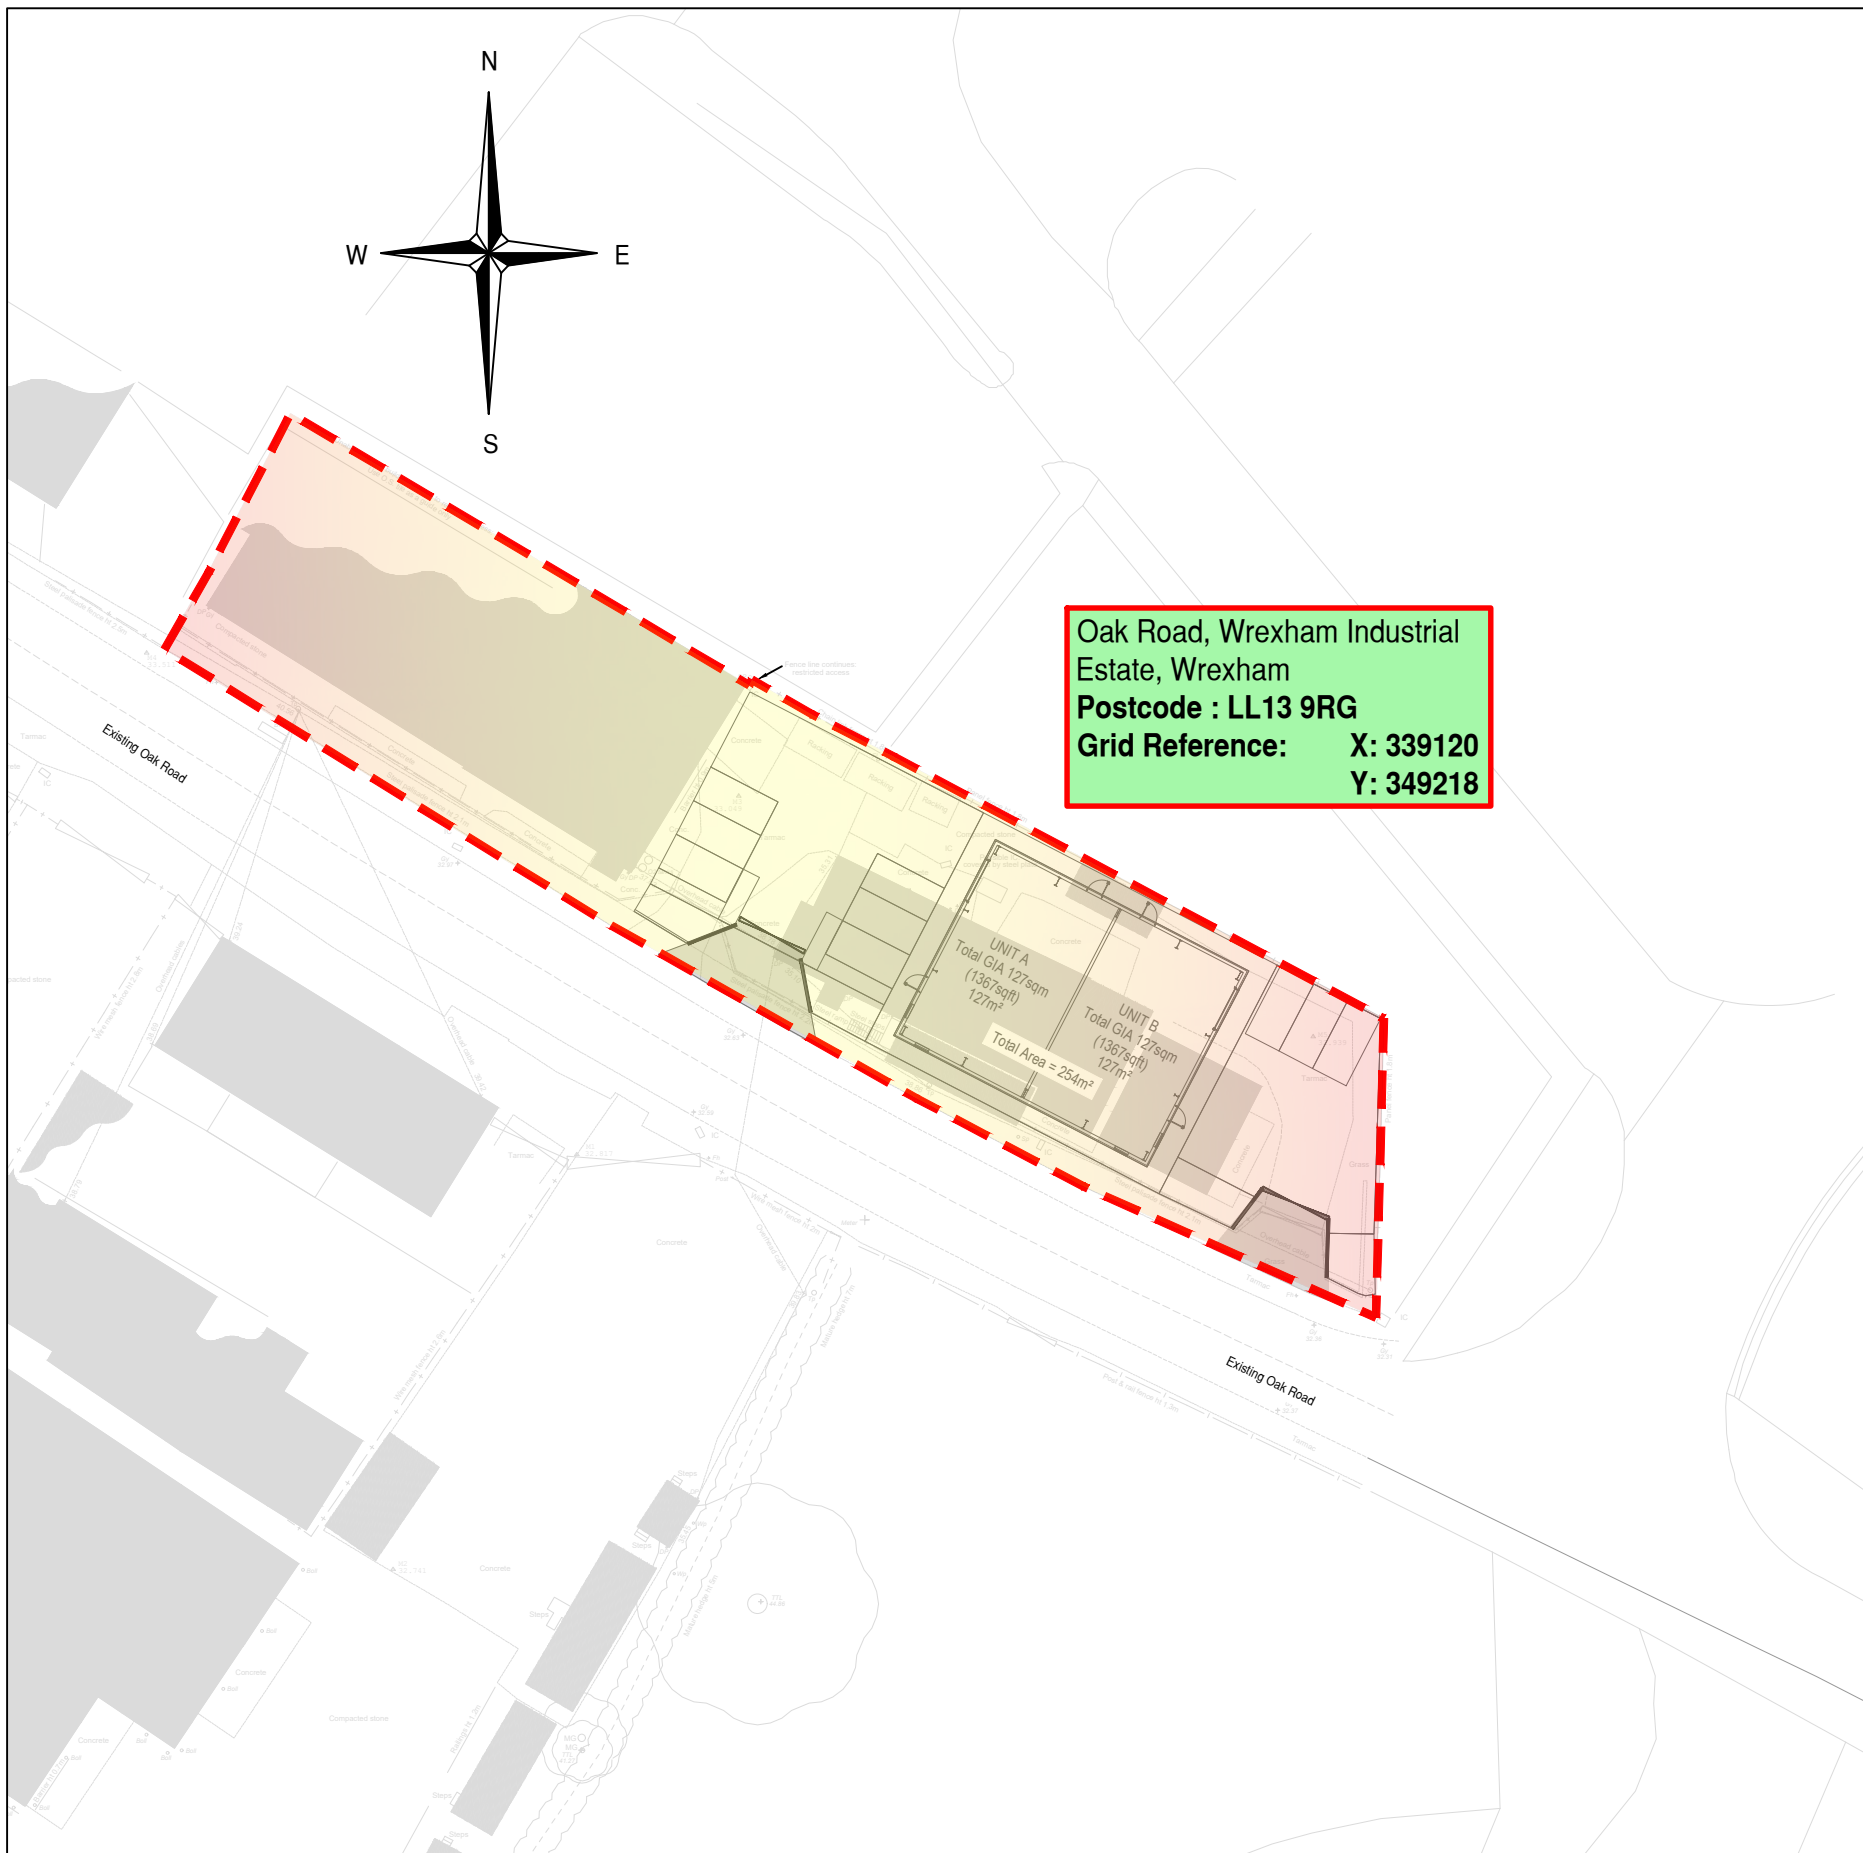

Site Location Plan
(Scale 1:500)