
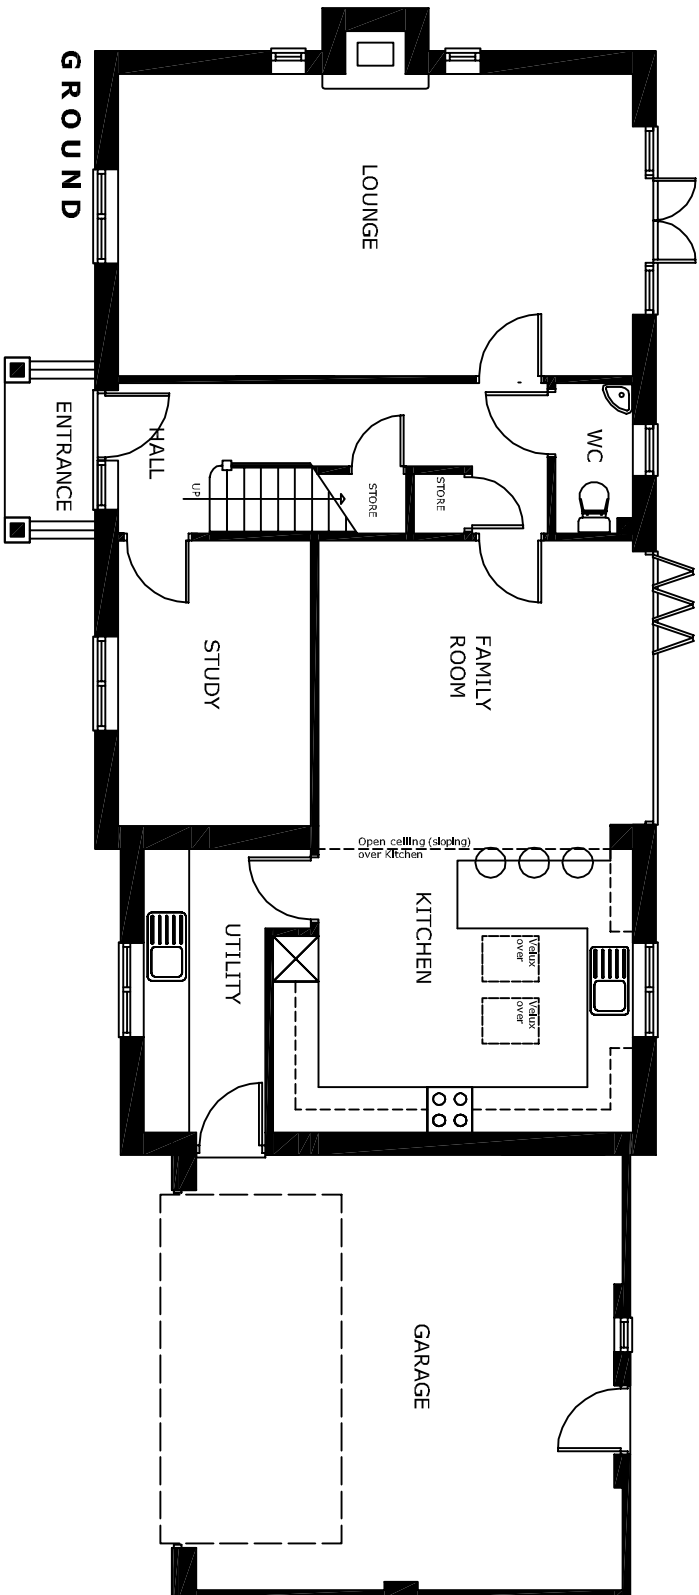
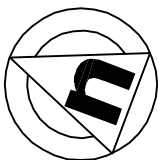


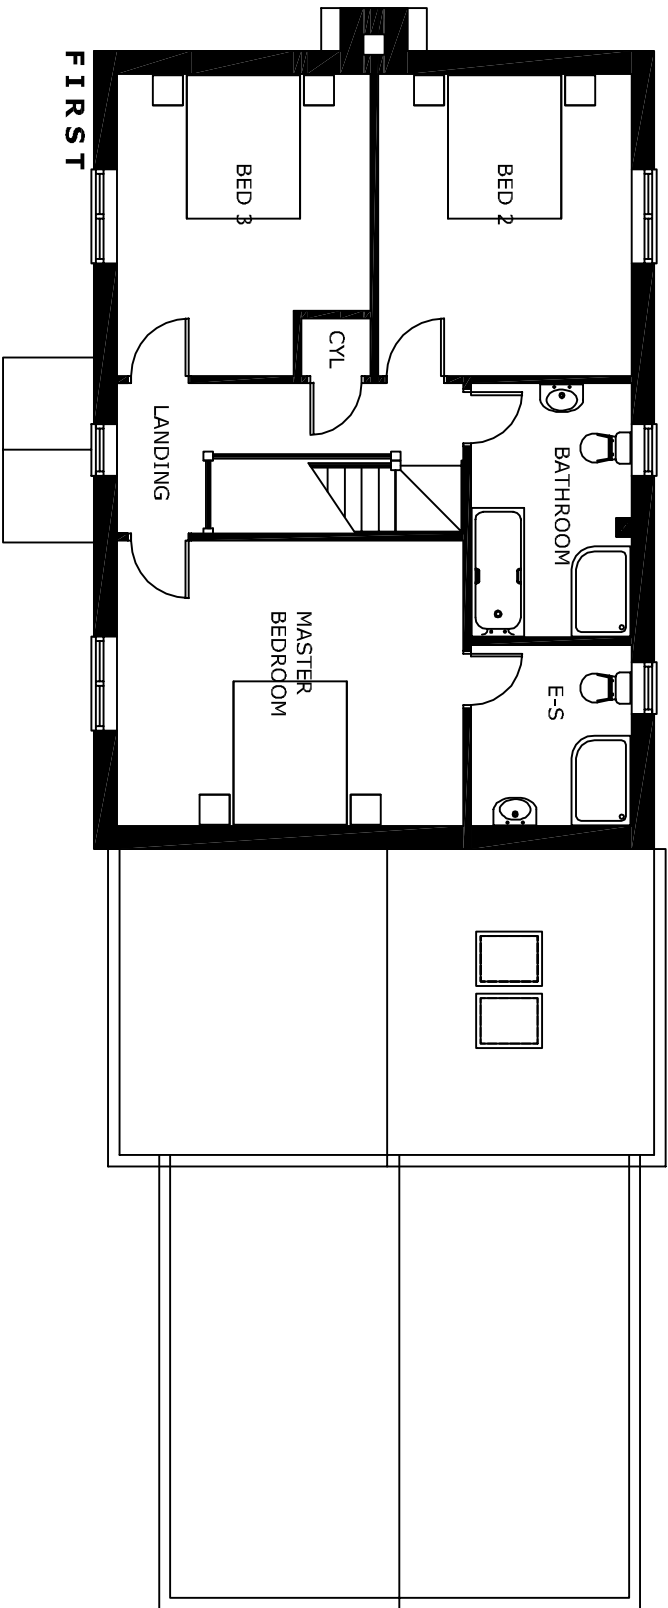

			
CLIENT			
Mr & Mrs McLoughlin			
PROJECT			
Land to the Rear of 1 Church View, Worthenbury			
DRAWING			
Plot 1 Plans			
DATE		REV	
25/11/2020		B	
SCALE		W05	
1:100 at A3			