




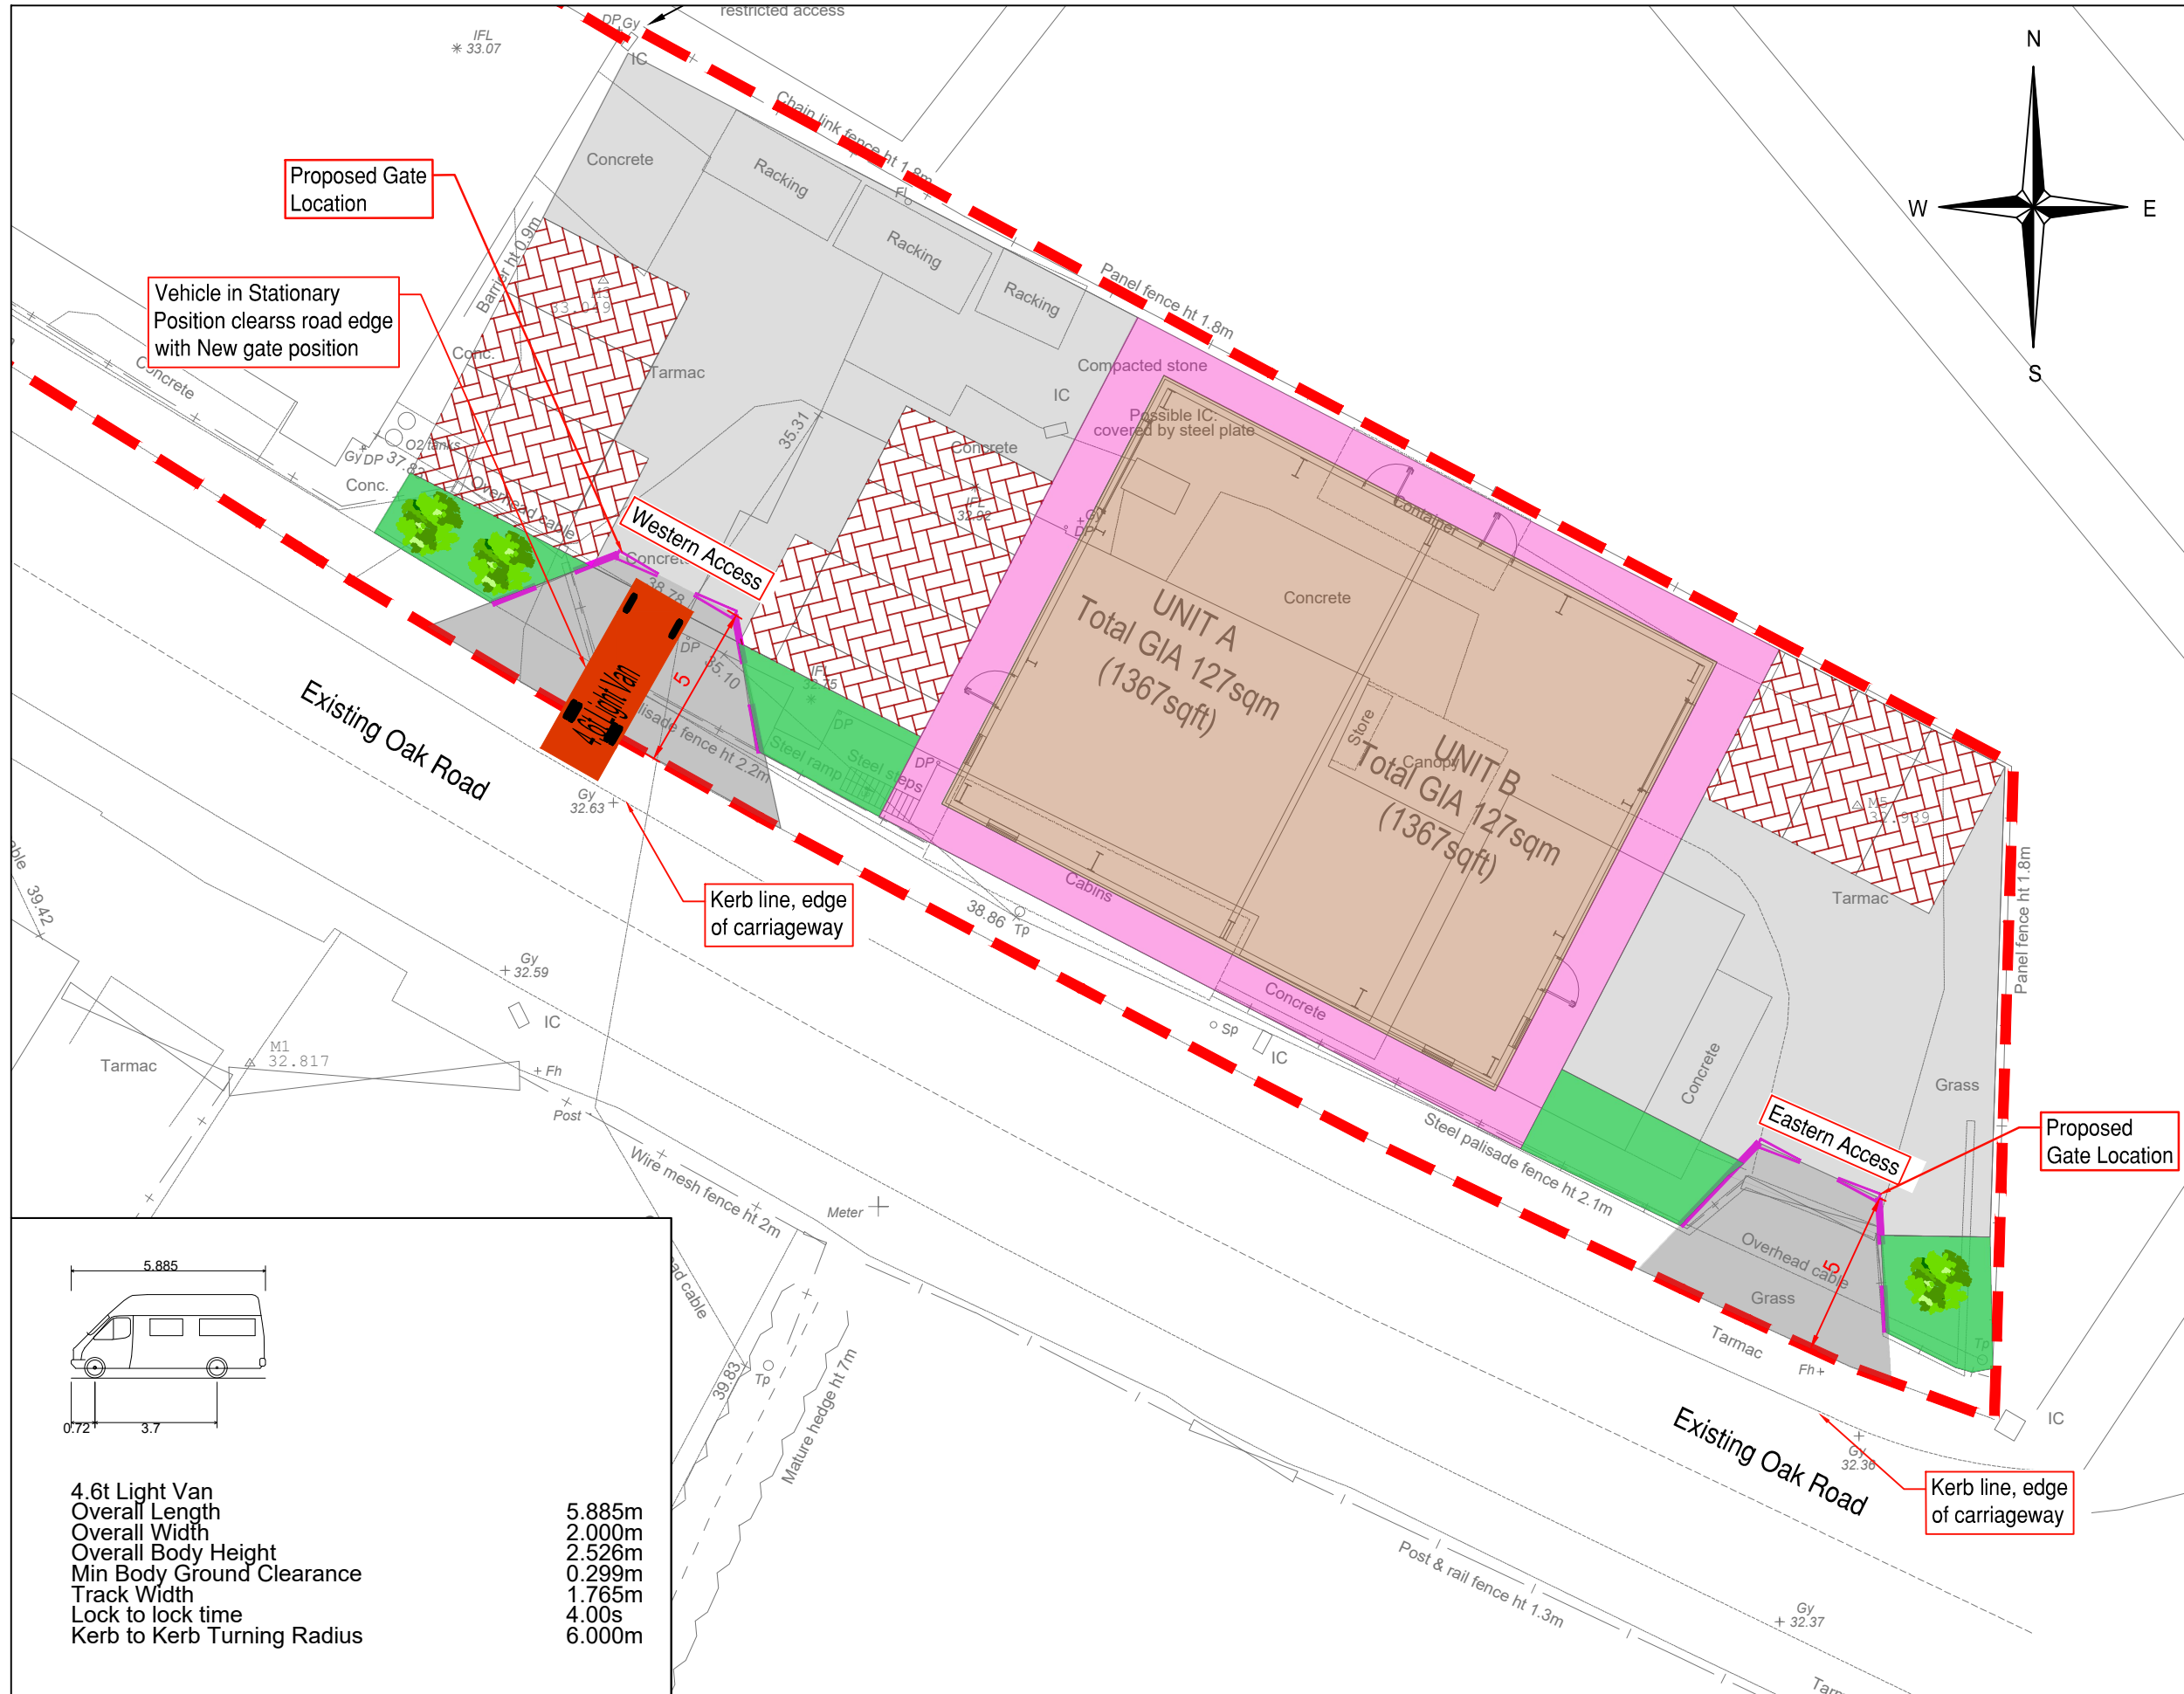


Vehicle Stationary at Western Access Gate
Scale: 1:200@A1

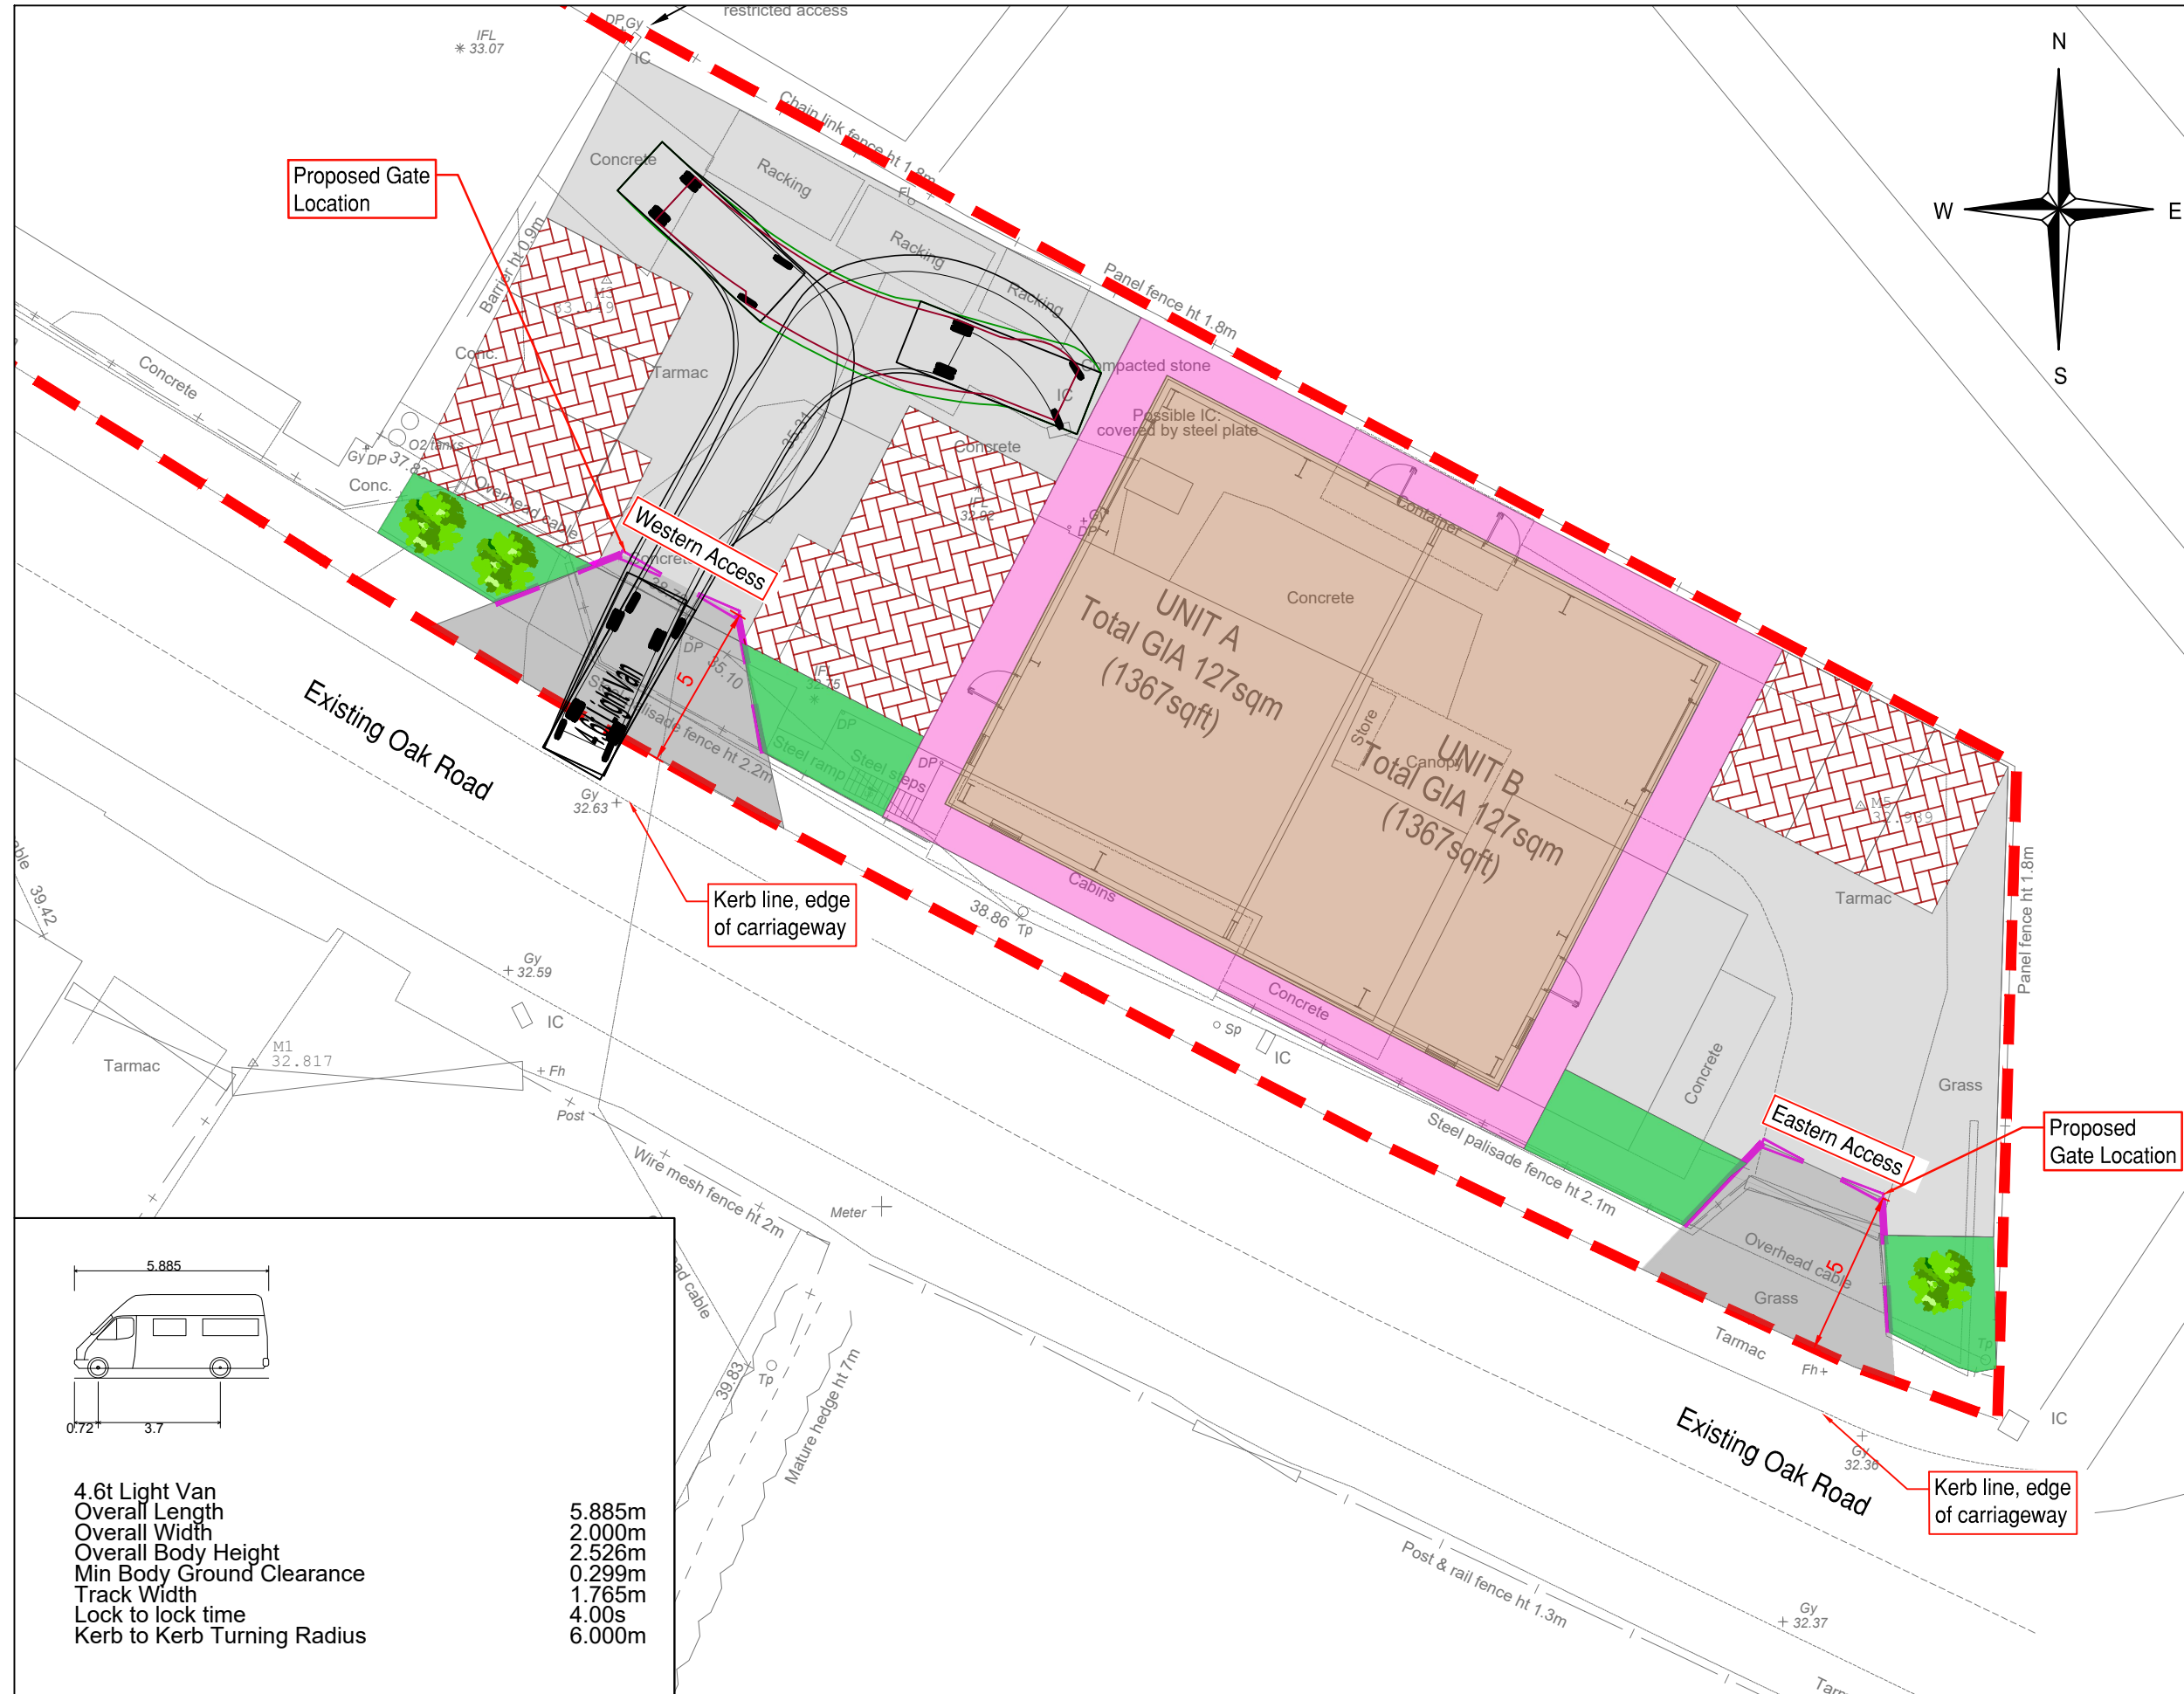

Vehicle Sweep at Western Access
Scale: 1:200@A1

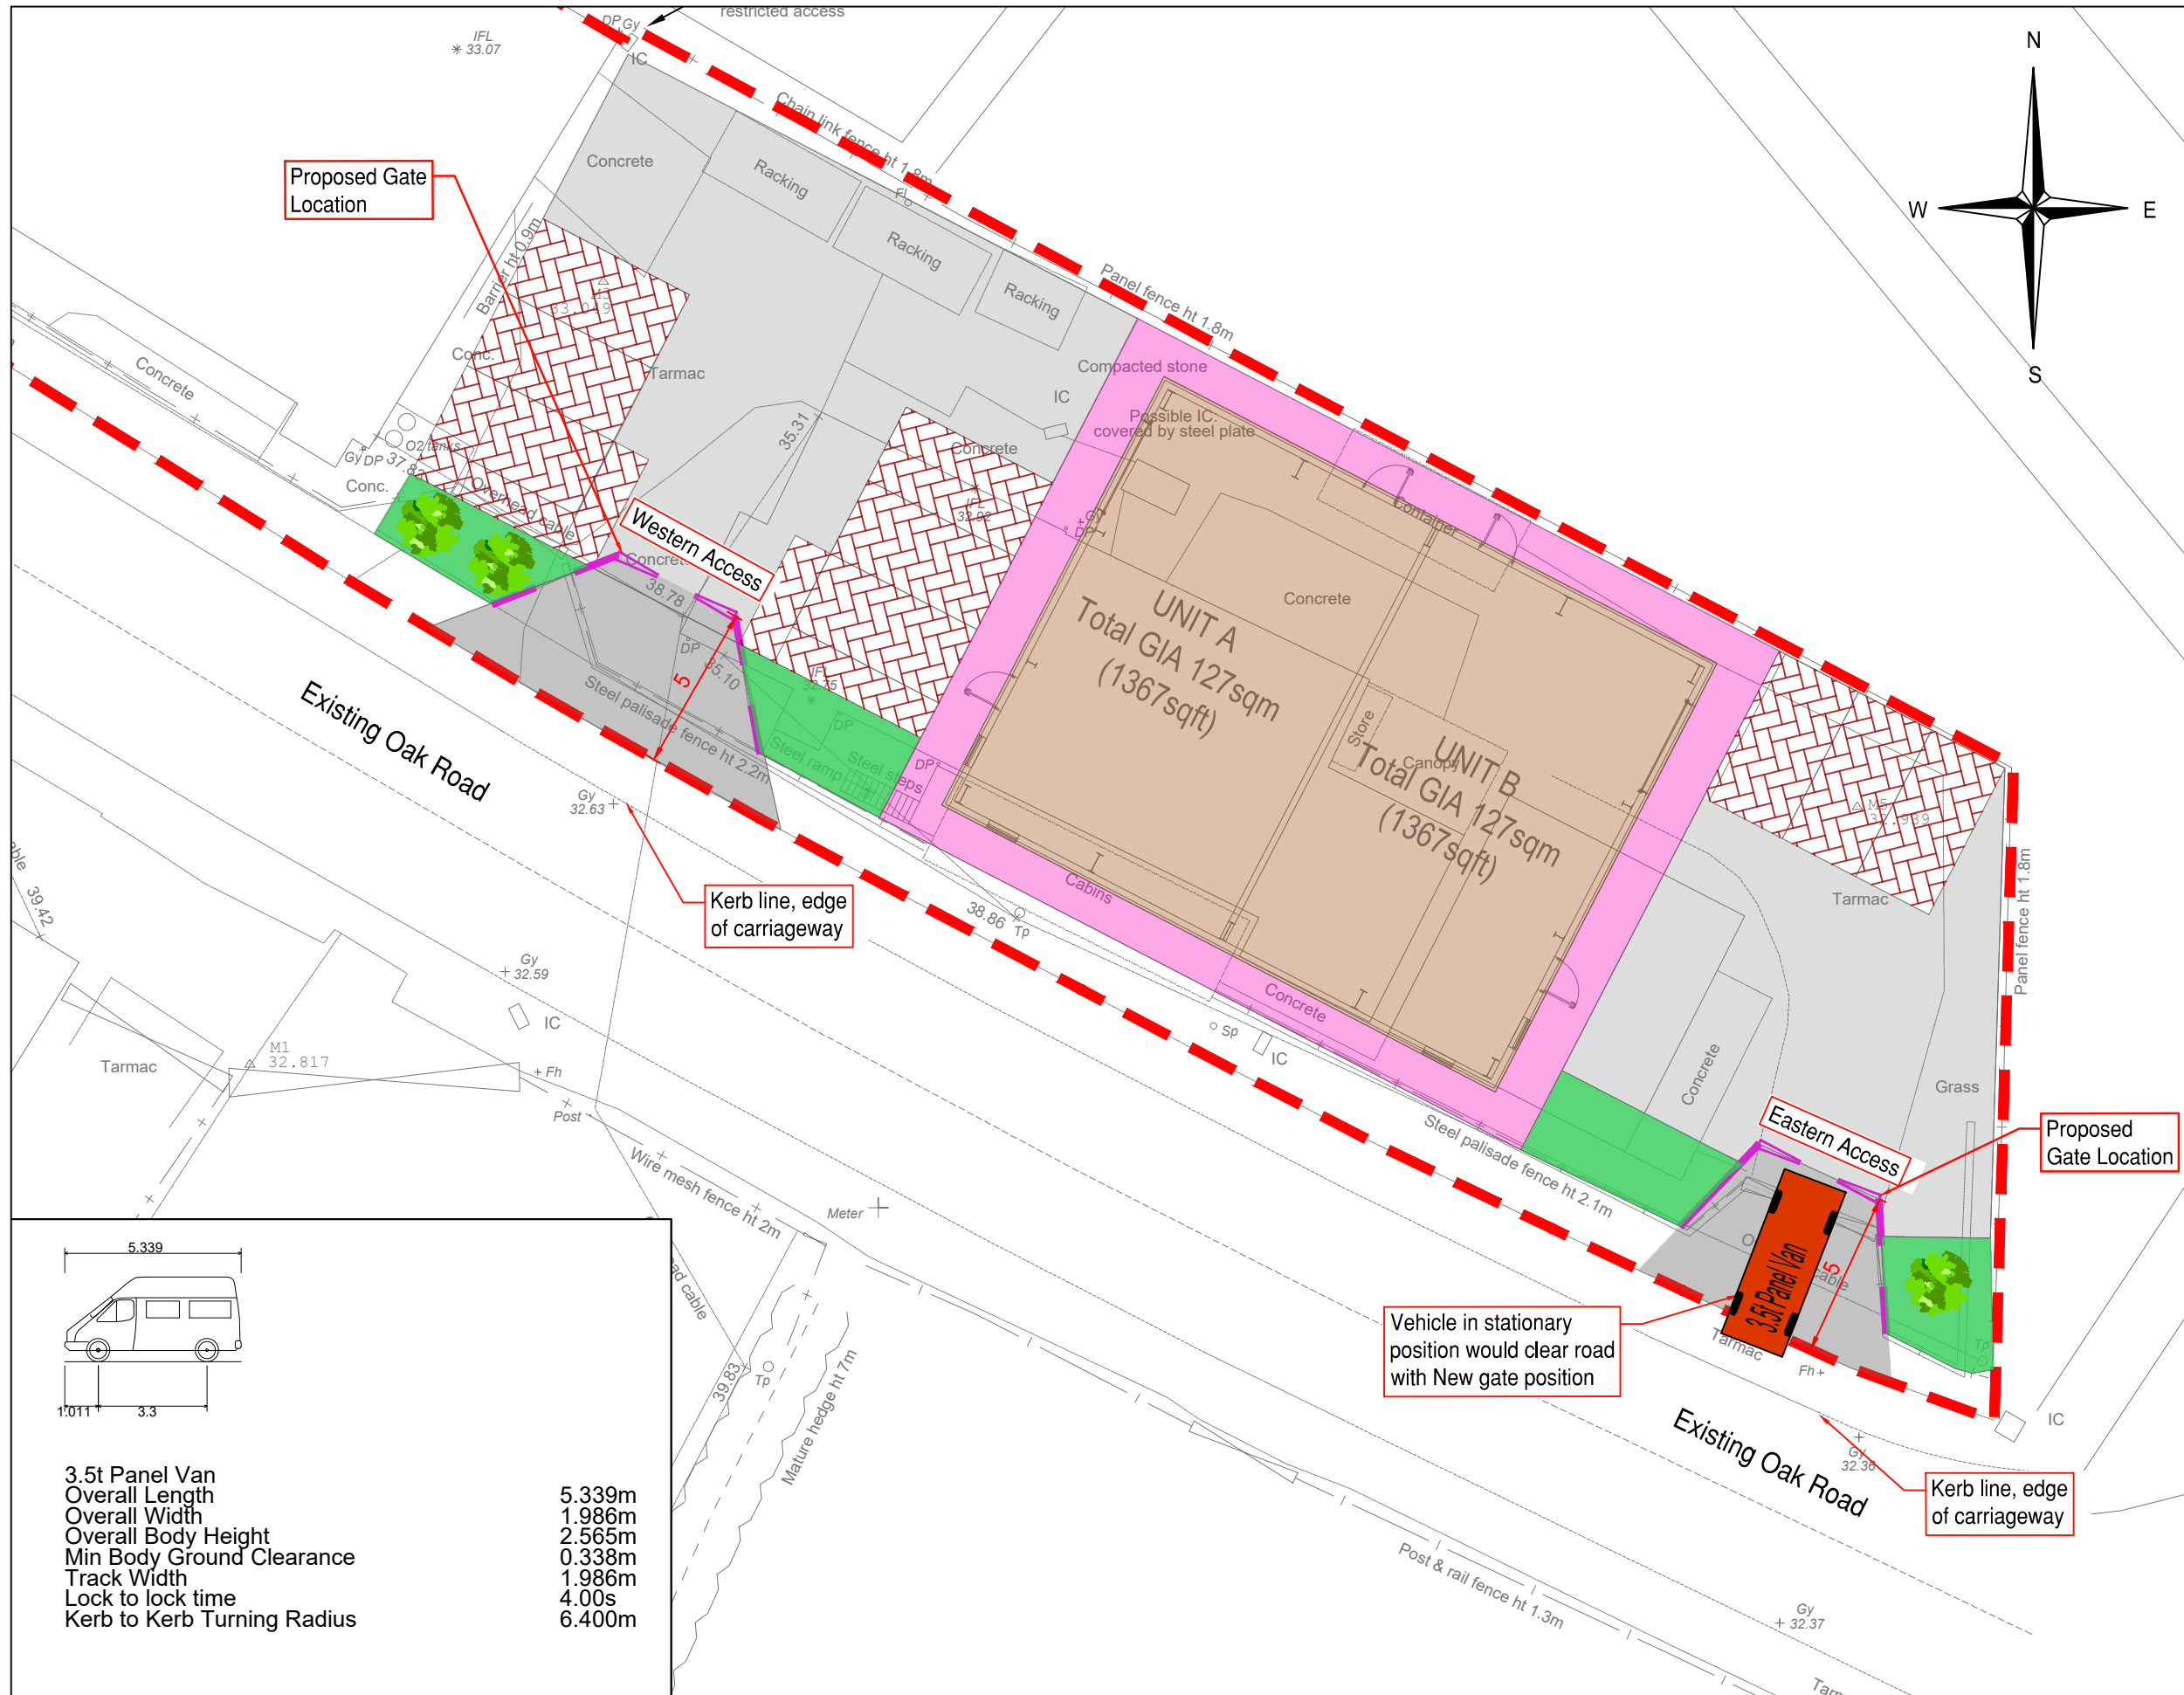

Vehicle Stationary at Eastern Access Gate
Scale: 1:200@A1

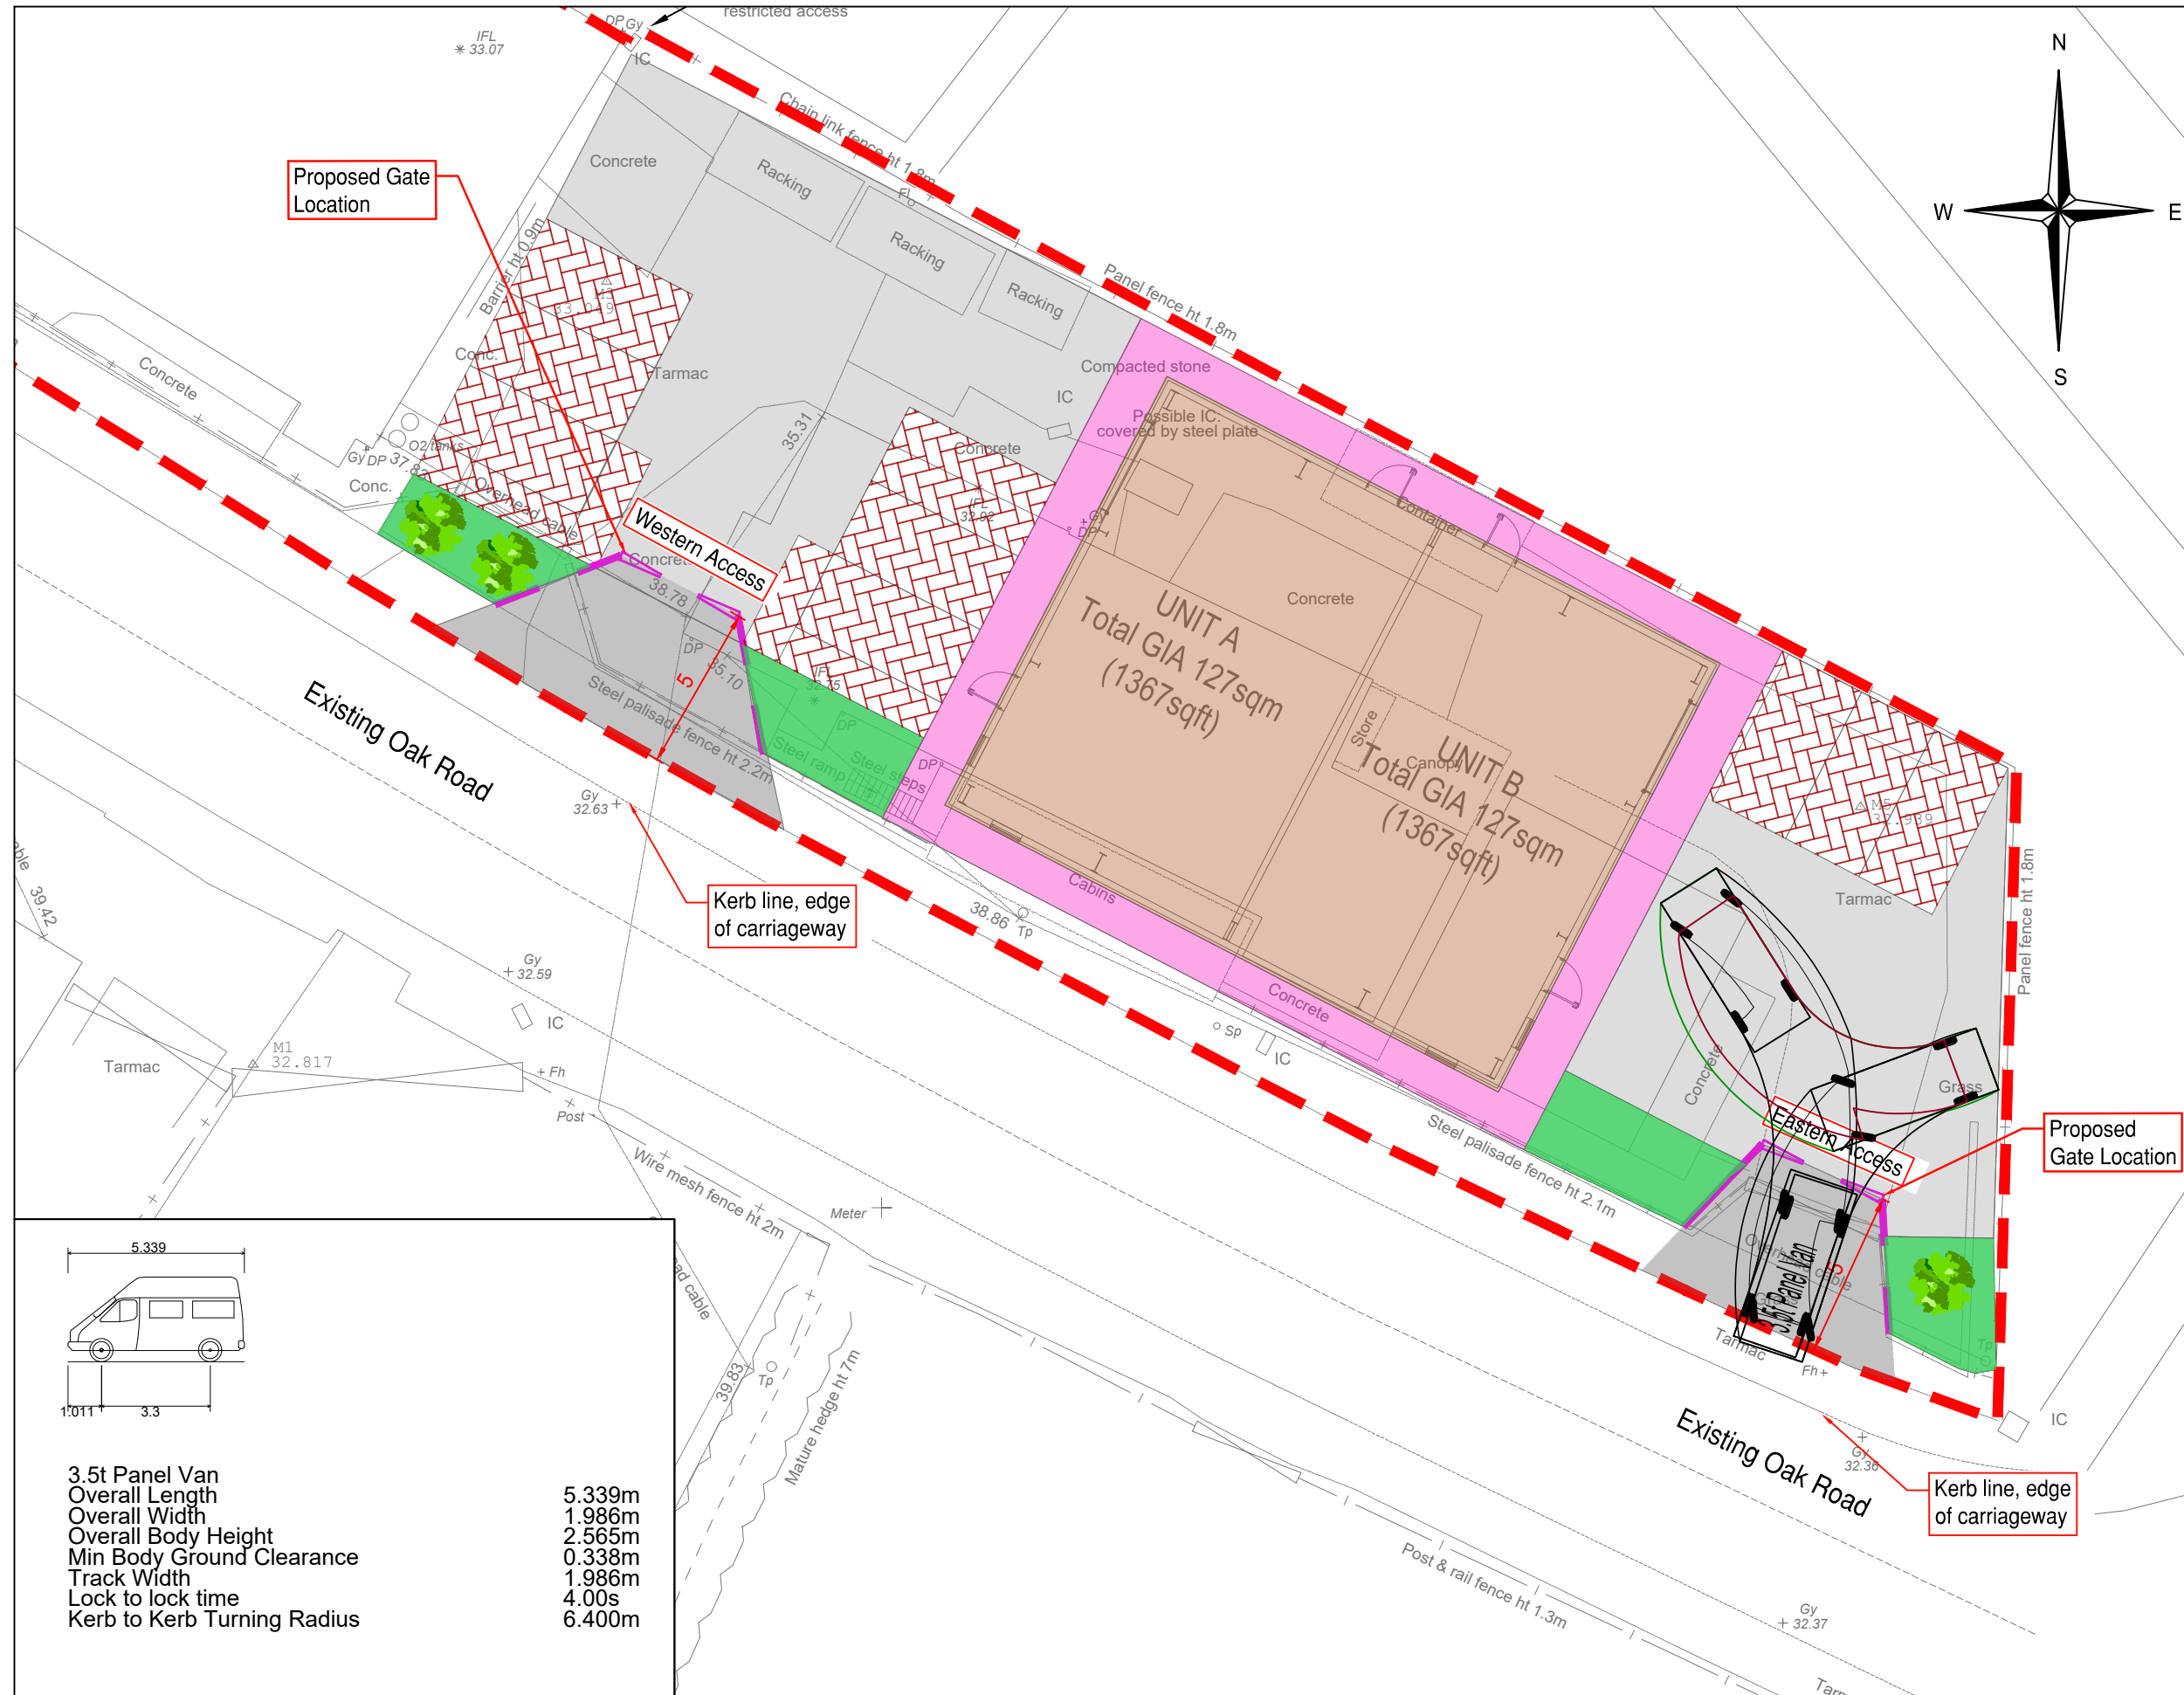

Vehicle Sweep at Eastern Access Gate
Scale: 1:200@A1

Safety, Health & Environmental Information:
In addition to the hazards and risks normally associated with the types of work detailed on this drawing, please note the significant hazards identified by this symbol, and described below:

Construction:

Maintenance / Cleaning / Operation:

Demolition:

- General Notes:**
- Do not scale from this drawing.
 - All dimensions & all levels in metres (m) unless noted otherwise.
 - Discrepancies or omissions are to be reported to the Engineer prior to work commencing.
 - Materials and workmanship are to comply in all respects with current British Standard Specifications, Codes of Practice, and Building Regulations Approved Documents.
 - The copyright of this drawing is vested in the Engineer and must not be copied or reproduced without written consent.
 - The Contractor is to check and verify all building and site dimensions, levels and sewer invert levels at connection points before work commences.
 - This drawing is to be read in conjunction with all relevant specifications and drawings issued by the Engineer, Architect and other Specialists.

Key:

Existing Site Boundary

P01	DH/AM	23/04/2021	For Planning
Rev	By / Chk'd	Date	Description

PRELIMINARY DRAWING
This drawing is not to be used for construction

Client

BarnsleyMarshall Limited
1 Birch Court
Blackpole East
Wrexham
WR3 8SG
Tel: 01905 330650
Email: design@barnsleymarshall.co.uk
Web: www.barnsleymarshall.co.uk

BarnsleyMarshall

Project
**R&R Engineering
Wrexham Industrial Estate**

Drawing
Vehicle Swept Path

By	AM	Date	20/04/2021
Drawing No.	RRN-BML-XX-XX-DR-C-0102	Revision	P01
BML Job No.	1017-01	Status	-
Drawing Scale at A1:	1:200		
CAD Filename:	C:\Users\amc\Documents\BML Draw - BarnsleyMarshall\1017-01 R&R Engineering - Wrexham\BML Drawing\RRN\0102\1017-01-01.dwg		