PDF Printed (© By Design) 8 Apr 2003 09:50:15 AM Licensed to Wrexham County Borough

wrexham
wrecsam
ORDNANCE SURVEY COPYRIGHT

Recreation Ground

ACTON 9 MAY 2003
PLANNING DEPARTMENT

WREXHAM (WRECSAM)

Ysgol Dewi Sant
(St David's High School)


RHOSNESNI


Reproduced from the Ordnance Survey mapping with the permission of the Controller of Her Majesty's Stationery Office Crown copyright. Unauthorised reproduction infringes Crown copyright and may lead to prosecution or civil proceedings.


Wrexham County Borough Council


Scale	1:2500
Centre	334776.433 351308.488
Date	8 Apr 2003

www.ukdigitalstorage.com

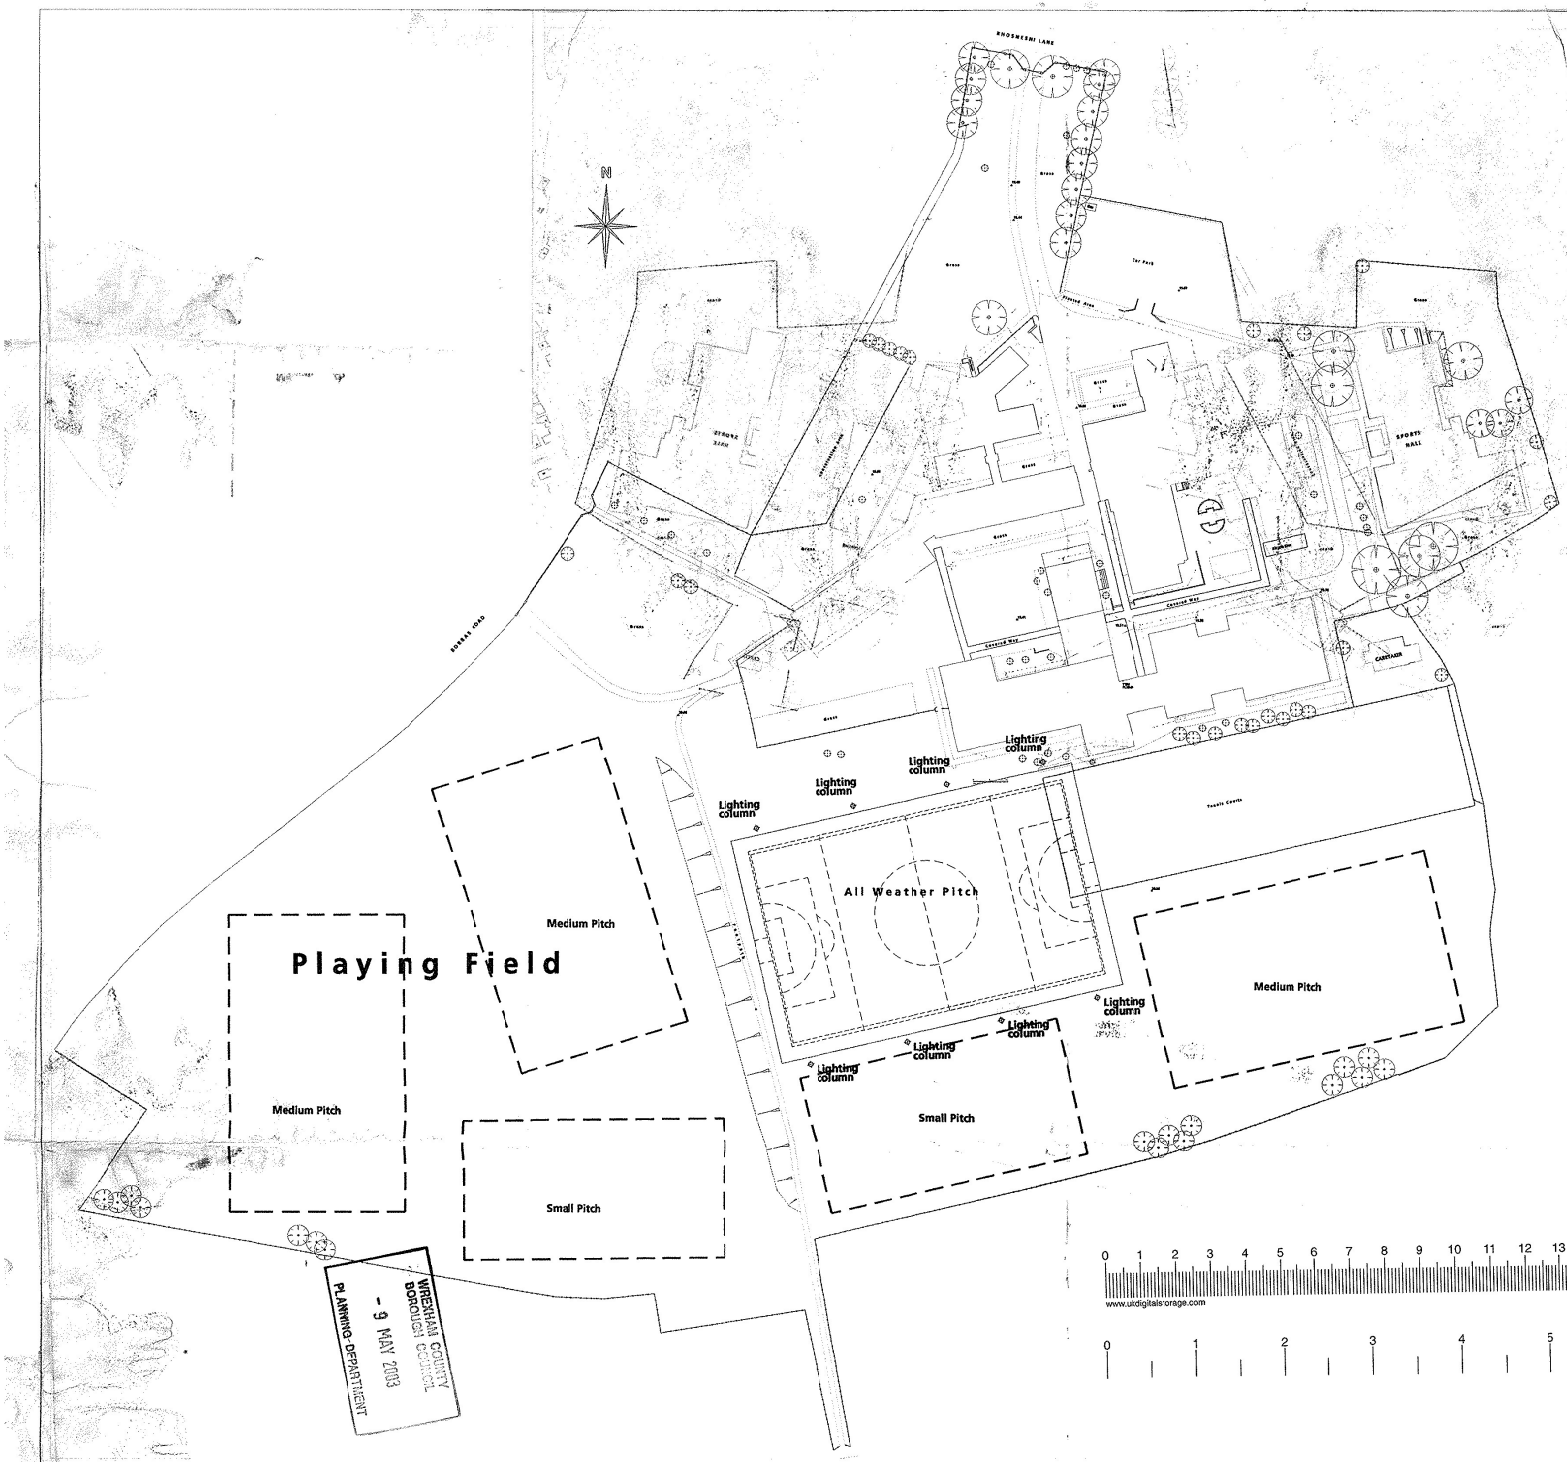
RHOSNESNI LANE
SOUTHSEA ROAD
N
Playing Field
Medium Pitch
Medium Pitch
Small Pitch
All Weather Pitch
Small Pitch
Medium Pitch
Lighting column
Lighting column
Lighting column

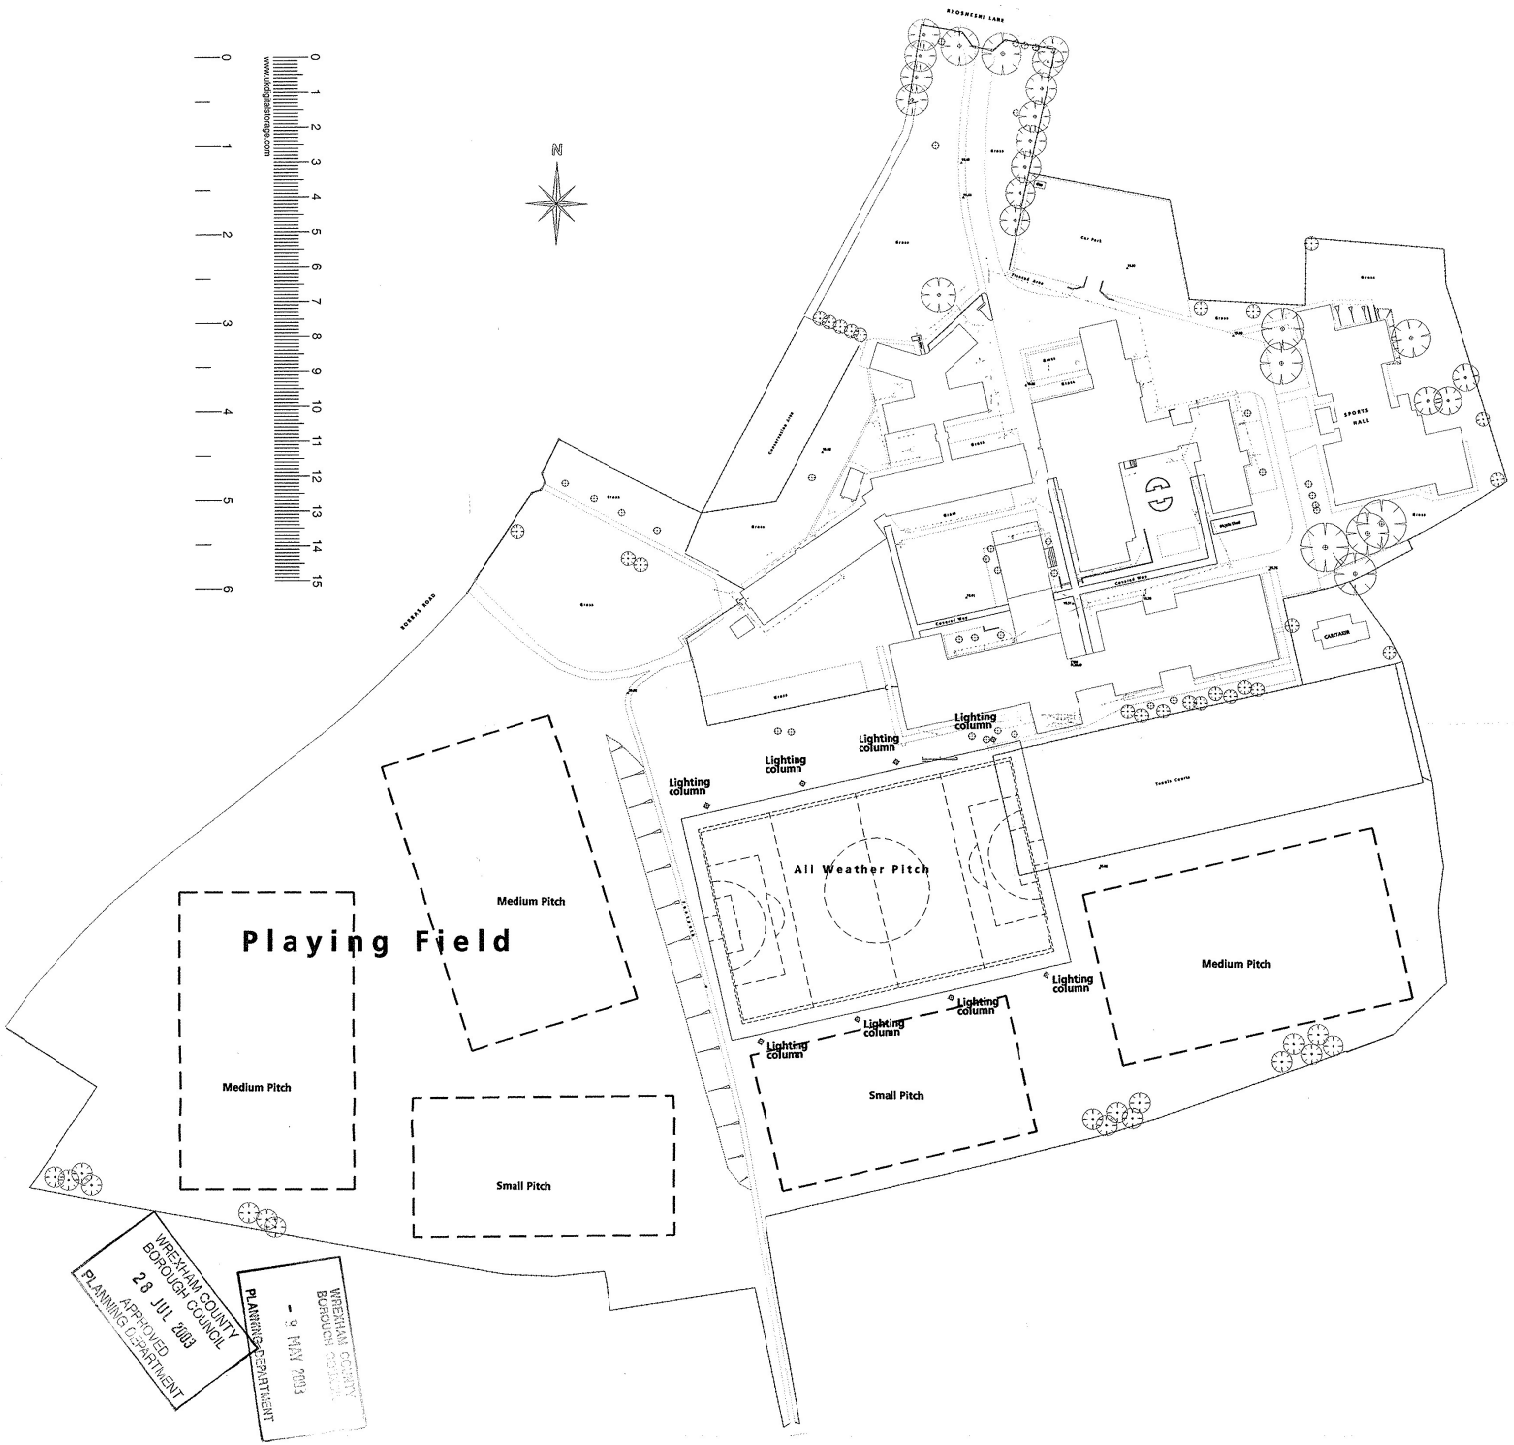
RHOSNESNI LANE
ROSKELL ROAD
N
Playing Field
Medium Pitch
Medium Pitch
Small Pitch
All Weather Pitch
Medium Pitch
Small Pitch
Lighting column
Lighting column
Lighting column
Lighting column
Lighting column
Lighting column
Lighting column
Lighting column
Lighting column
SPORTS HALL
CANTEEN
Tennis Courts
Cricket Nets
Cricket Nets
Car Park
Grass
Grass
Grass

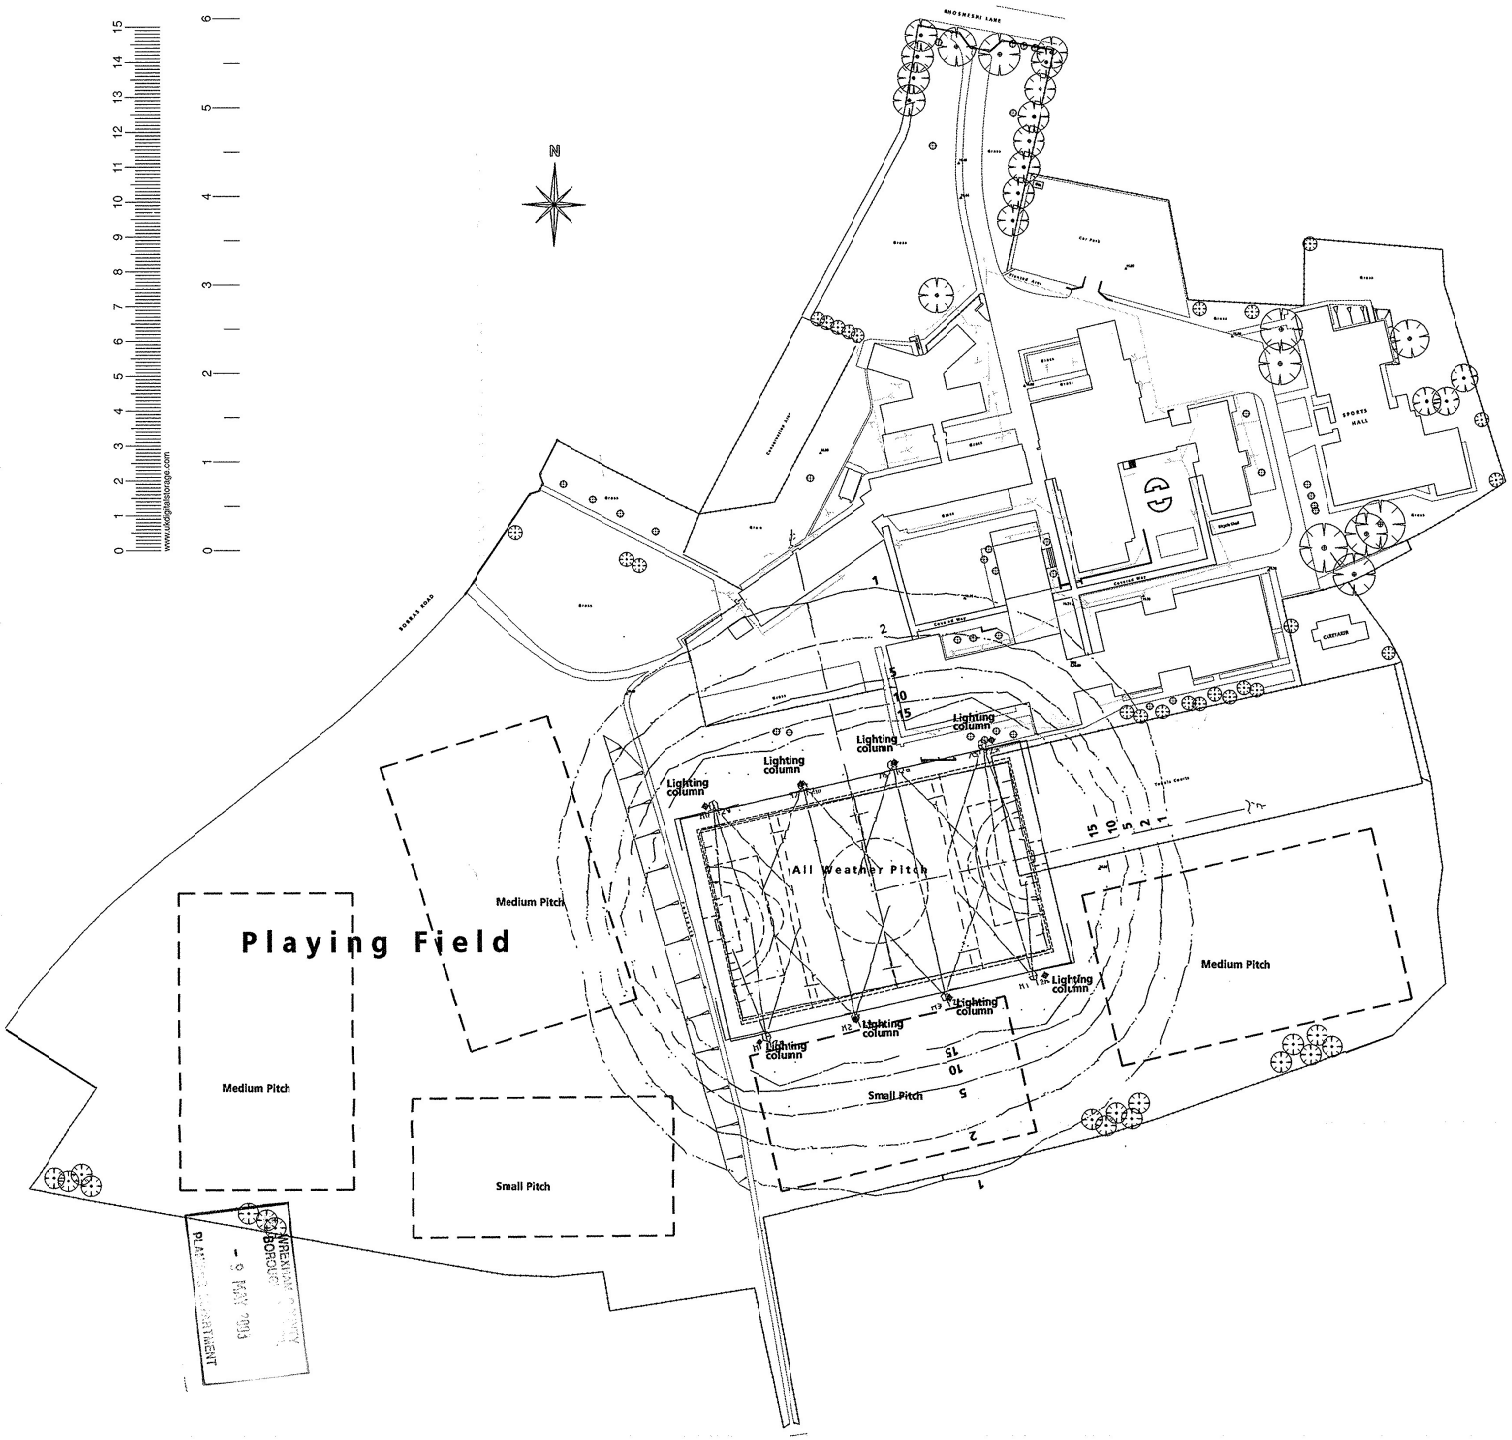

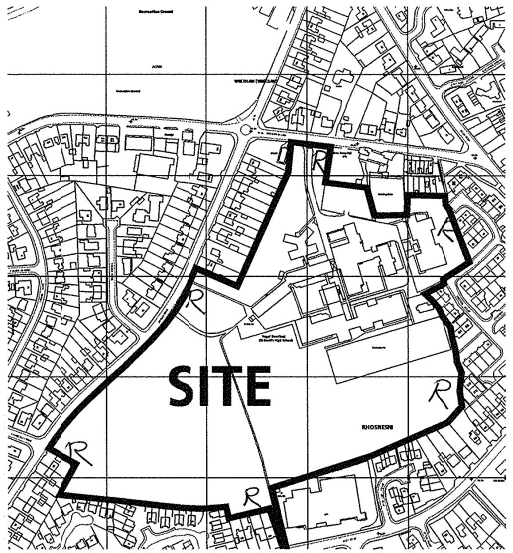

Location Plan N.T.S.

All Weather Pitch Fencing:

Height of fencing generally 1200mm high and to rear of goal area 5000mm high

Fencing to be welded mesh or similar with colour to be Black 'Anthrocite' to limit the visual impact

Pitch Floodlighting:

Lighting to be on eight no. galvanised columns set around the perimeter of the pitch, columns to be maximum of 15m high (raise and lower)

Lighting to provide average horizontal illumination at ground level of not less than 350 lux

Lighting Times

Lighting to not operate between the hours of 21.15 and 08.00 on any day

Notes:

WREXHAM COUNTY BOROUGH COUNCIL
- 9 MAY 2003
PLANNING DEPARTMENT

WREXHAM COUNTY BOROUGH COUNCIL
P.E.JONES, B.Sc., C.Eng., M.I.C.E.
CHIEF PROPERTY SERVICES OFFICER
CROWN BUILDINGS, PO BOX 1292,
WREXHAM, LL11 1WP.
Tel: (01978) 297200 Fax: (01978) 297202

Project:
Rhosnesni High School (Formerly St. David's)

Detail:
All weather pitch (Floodlit) showing predicted light spillage

Drawn / Checked:	Date:	AutoCad File Ref:	
IGM	7/04/03		
Scale:	Project No:	Dwg No:	Rev:
1:1000	EES565	A002	