




LOCATION OF OAK TREE
- NOT TO SCALE

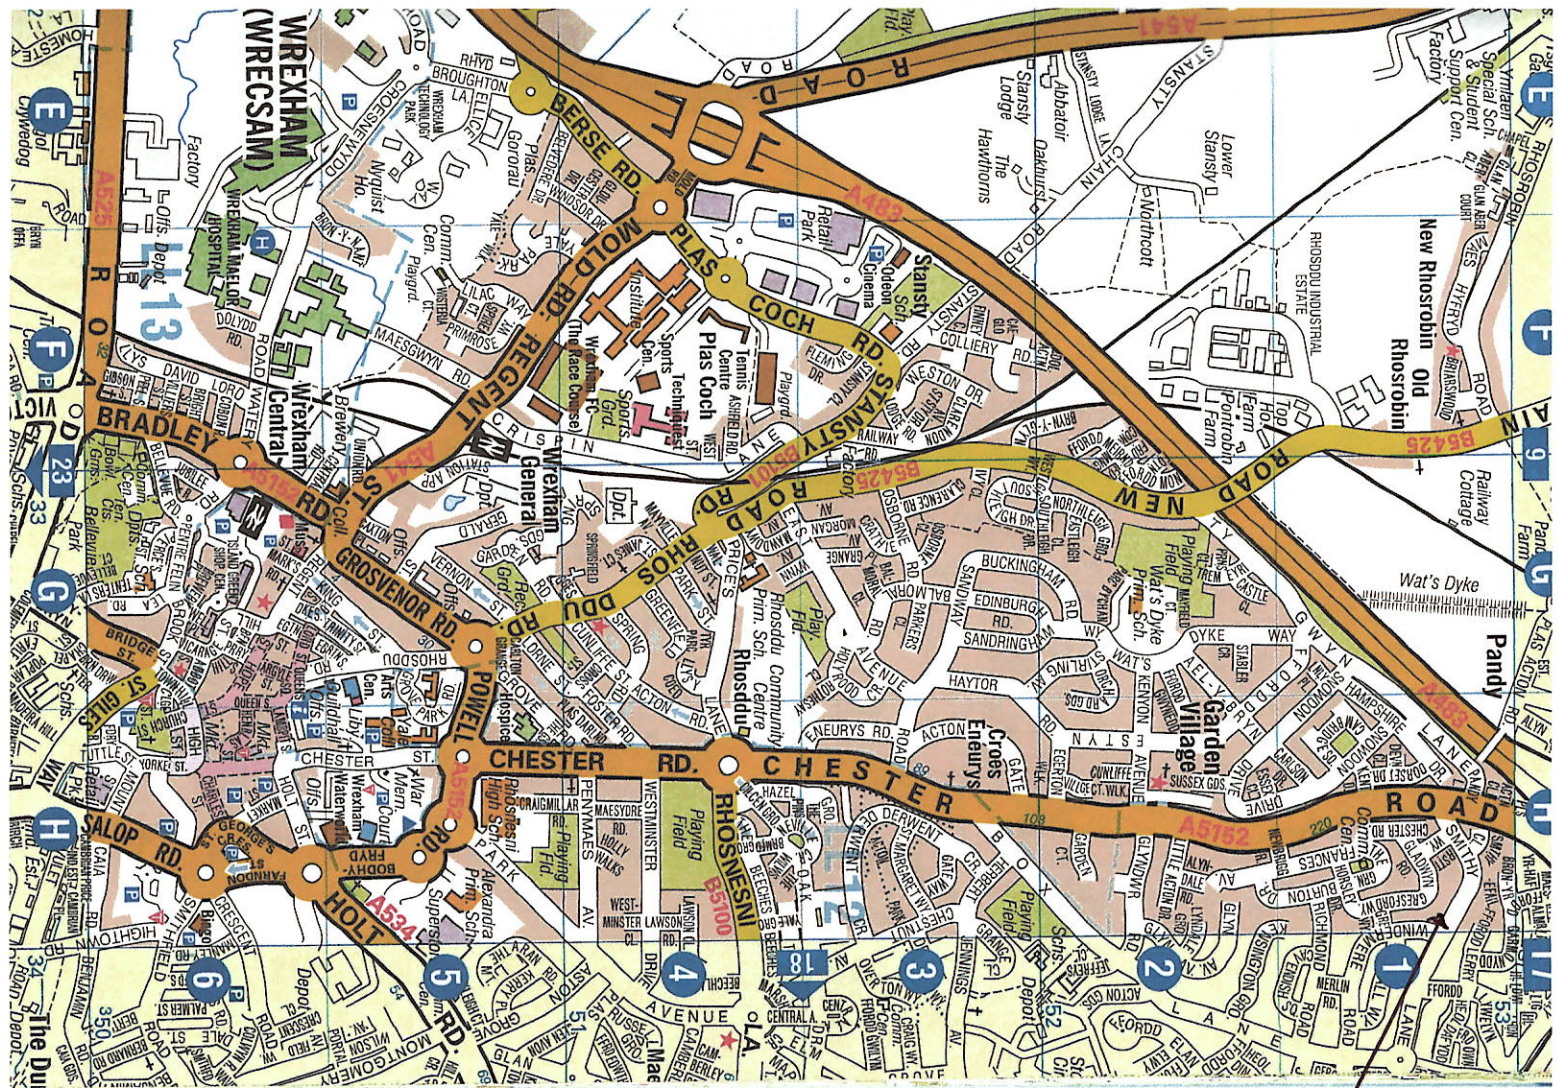

OAK TREE TO BE
REMOVED AND CROWN RAISED