




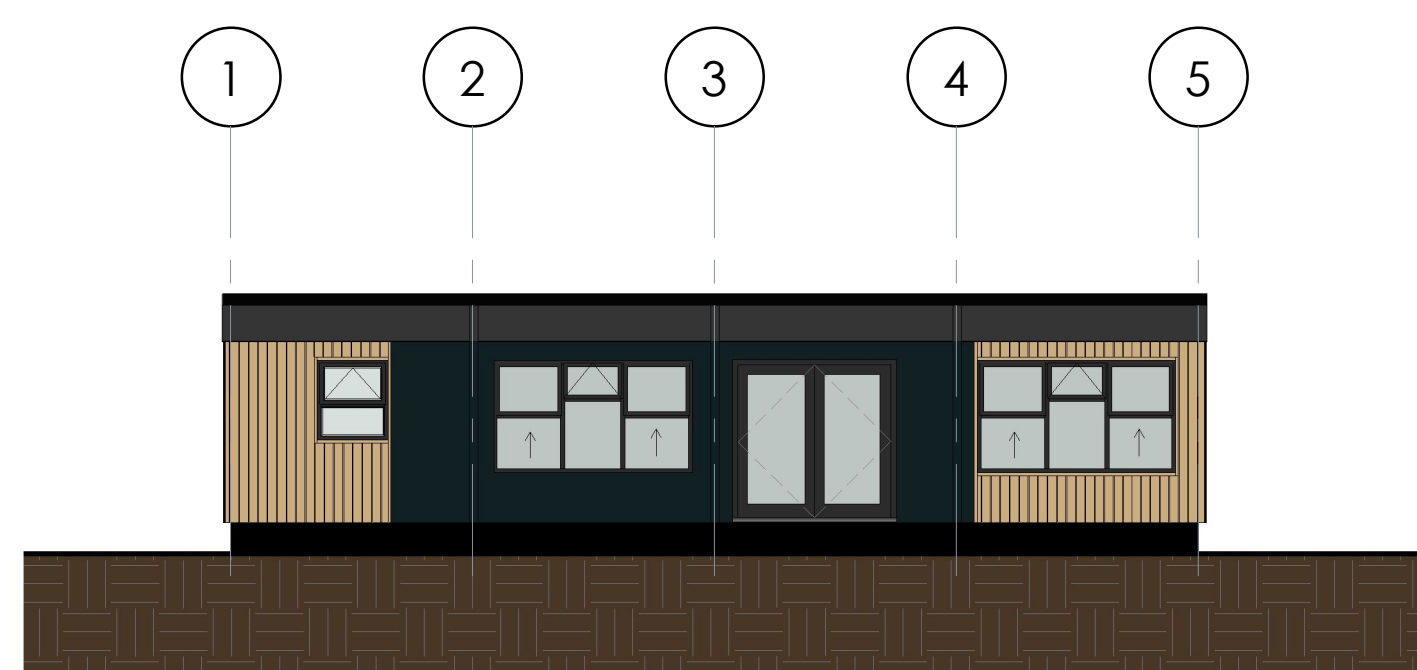


1 Elevation A
1 : 100

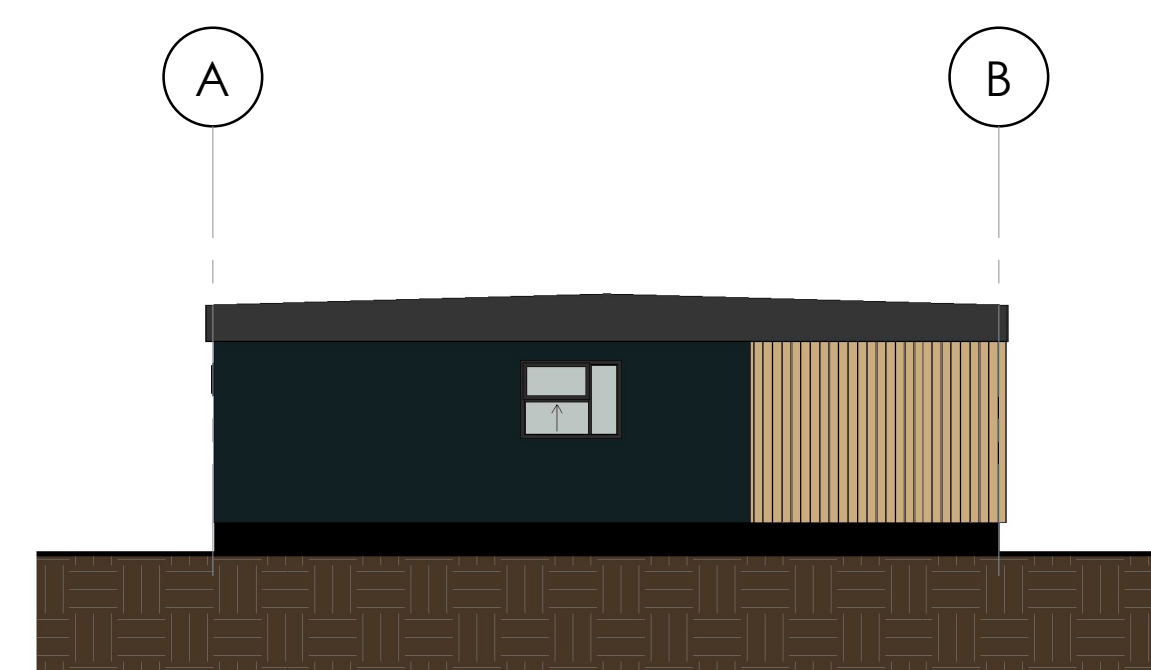


2 Elevation B
1 : 100

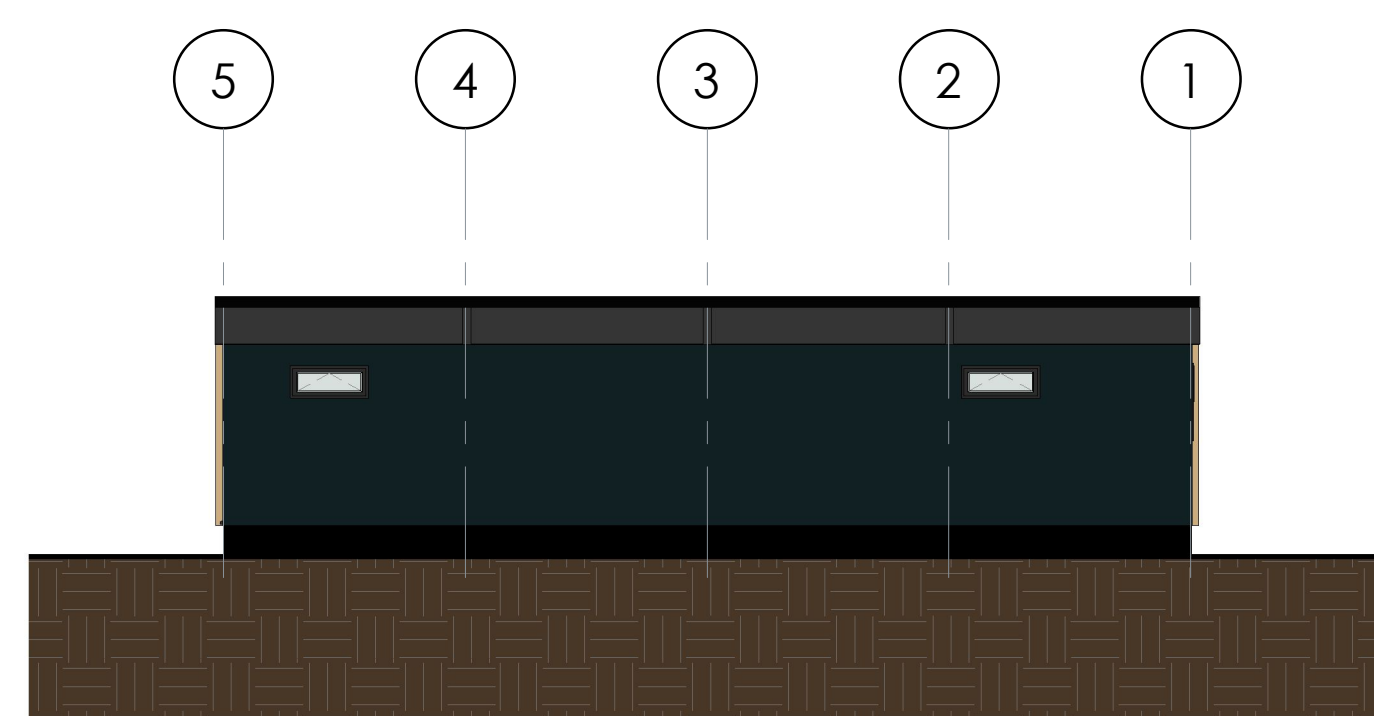

3 Elevation C

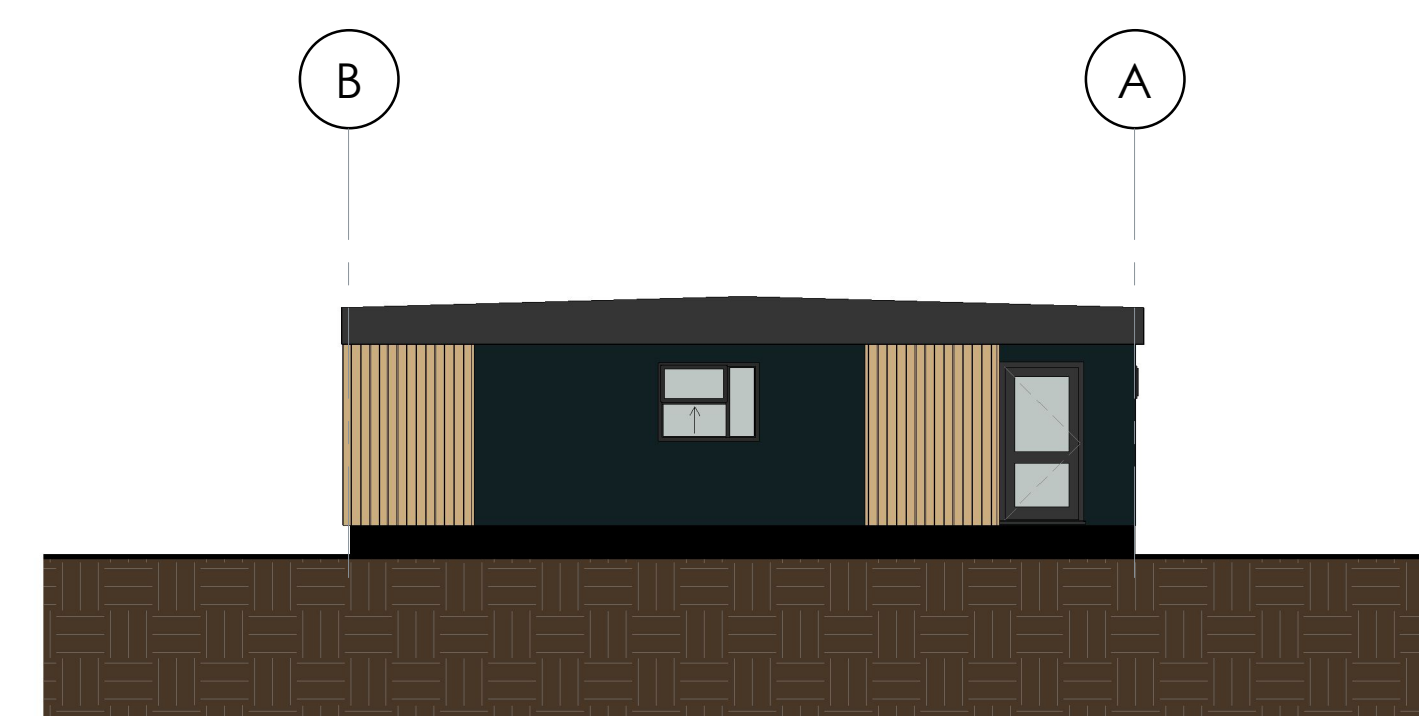

4 Elevation D
1 : 100

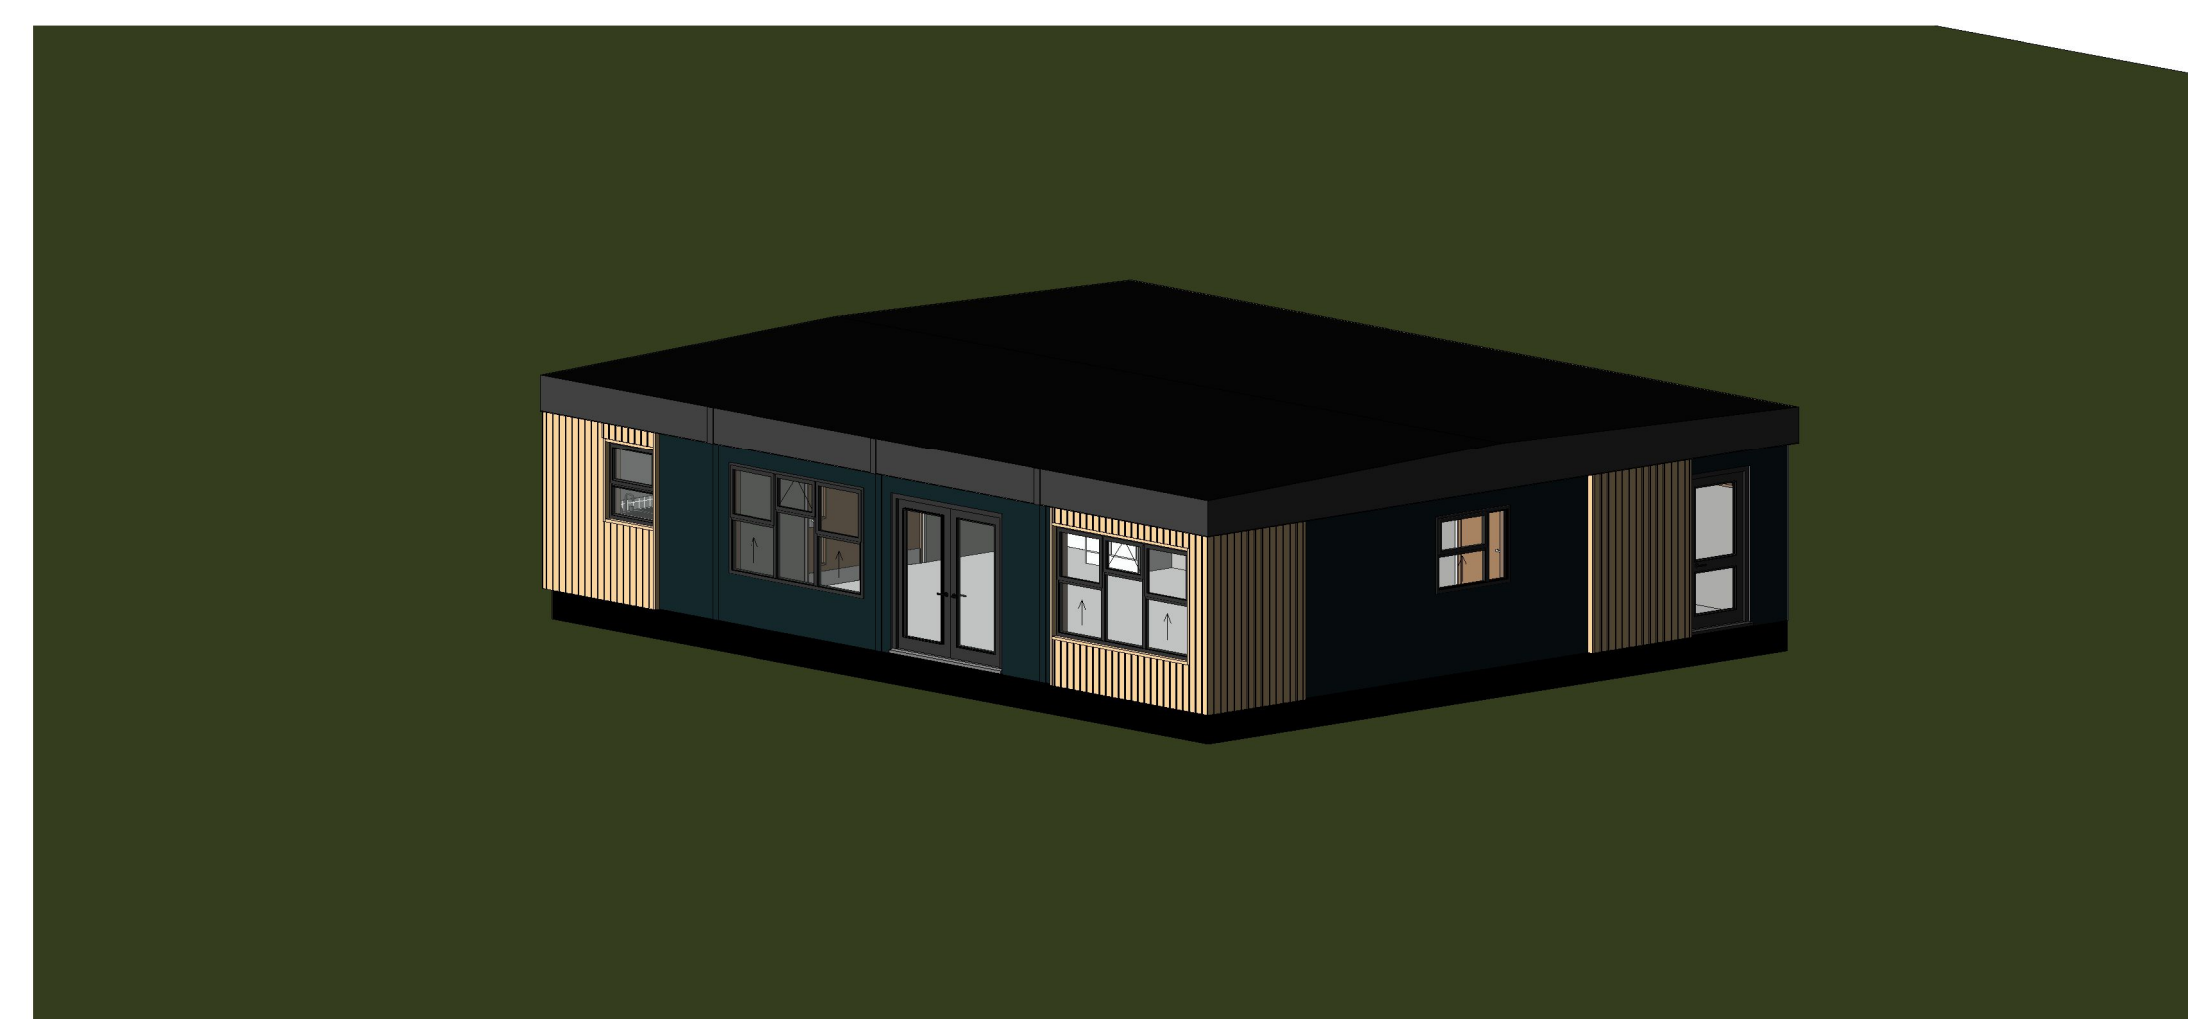

5 3D View



Bedford St Westgate
Cleckheaton BD19 5EA
Tel, 01274 873232 Fax, 01274 873233
email, info@elitesystems.gb.co.uk
www.elitesystems.gb.co.uk
the possibilities are endless.

[illegible]

Building Specification:

PROJECT

Single Classbase

	TITLE
--	-------

Elevations

CLIENT

Wrexham C.B.C.

DRAWN BY
JG

	CHECKED BY
--	------------

DATE	03-03-20
------	----------

SCALE (@ A1
1 : 100

PROJECT NUMBER	200127
----------------	--------

DRAWING NUMBER	190518-ELT-00-00-DR-2000
----------------	--------------------------

	REV
--	-----

STATUS:

A=Approval P=Production T=Tender I=Information