


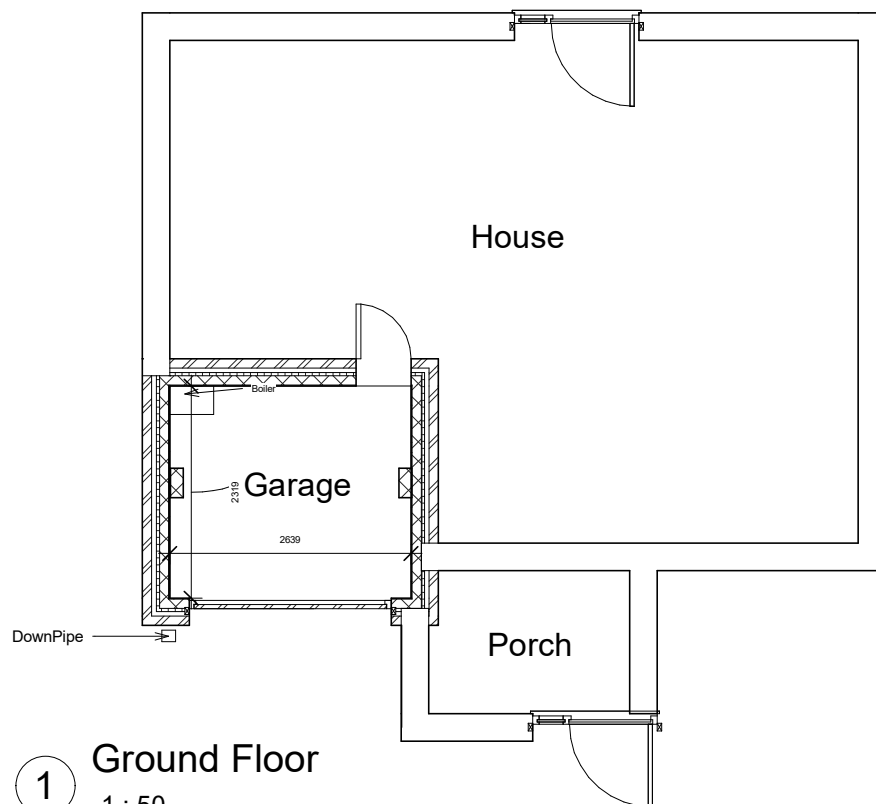

Existing
 SCALE 1:100 @ A3
 0m 1m 2m 3m 4m 5m



Tom Goodwin Design

Email: goodwintomas31@gmail.com

Mob No: Tom - 07711009521

Client Name: Keith Bithel
 71 Broughton Heights
 Pentre Broughton
 Wrexham
 LL11 6BX

Drawing Number :A101
 Revision :
 Scale (@ A3) : 1 : 50
 Date : 24/03/2021 10:47:41

Designed By: T Goodwin
 Drawn By: T Goodwin
 Checked By: T Goodwin

Planning Drawings

Note: All dimensions to be checked on site before commencement of any work or drawings. This drawing is to be read in conjunction with the specification specified.