




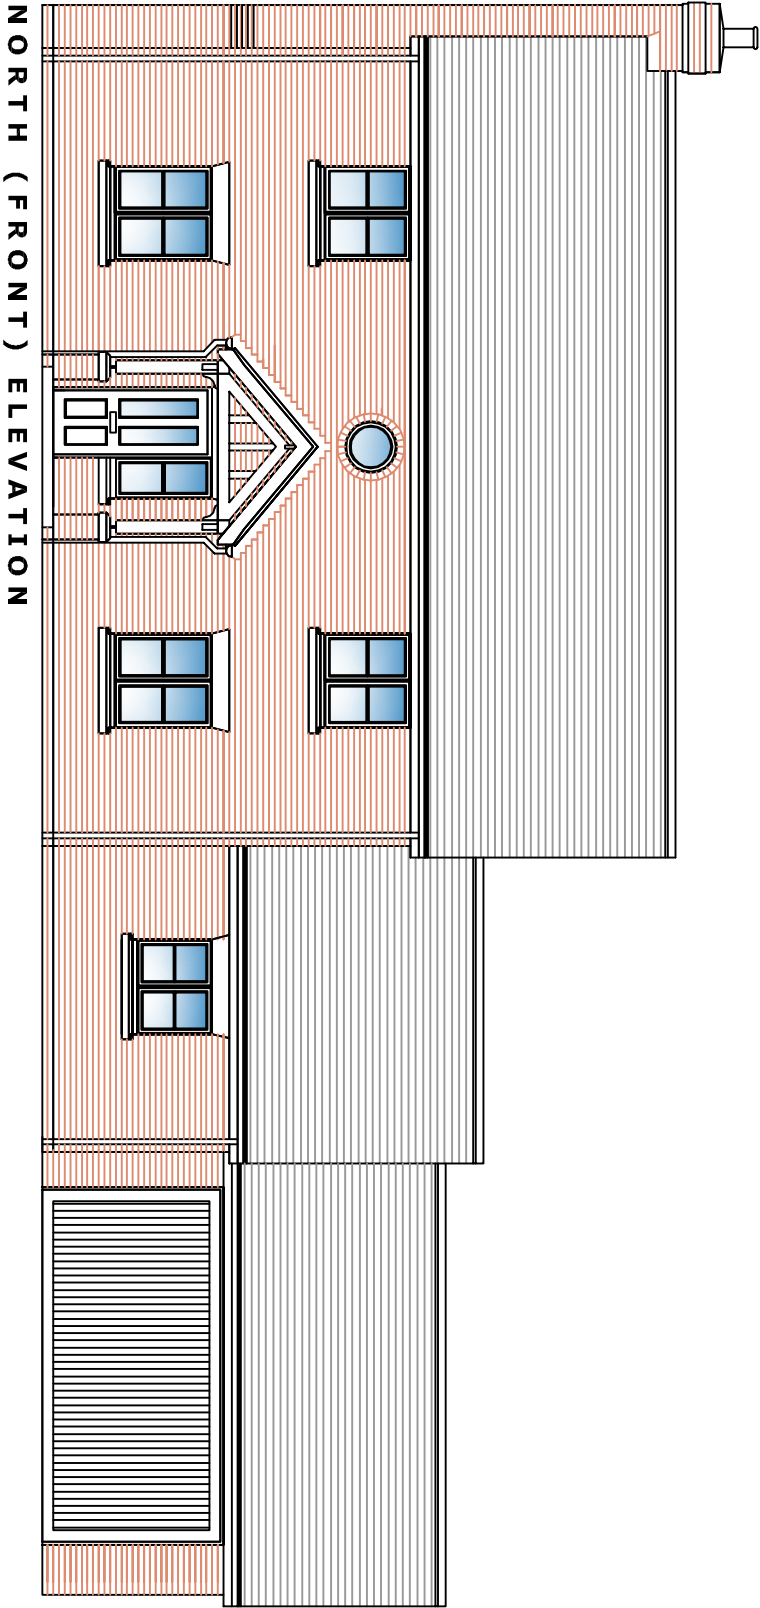


NORTH (FRONT) ELEVATION

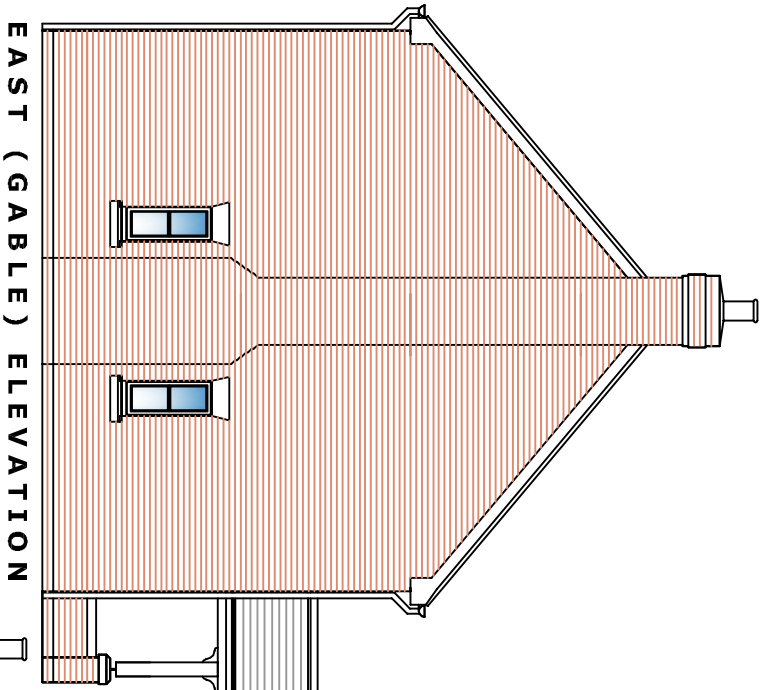

EAST (GABLE) ELEVATION

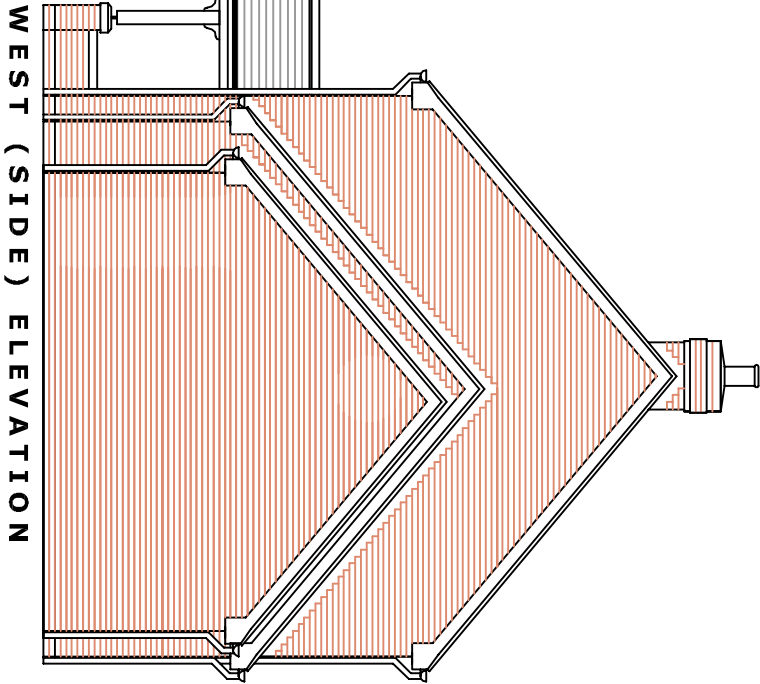

WEST (SIDE) ELEVATION

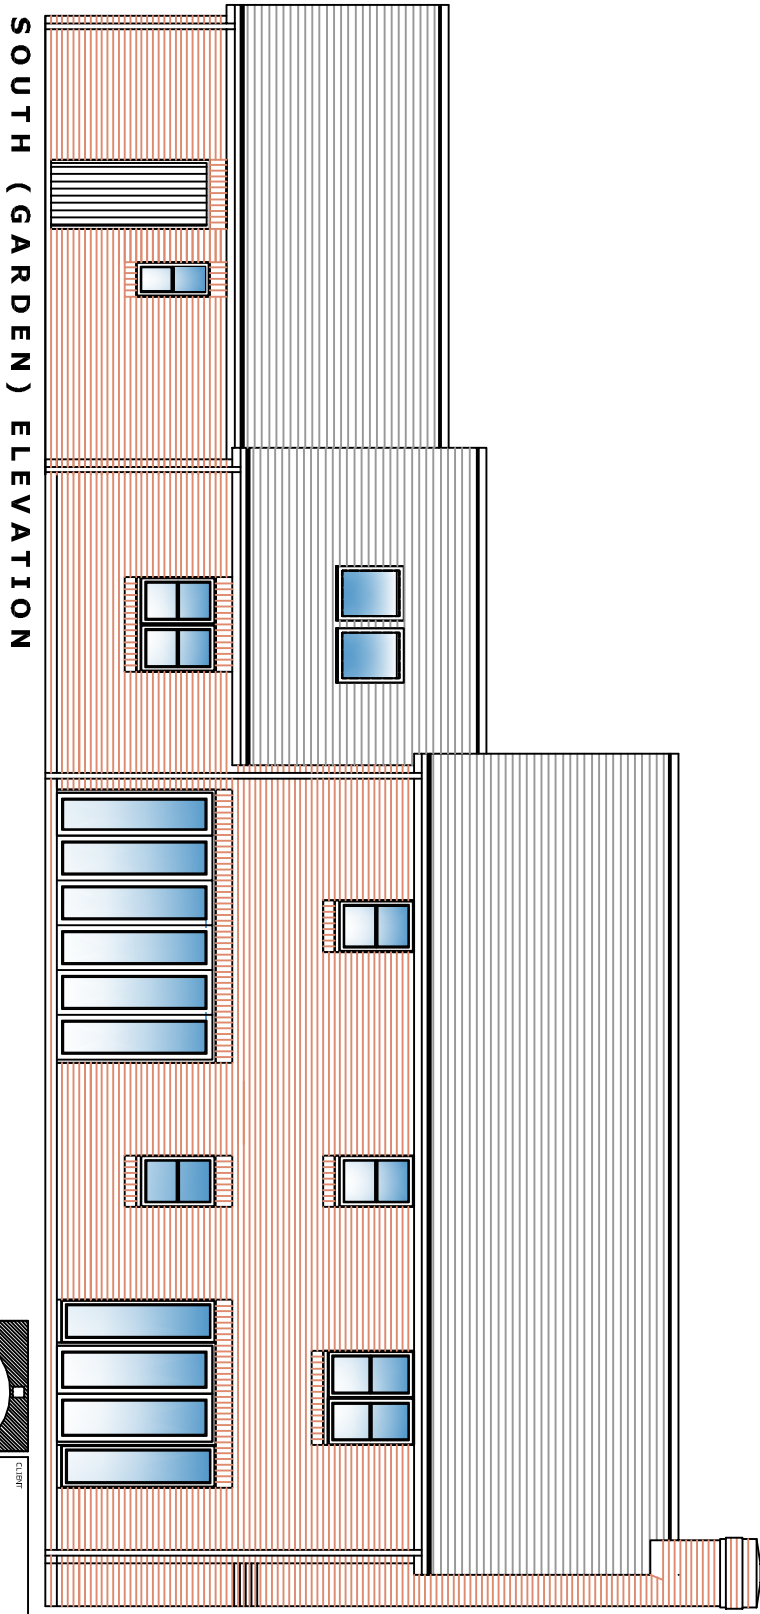

SOUTH (GARDEN) ELEVATION

			
Mr & Mrs McLoughlin			
PROJECT			
Land to the Rear of 1 Church View, Worthenbury			
DRAWING			
Plot 1 Elevations			
DATE	25/11/2020	NUMBER	W06
SCALE	1:100 at A3	REV	B