

APPENDIX B: MODEL SCHEMATIC

Drawing no. HYD554/001/A MODEL SCHEMATIC

This page has been left intentionally blank


-  Site boundary
-  1D node
-  HQ boundary
-  HX boundary
-  2D model extent

REV	DATE	BY	DESCRIPTION	CHK
A	16/04/21	DK	PREFIMINARY	



TITLE:

DATE:	APR 21	SCALE & SIZE:	N.T.S	DRAWN:	DK	CHECKED:	DK
PROJECT No:		HYD554		DRAWING No:		001	
				REV:		A	

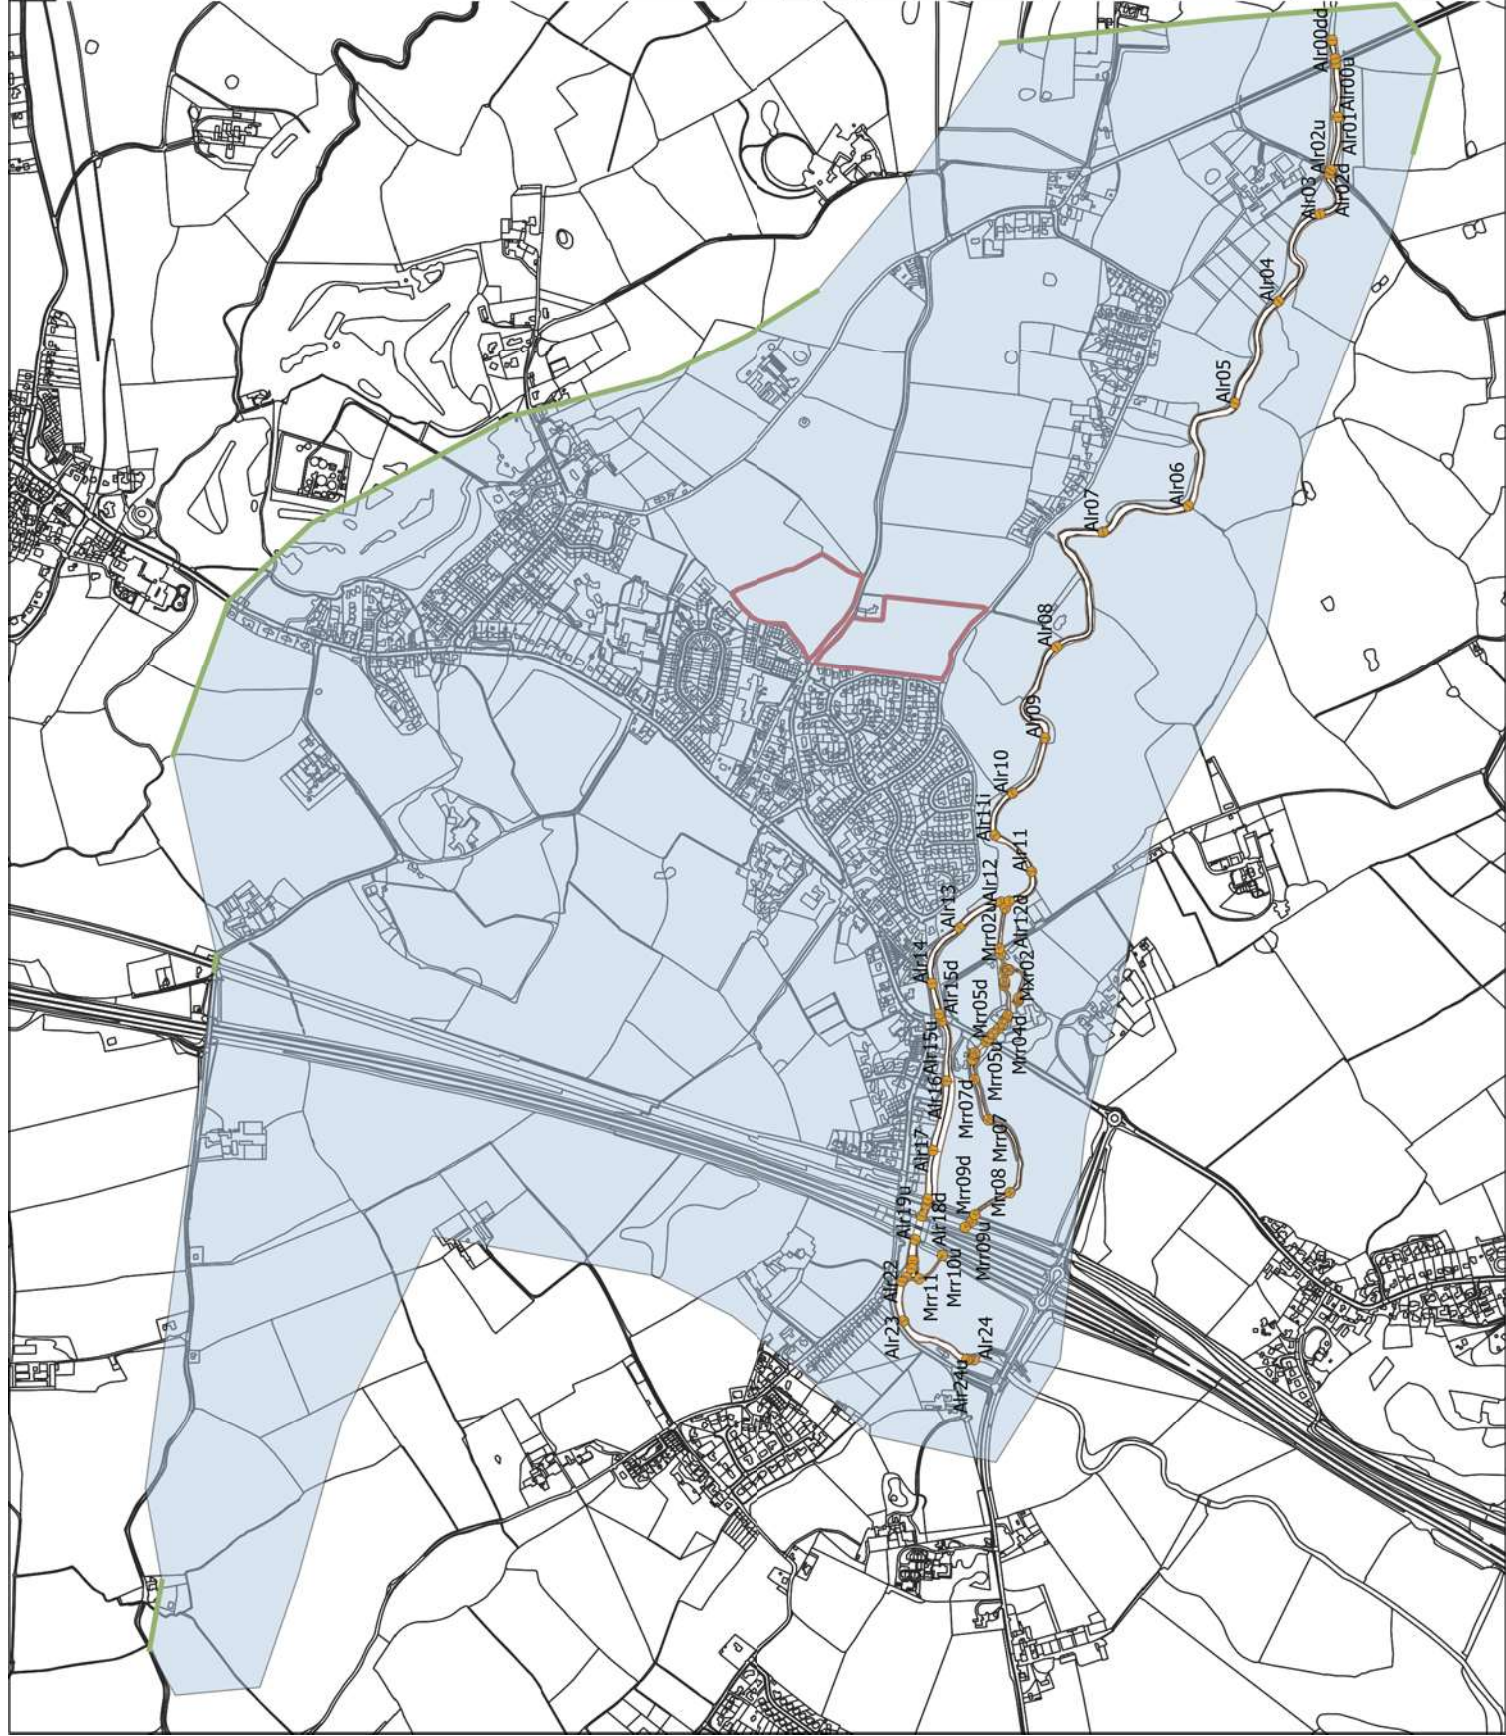

This page has been left intentionally blank

APPENDIX C: PROPOSED LEVEL PLAN

Drawing no. HYD554/0101/B
Drawing no. HYD554/0104/B

This page has been left intentionally blank.

