
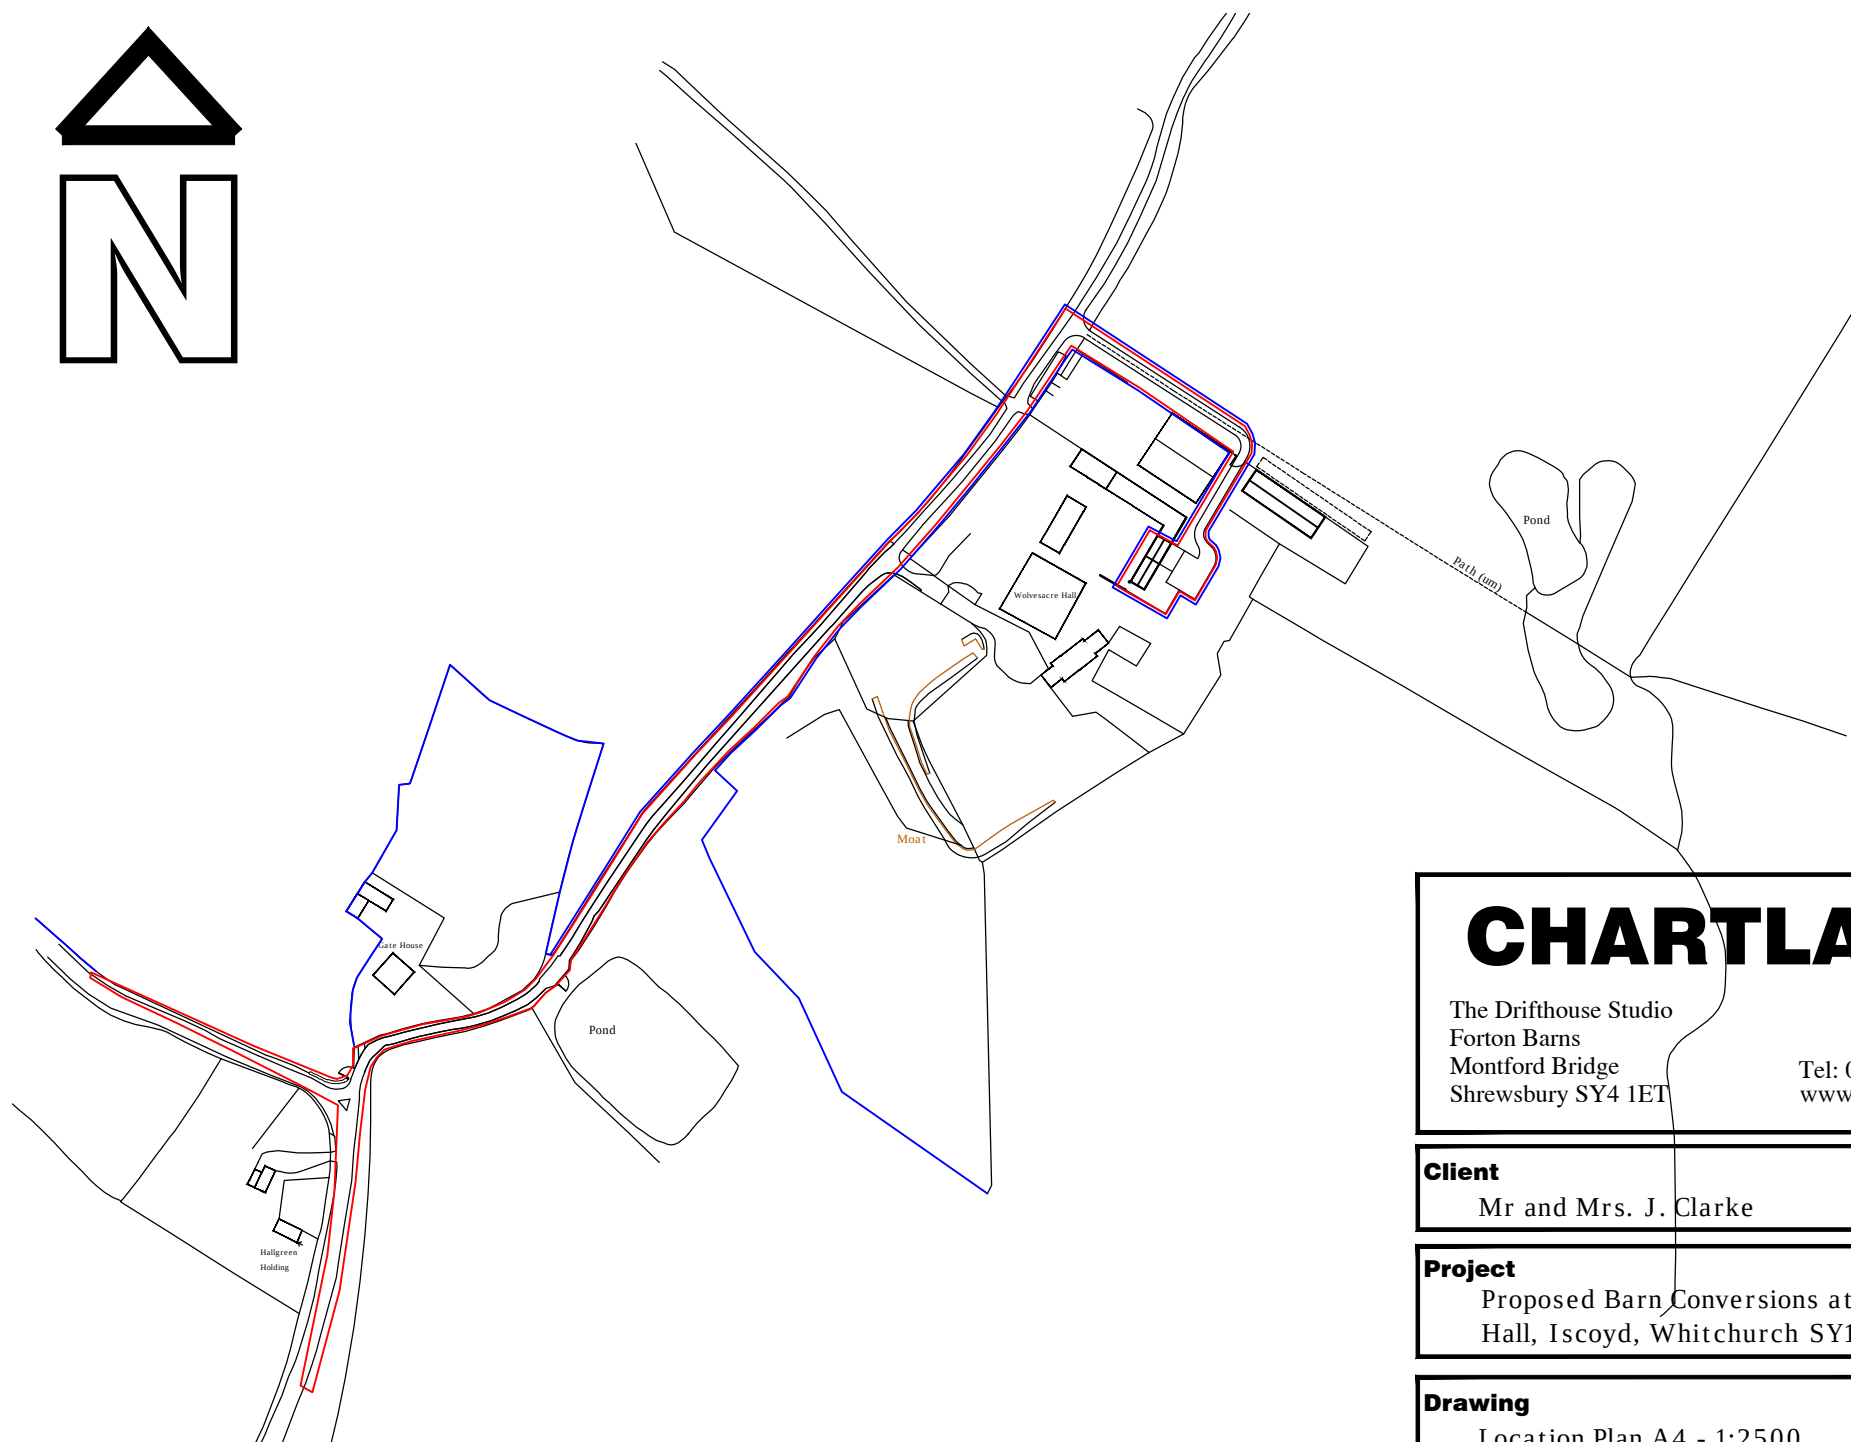


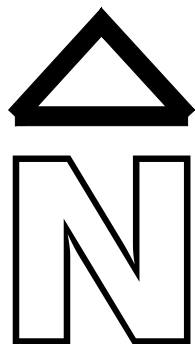

CHARTLAND

The Drifthouse Studio
Forton Barns
Montford Bridge
Shrewsbury SY4 1ET

Tel: 01743 851261
www.chartland.co.uk

Client

Mr and Mrs. J. Clarke

Project

Proposed Barn Conversions at Wolvesacre
Hall, Iscoyd, Whitchurch SY13 3AS

Drawing

Location Plan A4 - 1:2500