
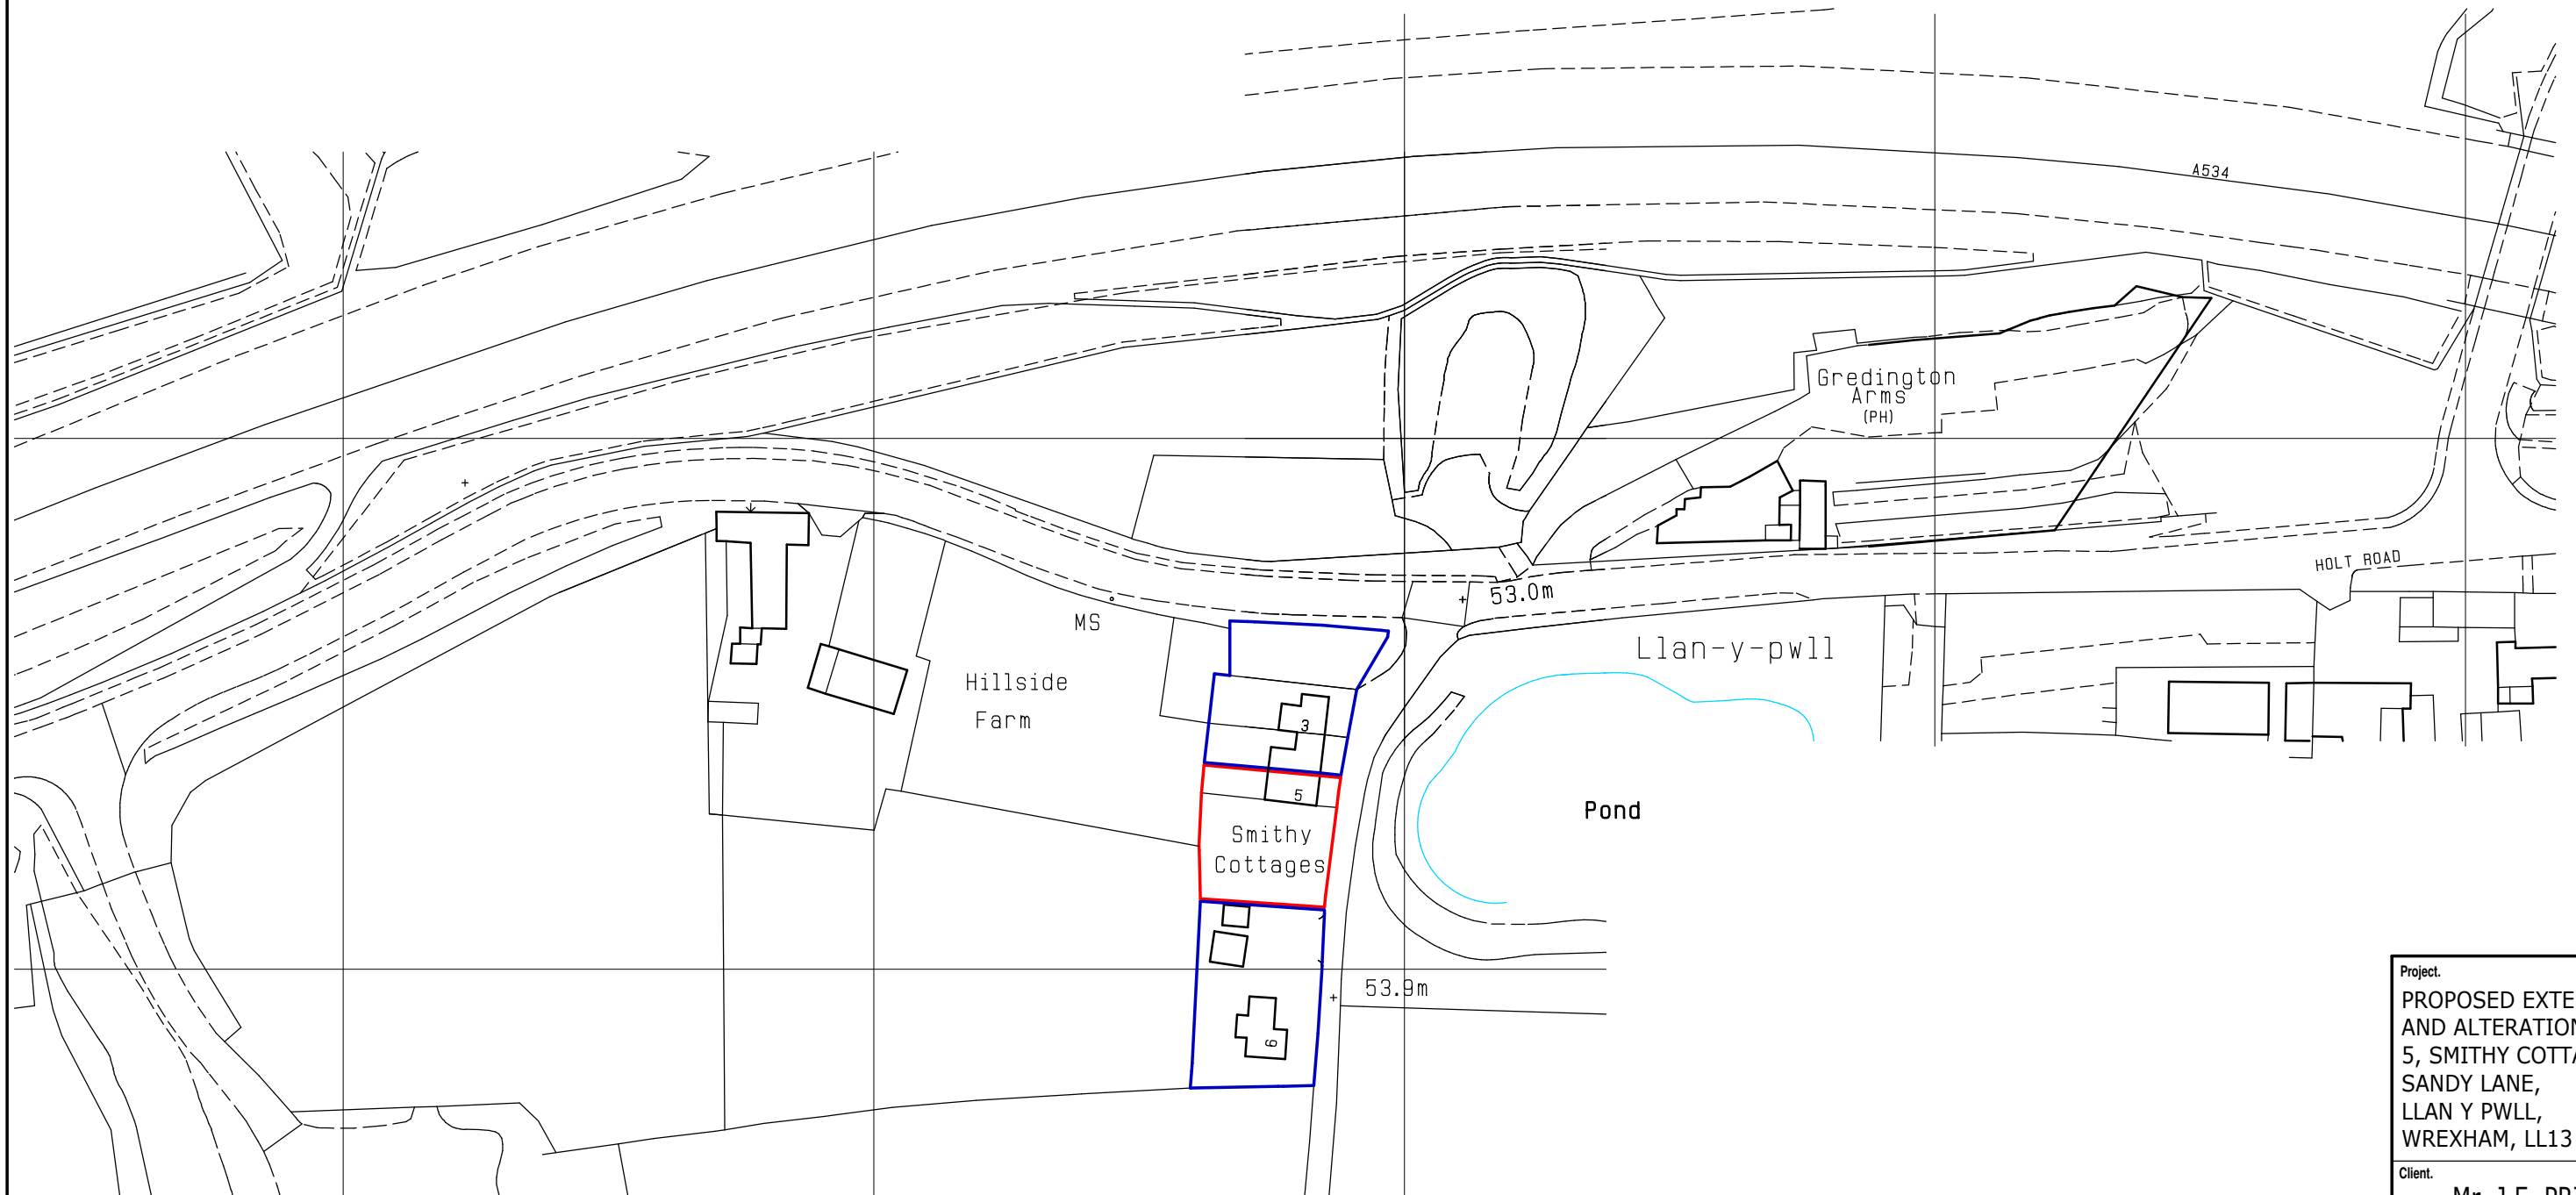


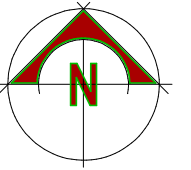

Ordnance Survey (c) Crown Copyright 2014. All rights reserved. Licence number 100022432

Project.	
PROPOSED EXTENSION AND ALTERATIONS TO 5, SMITHY COTTAGES, SANDY LANE, LLAN Y PWLL, WREXHAM, LL13 9SF.	
Client.	
Mr. J.E. PRICE.	
Title.	
LOCATION PLAN.	
Drawing No.	
10486.01.dsj	
Date.	Scale.
Oct 2020.	1:1250@A3.
D.S. Jones & Co.	
Architectural & Planning Consultants. The Studio, 26, Prospect Drive, Coedpoeth, Wrexham, LL11 3PE. Tel : 01978 750195 / 07880 874522. E : dsjonesandco@live.co.uk	