




The Stables Caravan Park, Southsea, Wrexham

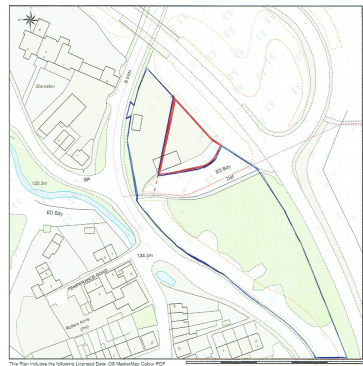

Scale: 1:1250, paper size: A4
71033-10001-1-2017
Location Plan



plans ahead by emapsite

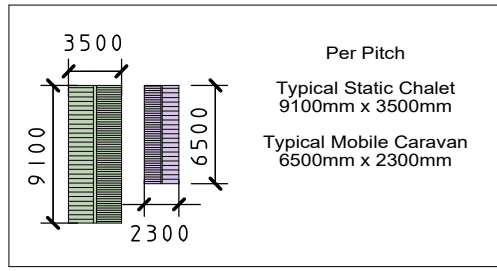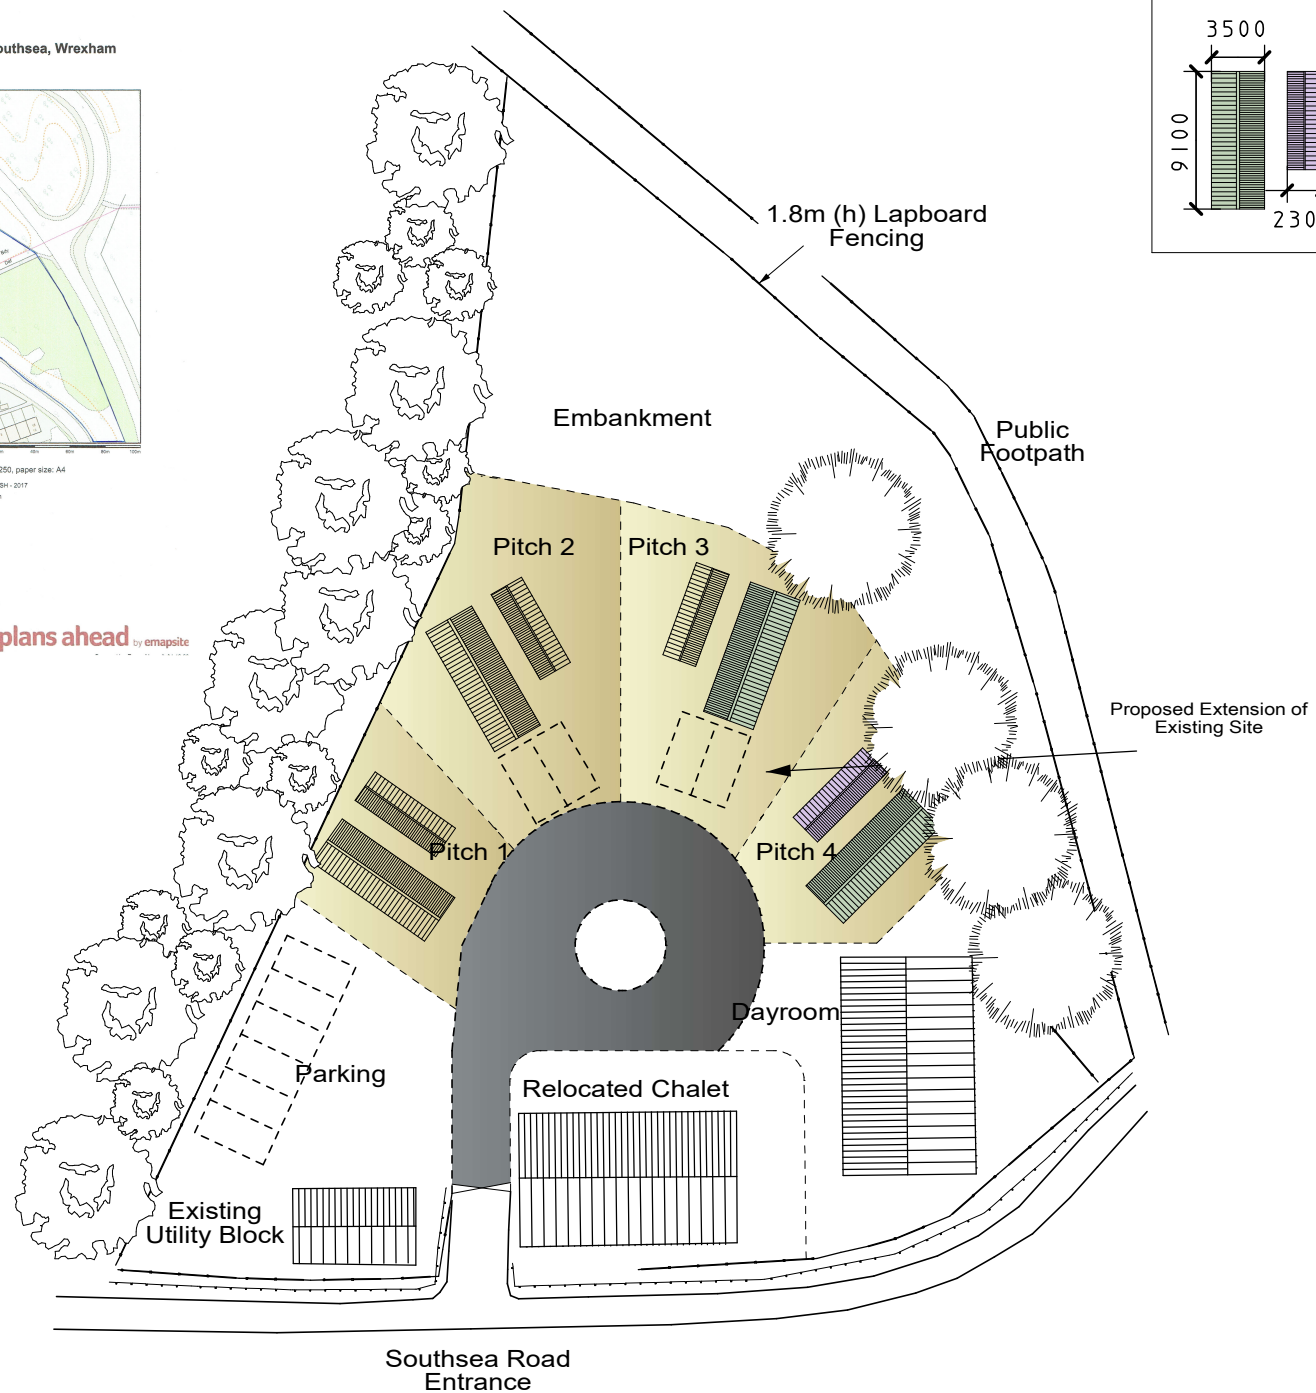

NOTES:
All dimensions must be checked on site and not scaled from this drawing.

Client

Mr Andy Cash

Job Title

Proposed Day Room and Four Static Caravans at The Stables Caravan Park Southsea, Wrexham

Drawing Title

Proposed Site Layout

Scale 1:500 A3

Date NOVEMBER 2017

Drawn by T.M.

Drg No.

71033:1001

Rev

-

