



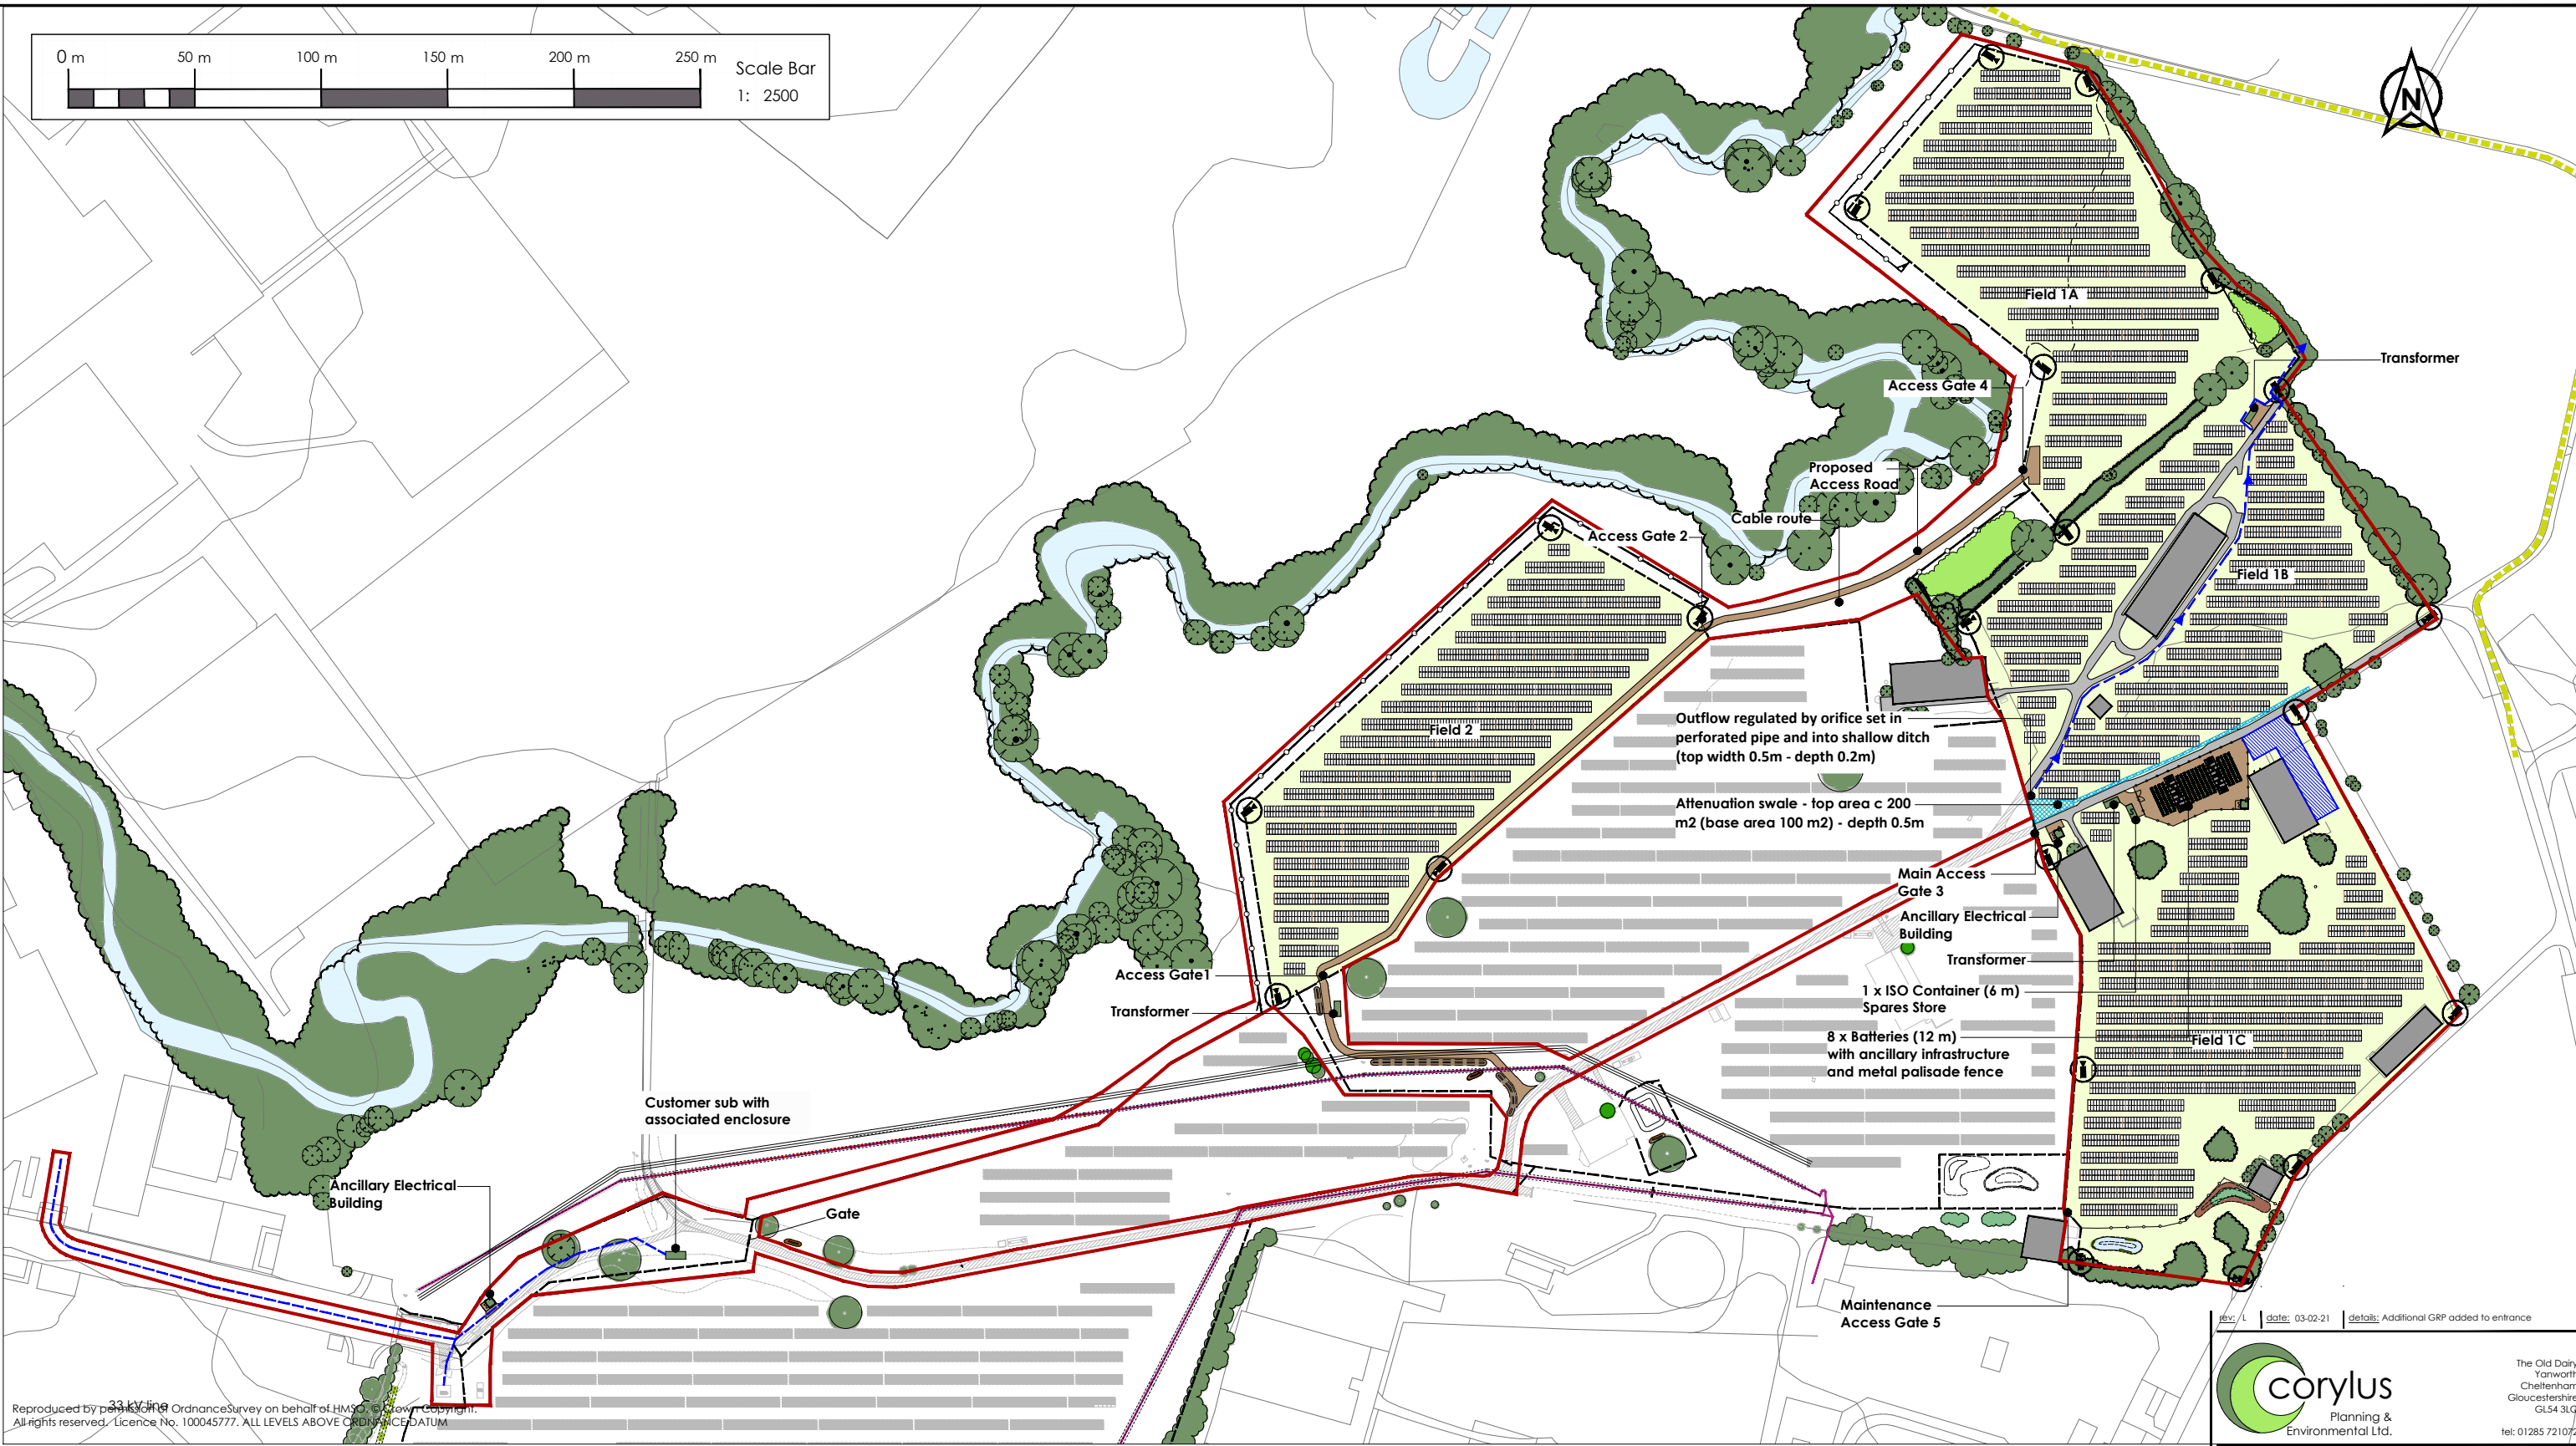

Reproduced by permission of Ordnance Survey on behalf of HMSO. Crown Copyright.
All rights reserved. Licence No. 100045777. ALL LEVELS ABOVE ORDNANCE DATUM

Key:					
	Planning Application Boundary		Existing Hedgerow		Battery store
	Soil Storage area		Proposed Planting		Proposed Access Road
	Existing Building		Public Right of Way		Existing site roads
	Cable route		Deer fencing		Palisade fence
	Shallow ditch		CCTV		
	Soil Bund		Attenuation Swale		

rev	K	date	02-02-21	details	RP2 updated, PV panels, pond and battery store updated.
J		28-01-21			Battery store and access + transform / ISO container relocated. Pond and cable route adjusted.
i		19-01-21			(JLB) Annotations removed, customer control updated.
H		16-12-20			(JLB) Tables changed to 2 x portall arrangement
G		26-11-20			(JLB) Services removed, swales added & other updates
F		12-11-20			(JLB) Red line, cable & planting updated
E		12-11-20			(JLB) Red line, Road & Layout updated
D		19-10-20			(JLB) Red line and Eco enhancements added
C		12-10-20			(JLB) Road alignment adjusted
B		02-10-20			(JLB) Substation moved away from gas main
A		15-09-20			(JLB) Layout Amended

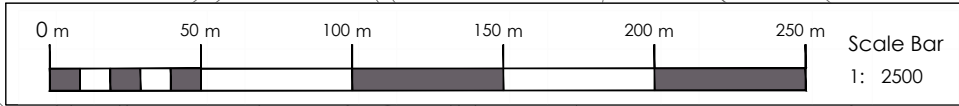

Planning & Environmental Ltd.

The Old Dairy
Yarworth
Cheltenham
Gloucestershire
GL54 3LQ
tel: 01285 721072

client:

Novus R S Ltd

project:

Solar Park to the north of Maelor Gasworks

title:

Design Layout

scale:

1:2500

date:

06/08/20

drawn by:

JLB

checked by:

size:

A3

Project ref:

258

dwg no:

WR-EX-258-06-1

rev:

L