


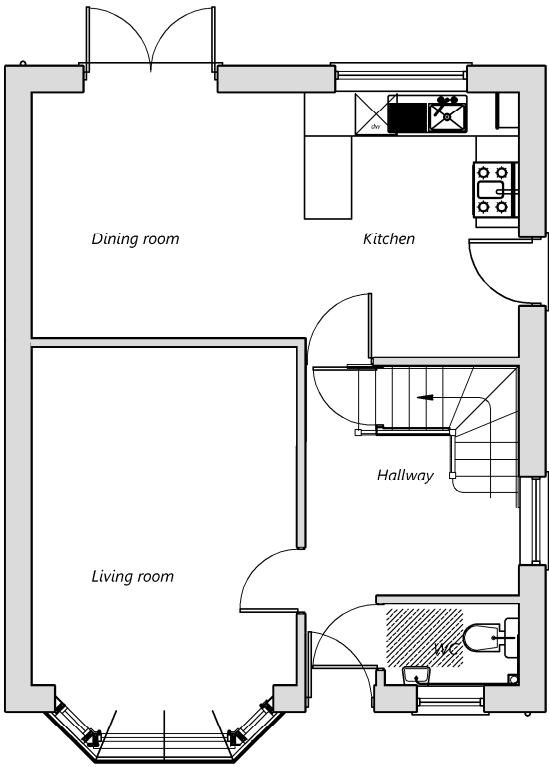
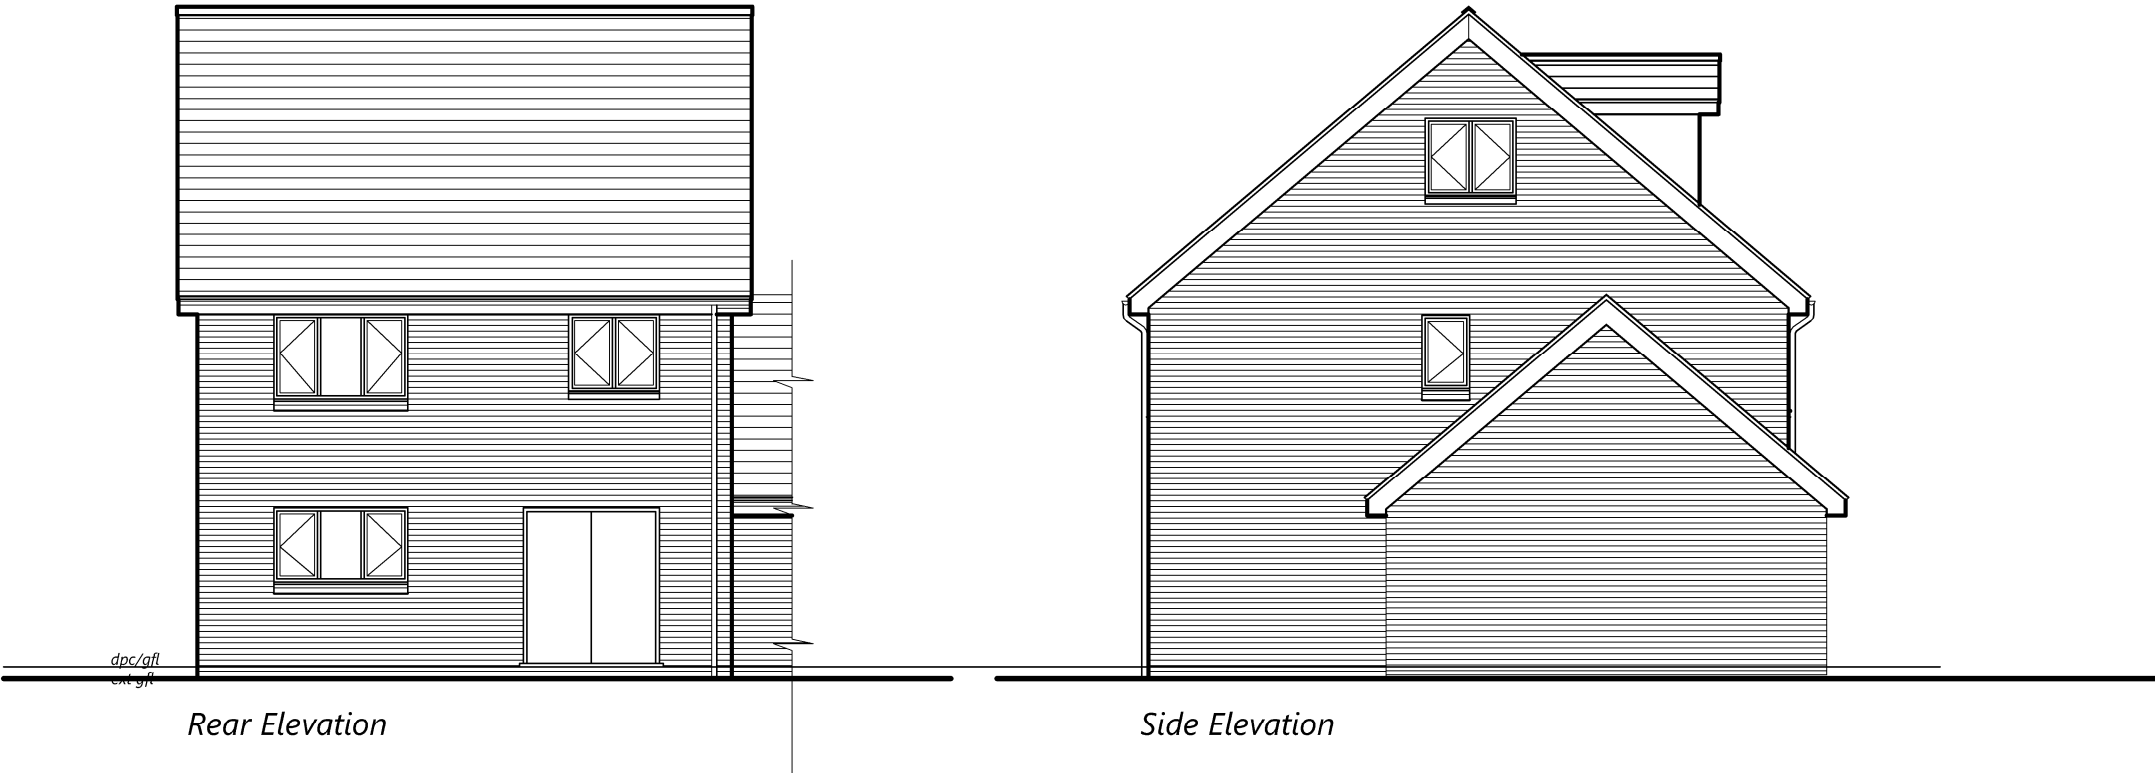


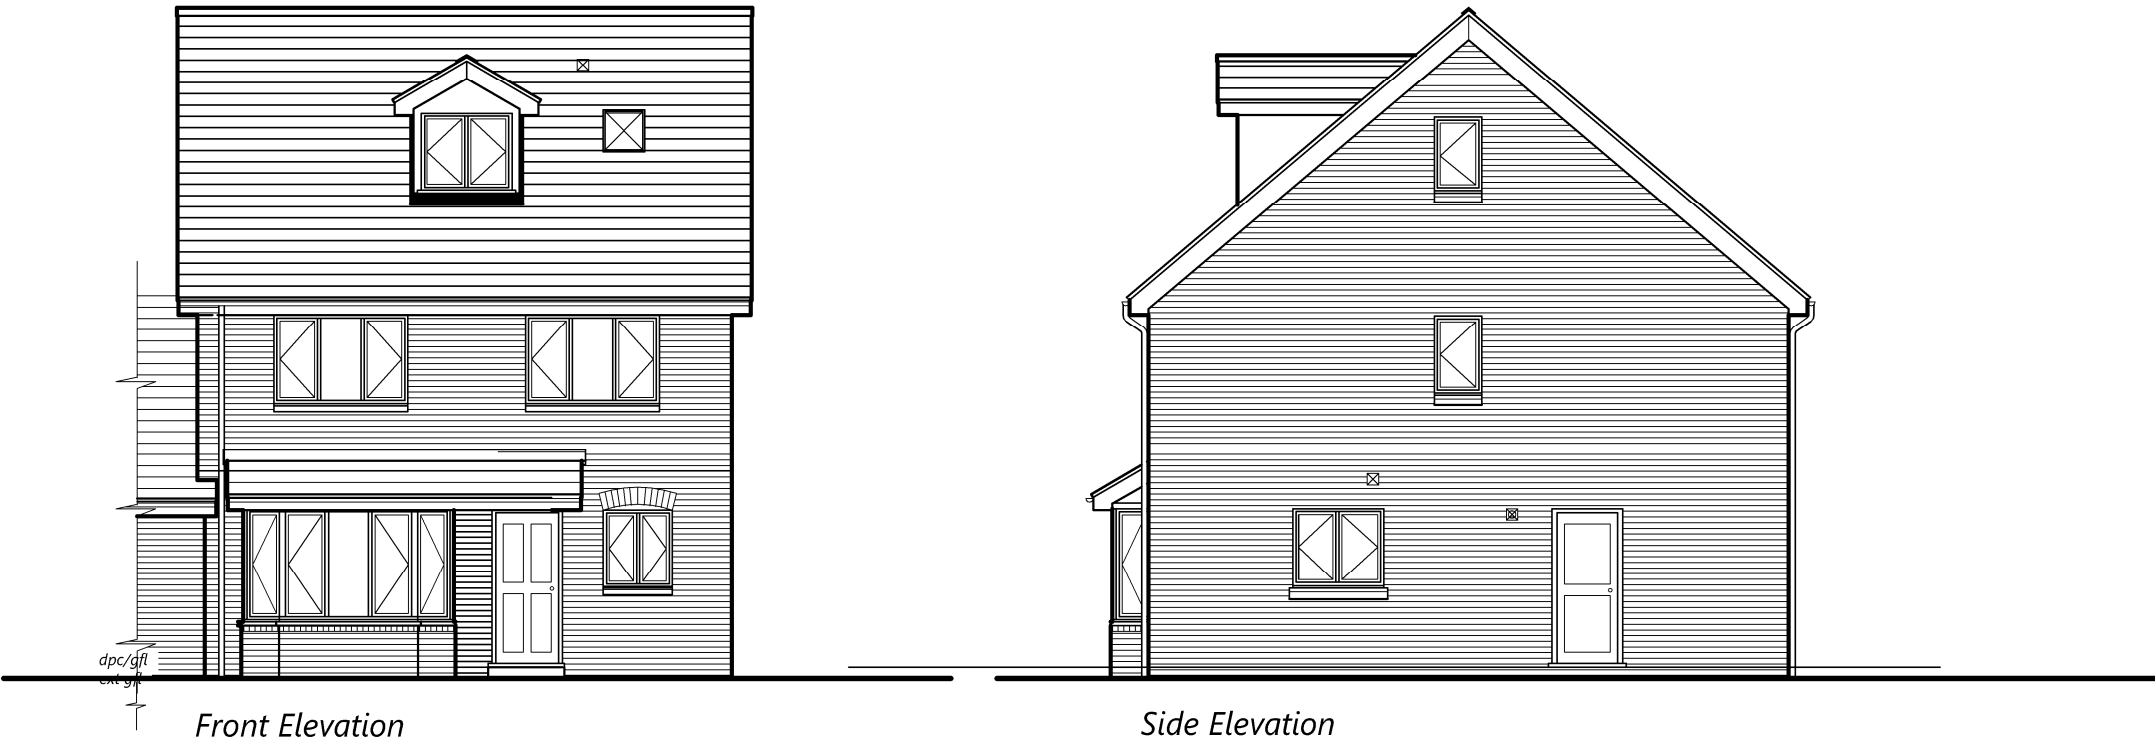



Ground floor layout plan
Total floor area to be constructed 52.13 sq m/ 561sq ft

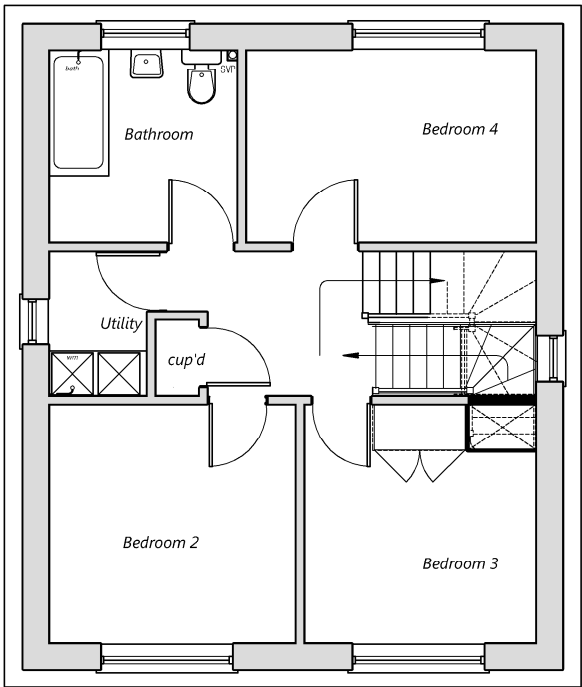

First floor layout plan
Total floor area to be constructed 50.84 sq m/ 547sq ft

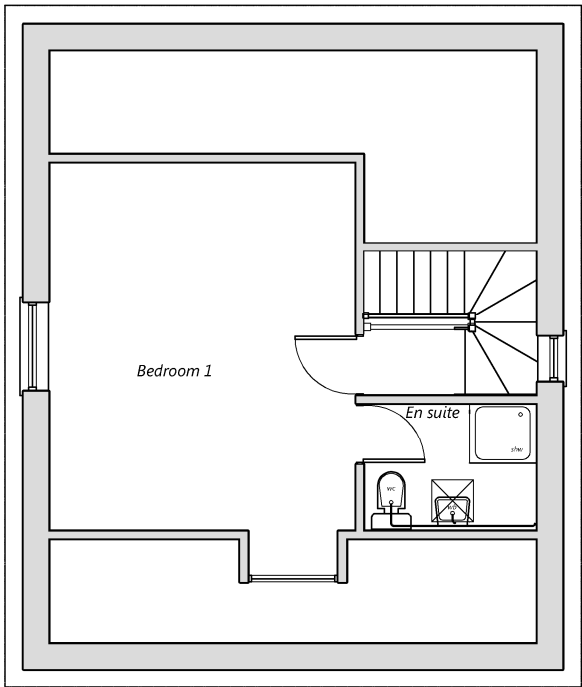

Second floor layout plan
Total floor area to be constructed 26.11 sq m/ 281sq ft

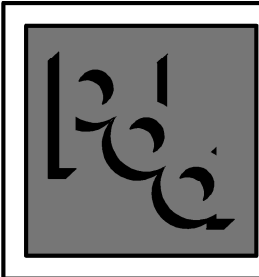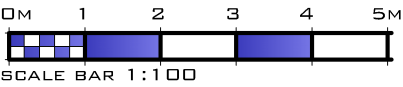

PLANNING DRAWING

© COPYRIGHT OF PARRY DAVIES ARCHITECTS LTD- CHARTERED ARCHITECTS. CHECK DIMENSIONS ON SITE. REPORT ANY ERRORS OR OMISSIONS TO ARCHITECT.

PROJECT TITLE					
LAND AT HIGH STREET, JOHNSTOWN LL14 2BA					
DRWG. TITLE.		DATE	SCALE	DRWN	DRWG. NO.
FLINT- PLOT 8		MAY 2021	1:100 @ A3	KEG	19.5991/ 11
FLOOR AREA 129.08 SQ M/ 1389 SQ FT		REV			
Parry Davies Architects Ltd. Studio 55:20, North Wales Business Park, Abergelge LL22 8LJ Tel: 01745 585517 E-mail: info@parrydaviesarchitects.co.uk					