


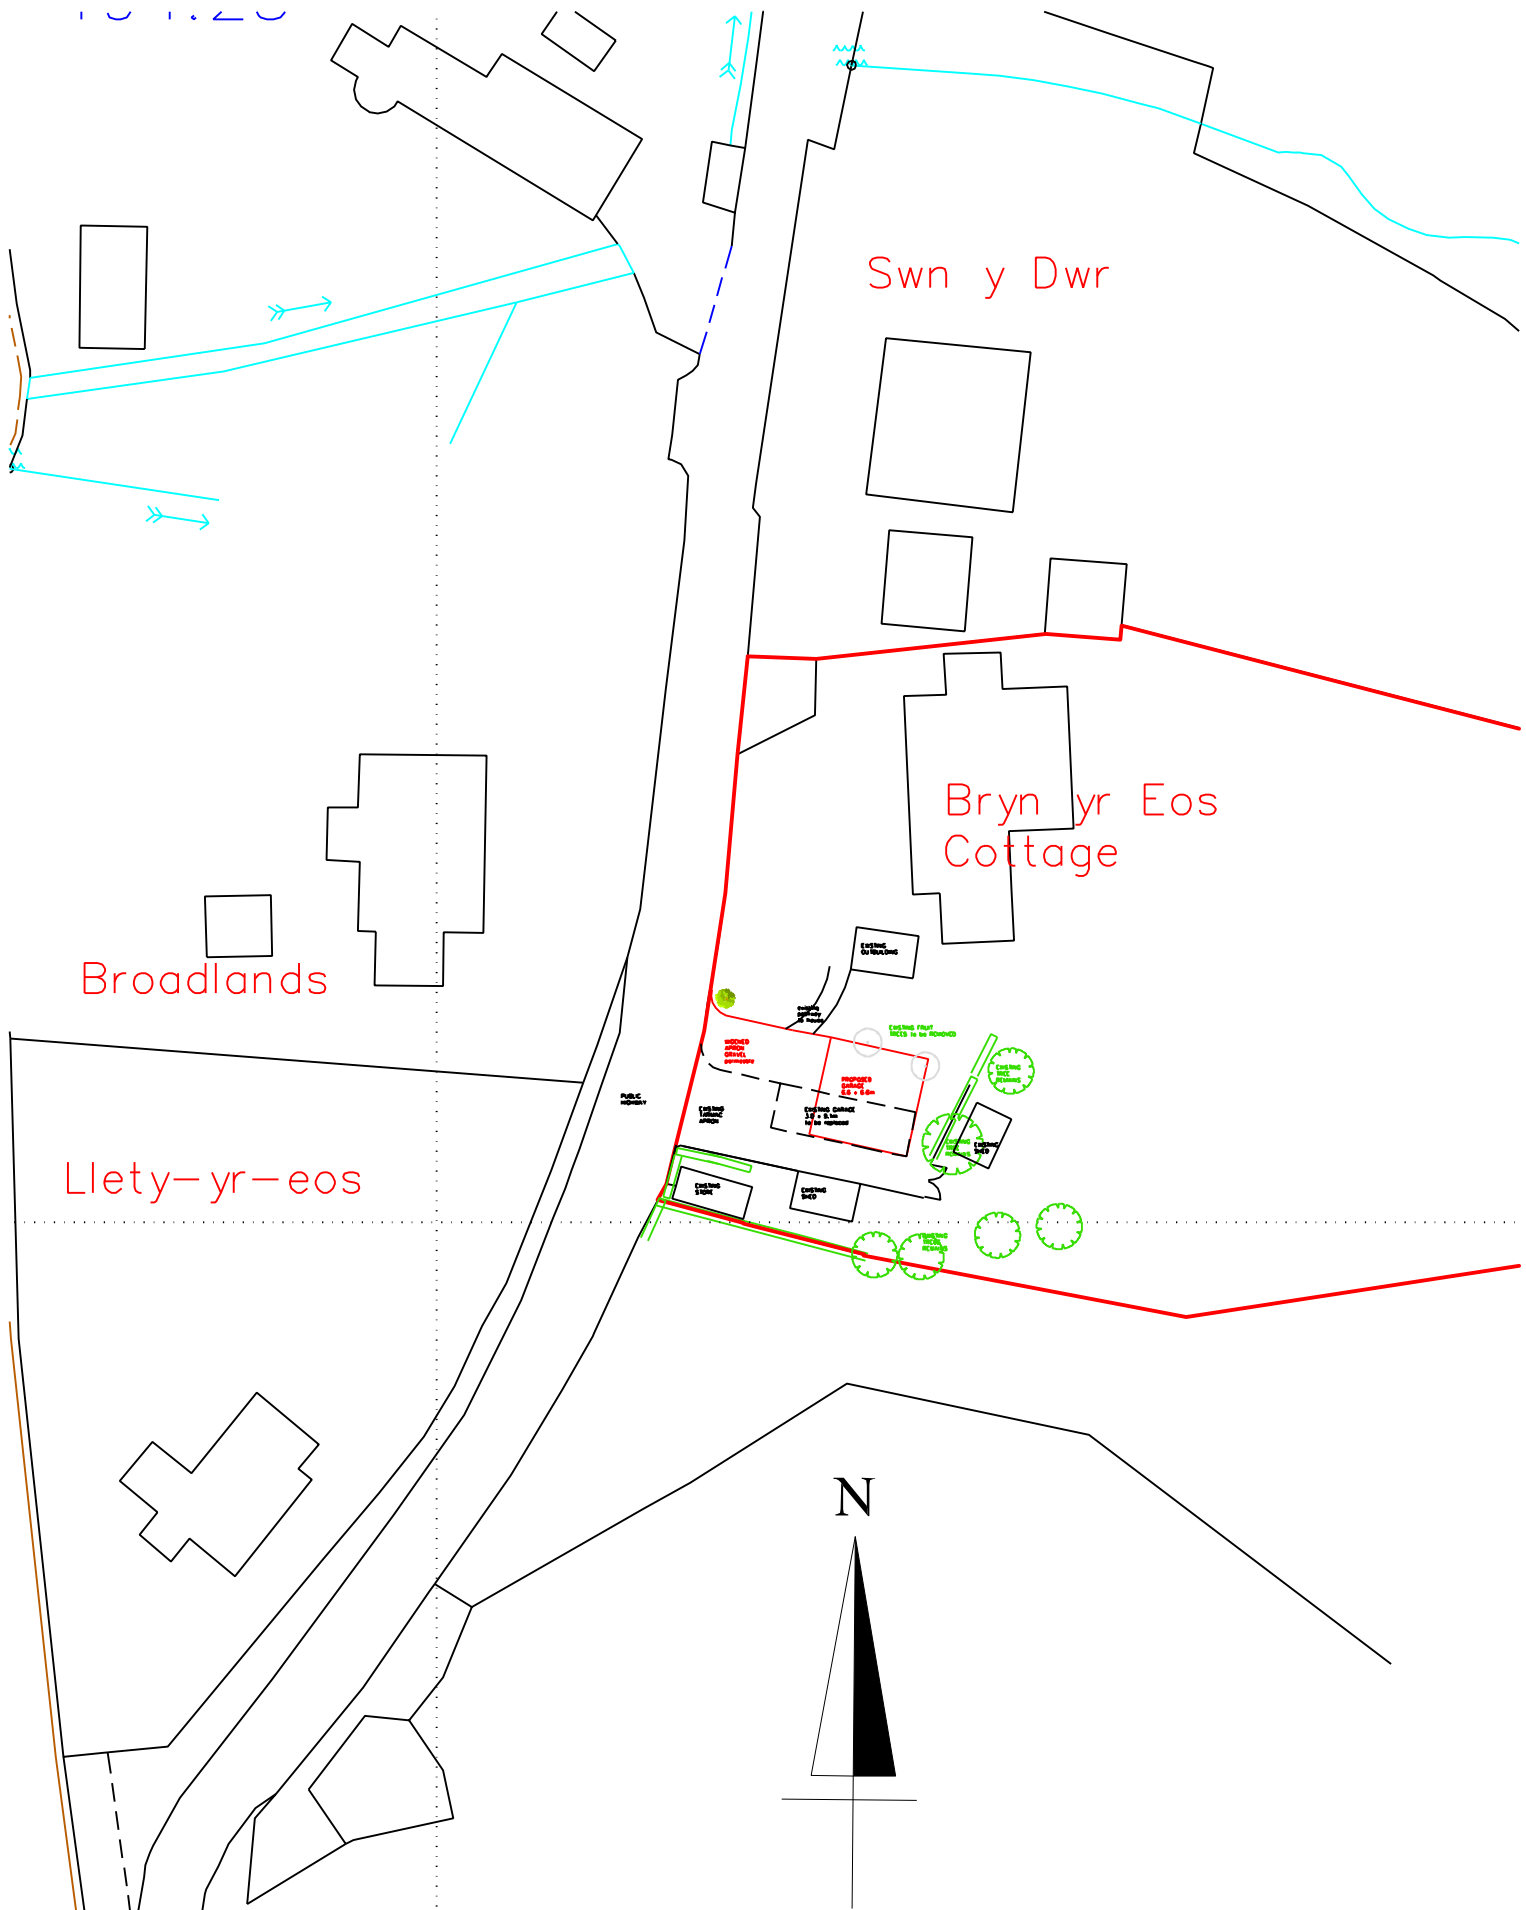

Survey/(c) Crown Copyright 2021. All rights reserved.

PLO2A BLOCK PLAN

scale 1/500 @ A4 RevA 09/07/2021 garage position amended