


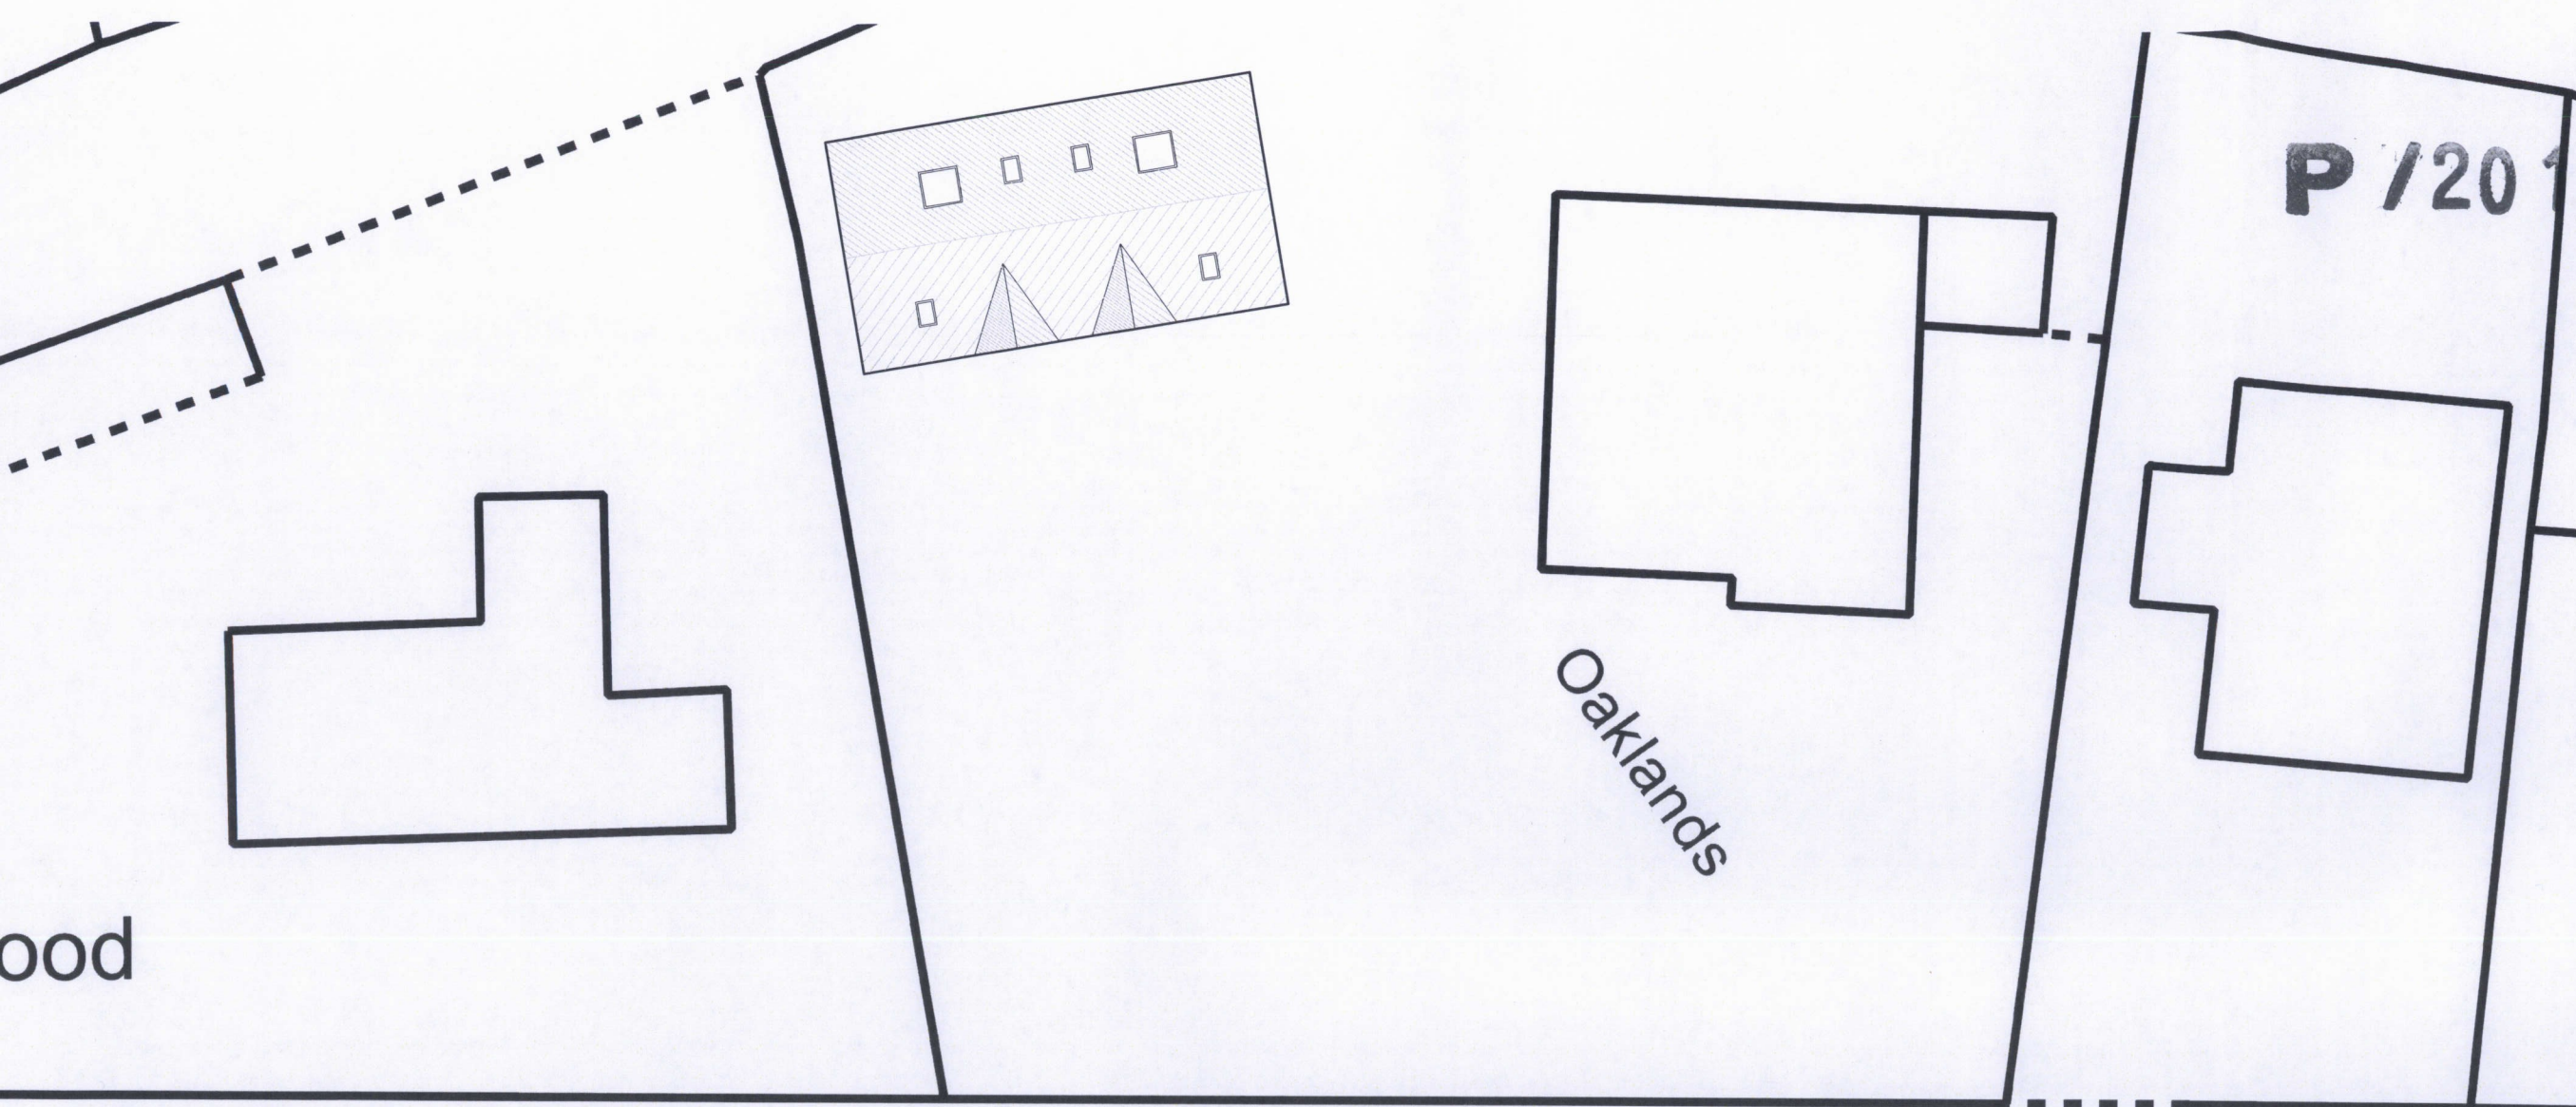

P/2017/1024

STREETSCENE ELEVATION



WREXHAM
BOROUGH COUNCIL
14 DEC 2017
PLANNING DEPARTMENT

No.	Revision/Issue	Date

Client Name and Address
Mr Jason Hanley
Oaklands
Llangollen Road
Trevor
Wrexham
LL20 7TG

Project details
New Detached Garage

Project No JH/2017/1	Sheet 11
Date June 2017	Revision
Scale 1:100 @ A3	Drawn By