

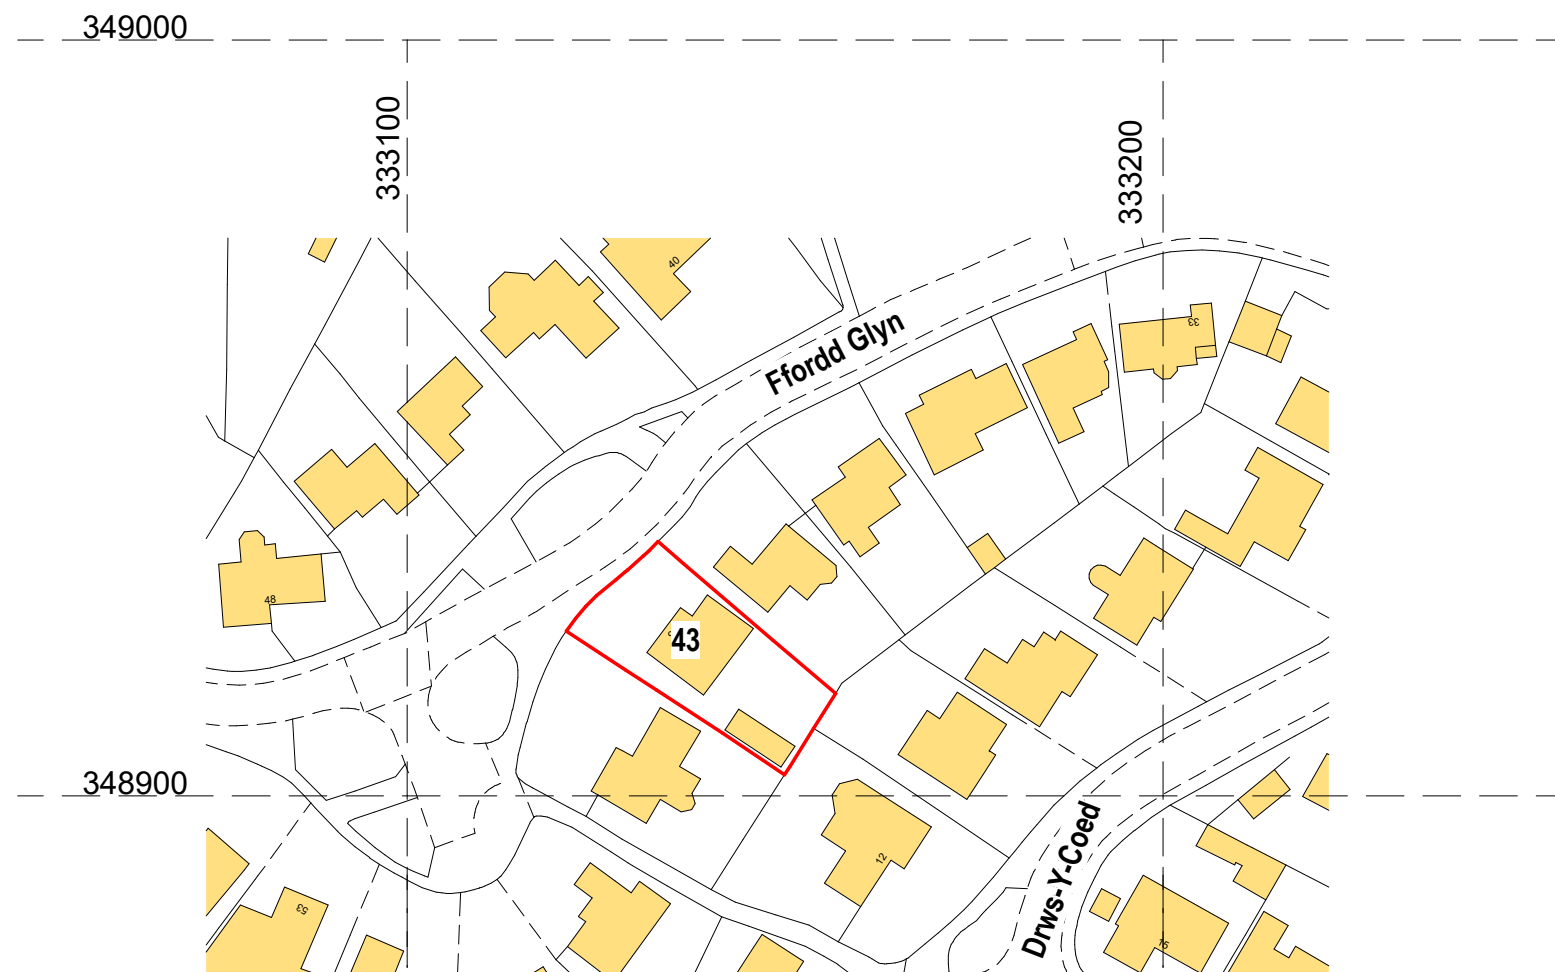
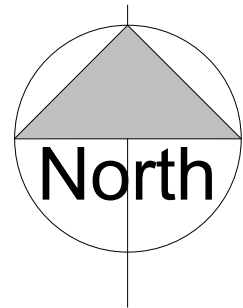


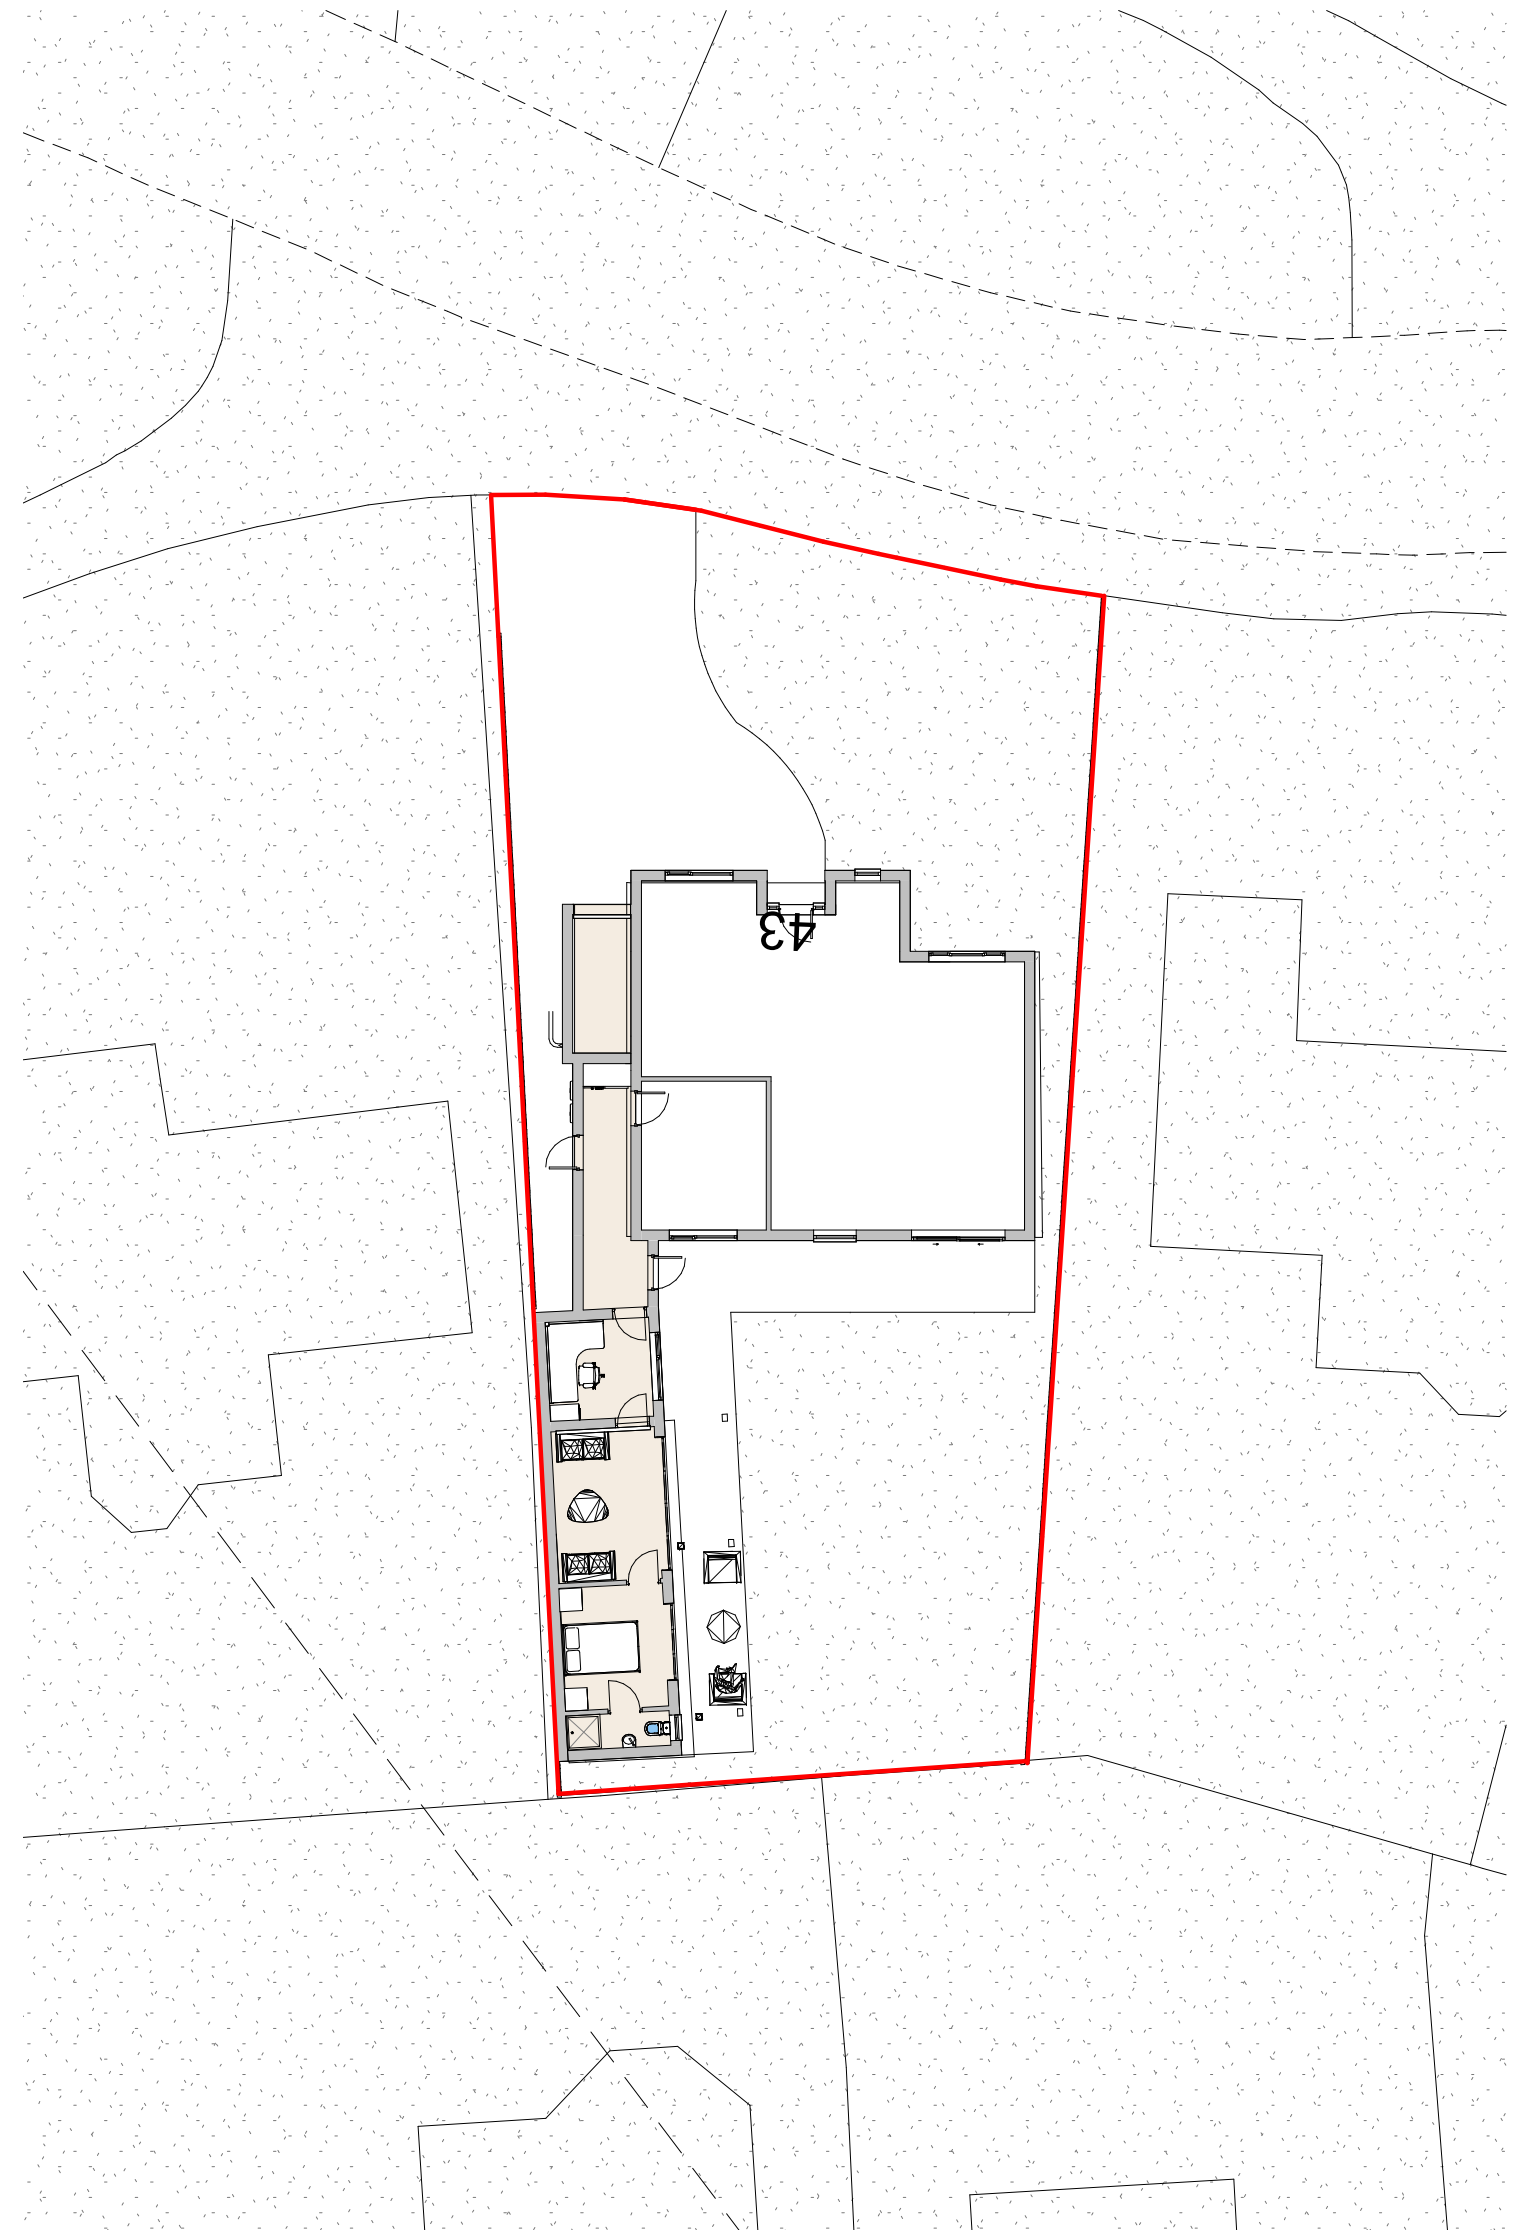


Mapping contents (c) Crown copyright and database rights 2020 Ordnance Survey 100035207

Site Location Plan
1 : 1000

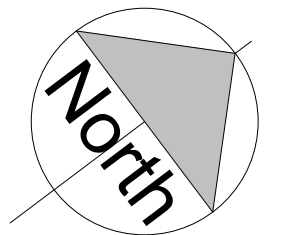

Block Plan
1 : 200

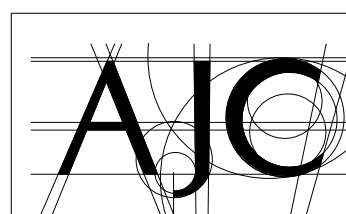

DRAWING No	AR-01	REVISION
DRAWING TITLE	Location Plan & Block Plan	
SCALE @ A2	As indicated	
PROJECT TITLE	43 Ffordd Glyn, Coed y Glyn, Wrexham, LL13 7QW	
CLIENT	Mr A Read	