



Existing Elevations




Side elevation

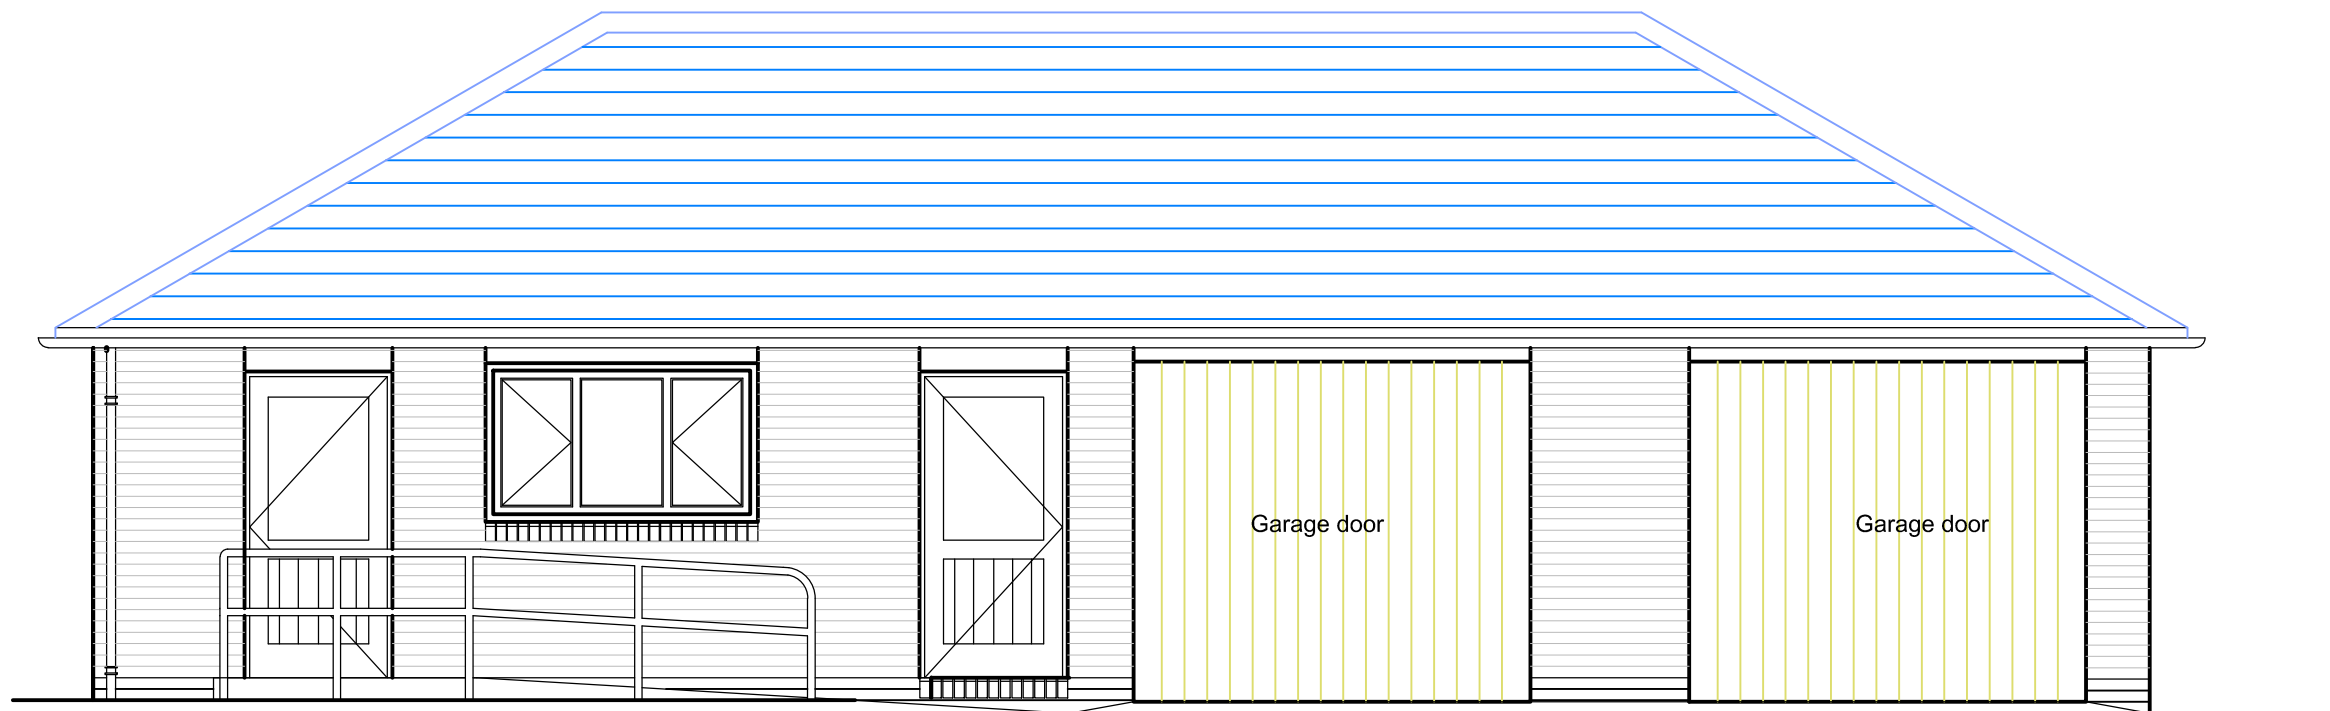

Front elevation

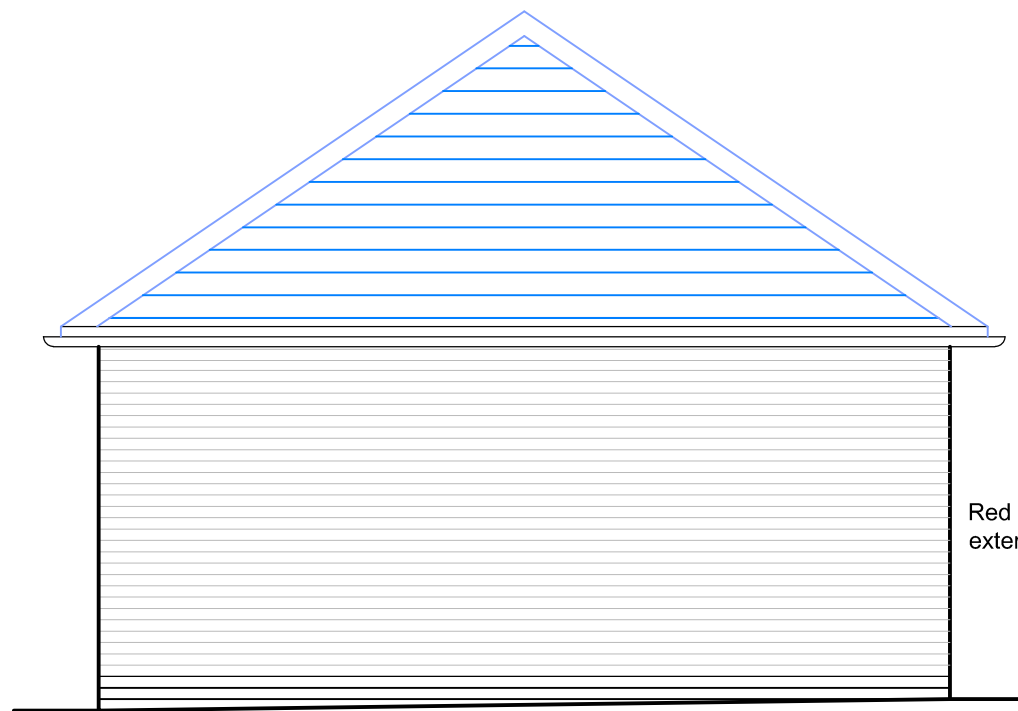

Side elevation

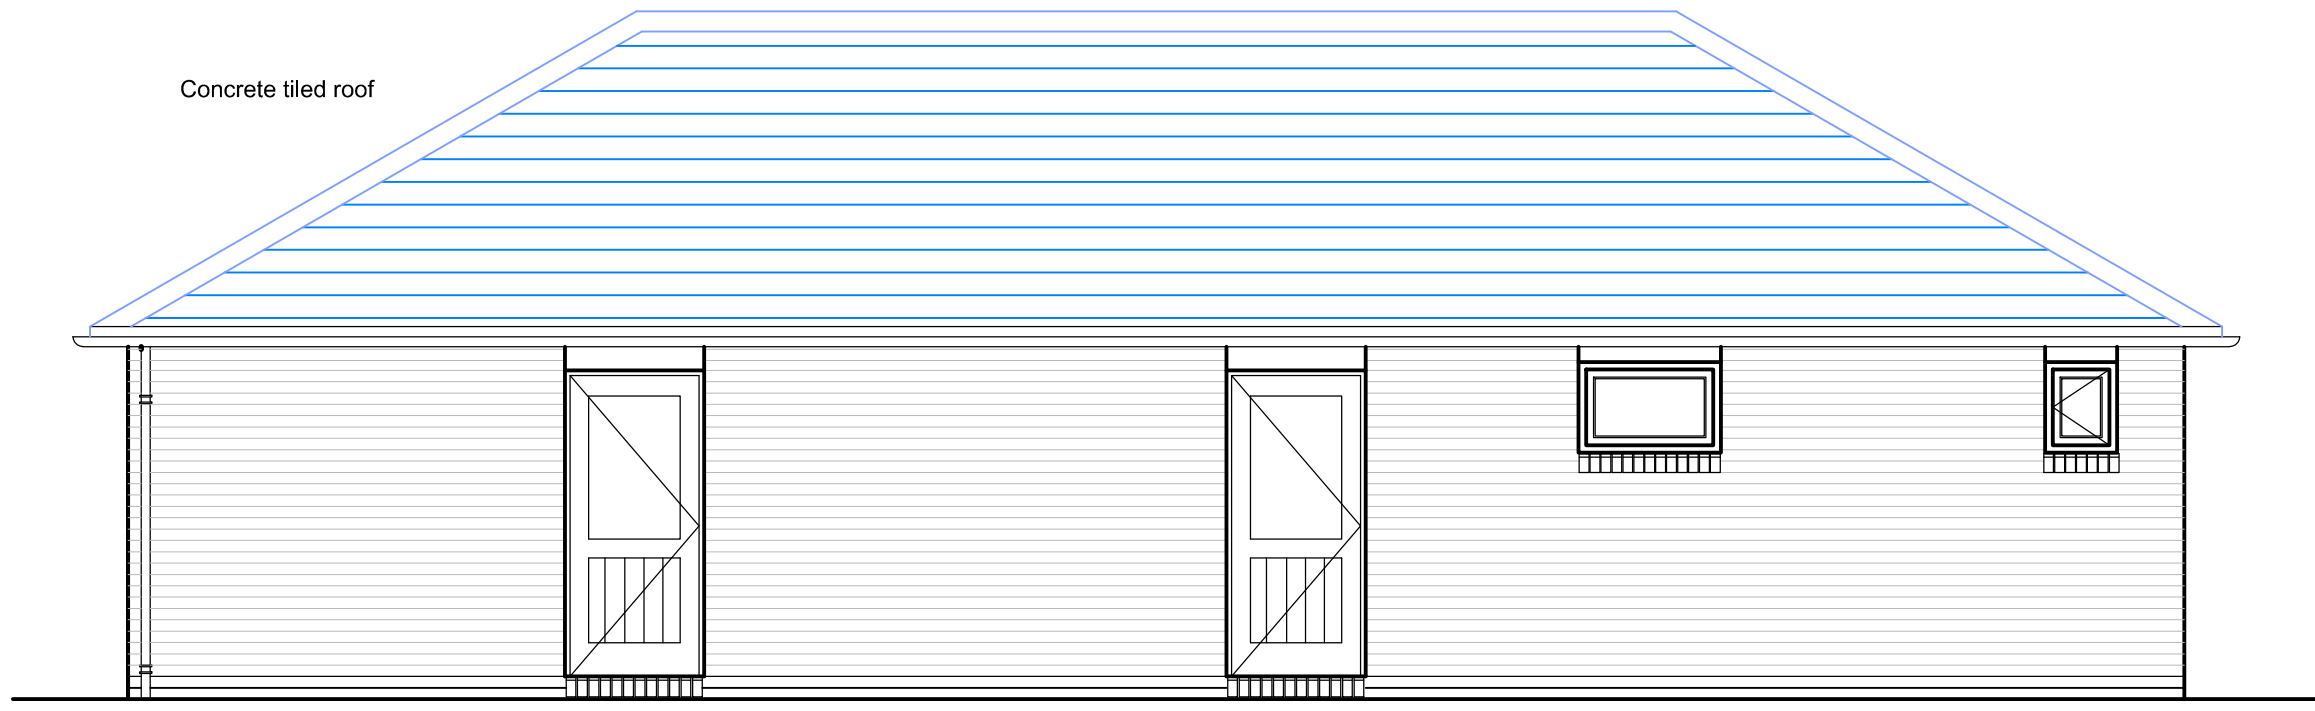


Rear elevation

Proposed Elevations



Grey Upvc replacement doors and windows


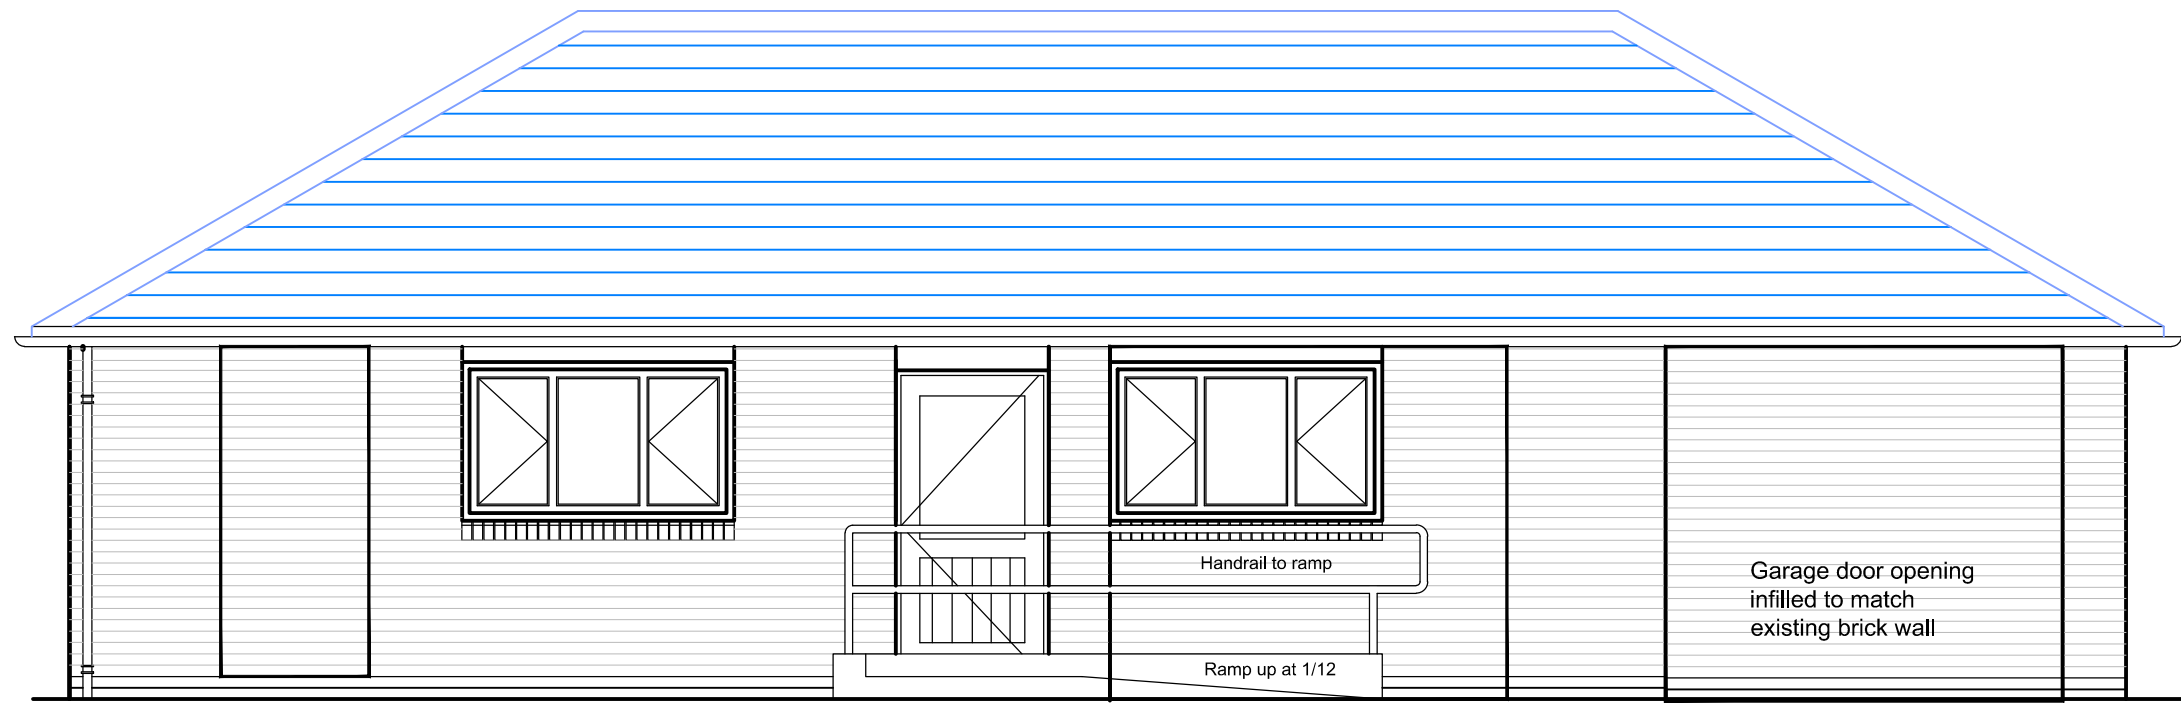


Door opening infilled to match existing wall

Existing ramp and handrail removed

Door opening widened for full DDA access

Garage door opening infilled with new windows and to match existing wall

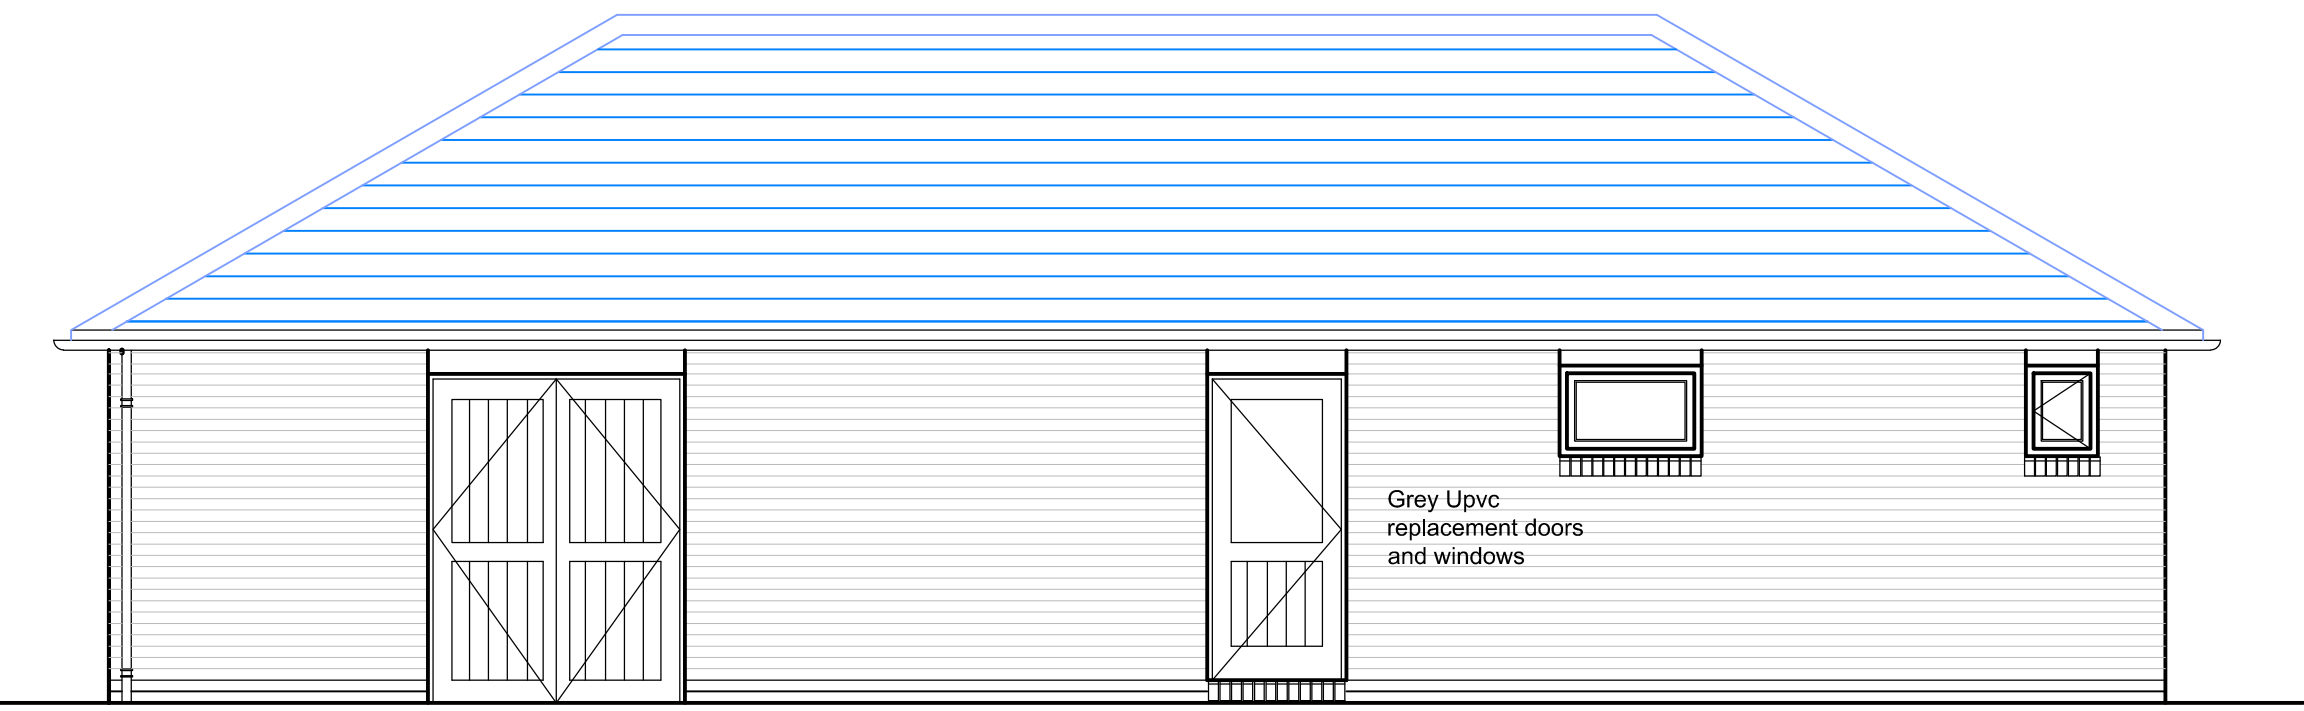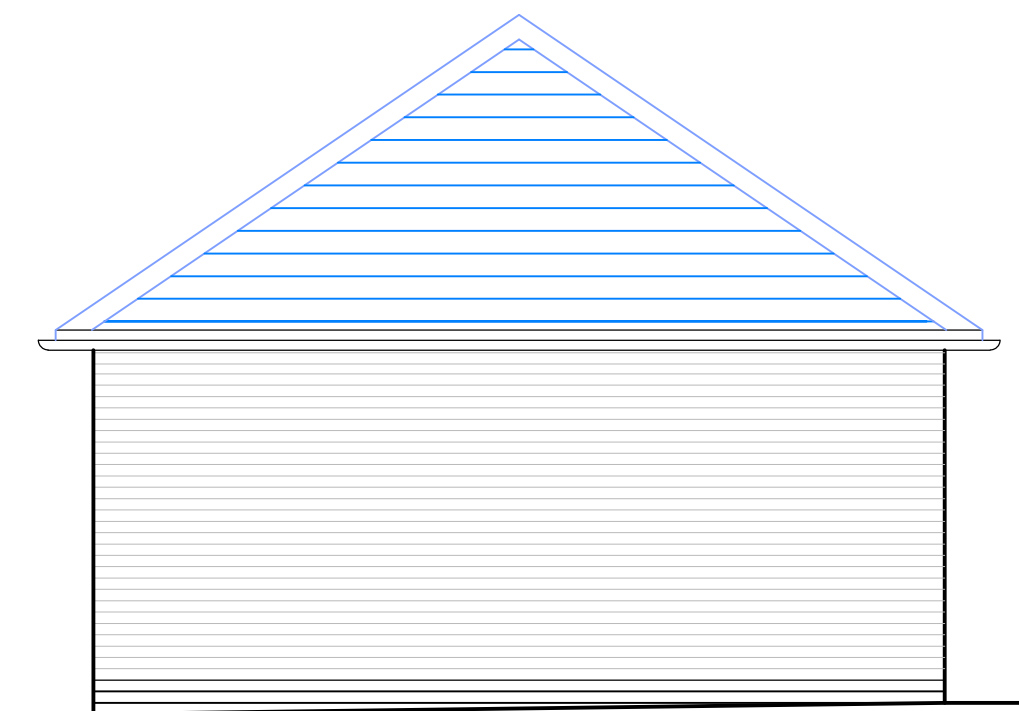

New double doors to workshop

This drawing is the copyright of The Caravan Club Limited and may not be reproduced in whole or in part without its express permission. Whilst information contained in this drawing is provided in good faith, being based on available records and where applicable, electro detection techniques in location of underground electrical & telephonic services, The Caravan Club Limited will not be held responsible for errors in or omissions from the information shown. Contractors and other parties must satisfy themselves as to the accuracy and completeness of the information shown, to determine the existence of services which might cause danger, be damaged or need replacement in connection with their engagement.

Status

PLANNING

Revisions			

Project/Site

LADY MARGARETS PARK
CAMC SITE

Title

RECEPTION BUILDING
EXISTING & PROPOSED
ELEVATIONS

Drwg no.

LMP-2021-P-202

Date

APR 21

Drwn. by

Checked by

Scale

1:50 @A1

CAD Ref.

LMP-2021-P-200



SINCE 1907

CARAVAN AND
MOTORHOME CLUB

Estates Department, East Grinstead House,
East Grinstead, RA19 1UA
Tel. (01342) 336772