


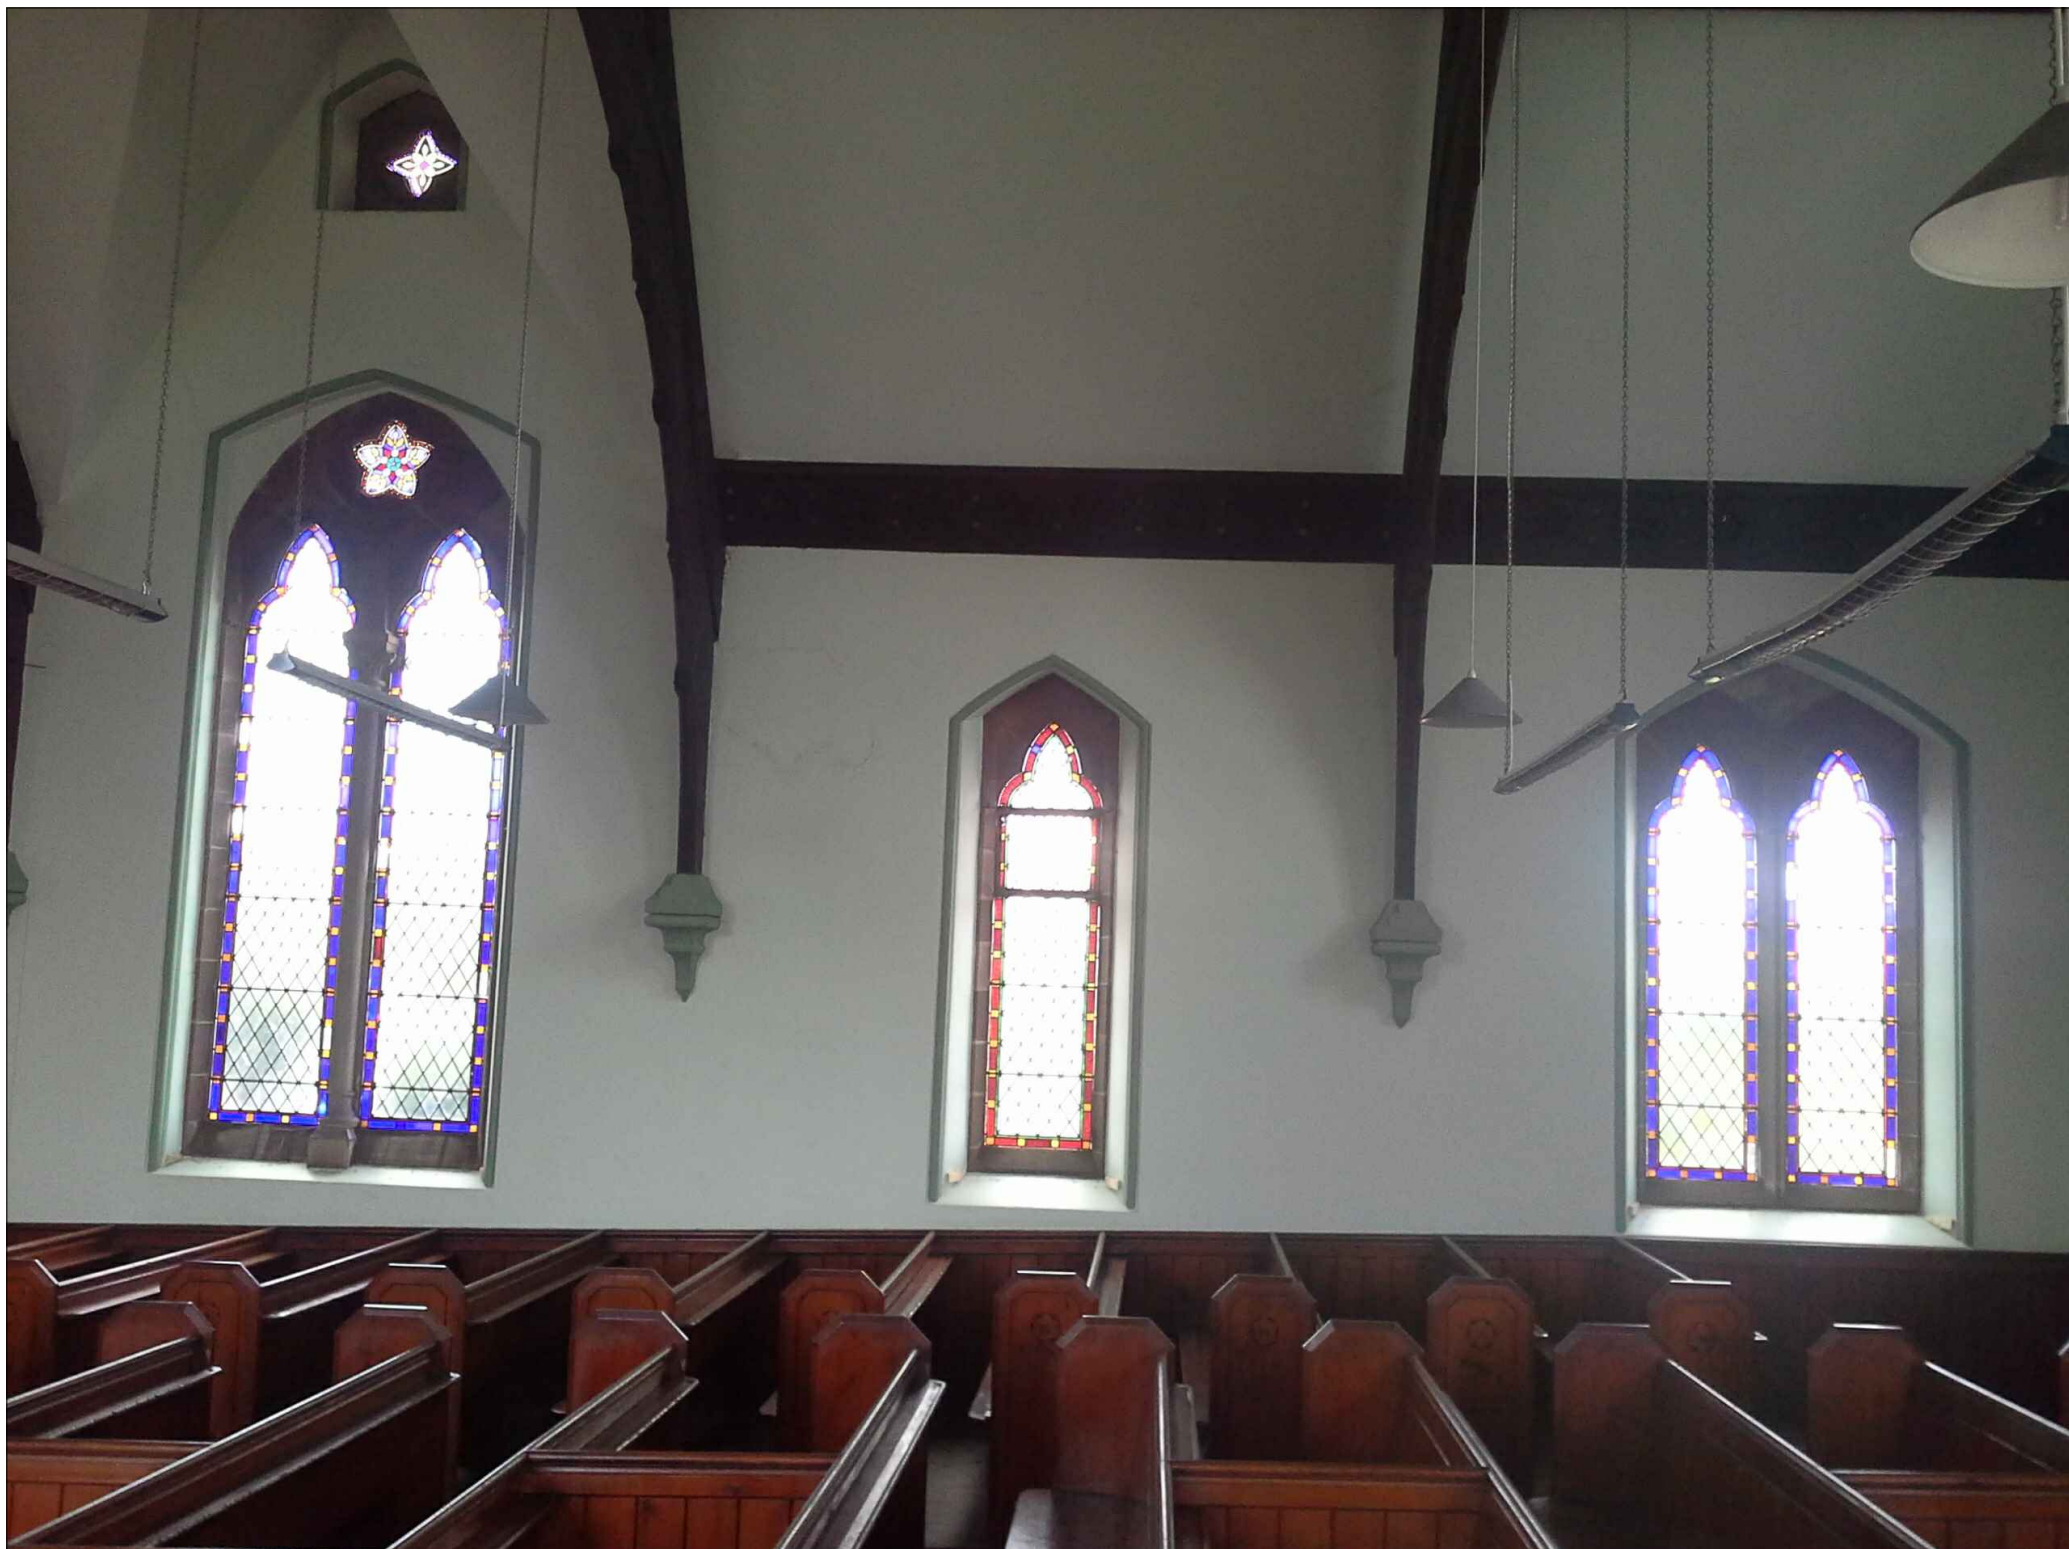

CLIENT
HEART OF THE HOME LTD

PROJECT TITLE
CASTLE STREET CHURCH, HOLT,
WALES

DRAWING TITLE
PHOTOGRAPHS SHOWING POSITIONS OF
EXISTING PEWS

PROJECT No 210308 SCALE @ A1 1:50

DRAWING No	PROJECT	ORIGINATOR	VOLUME	LEVEL	TYPE	ROLE	NUMBER	REVISION
42/2016/8								
101	10/01/2016							

DO NOT
SCALE