


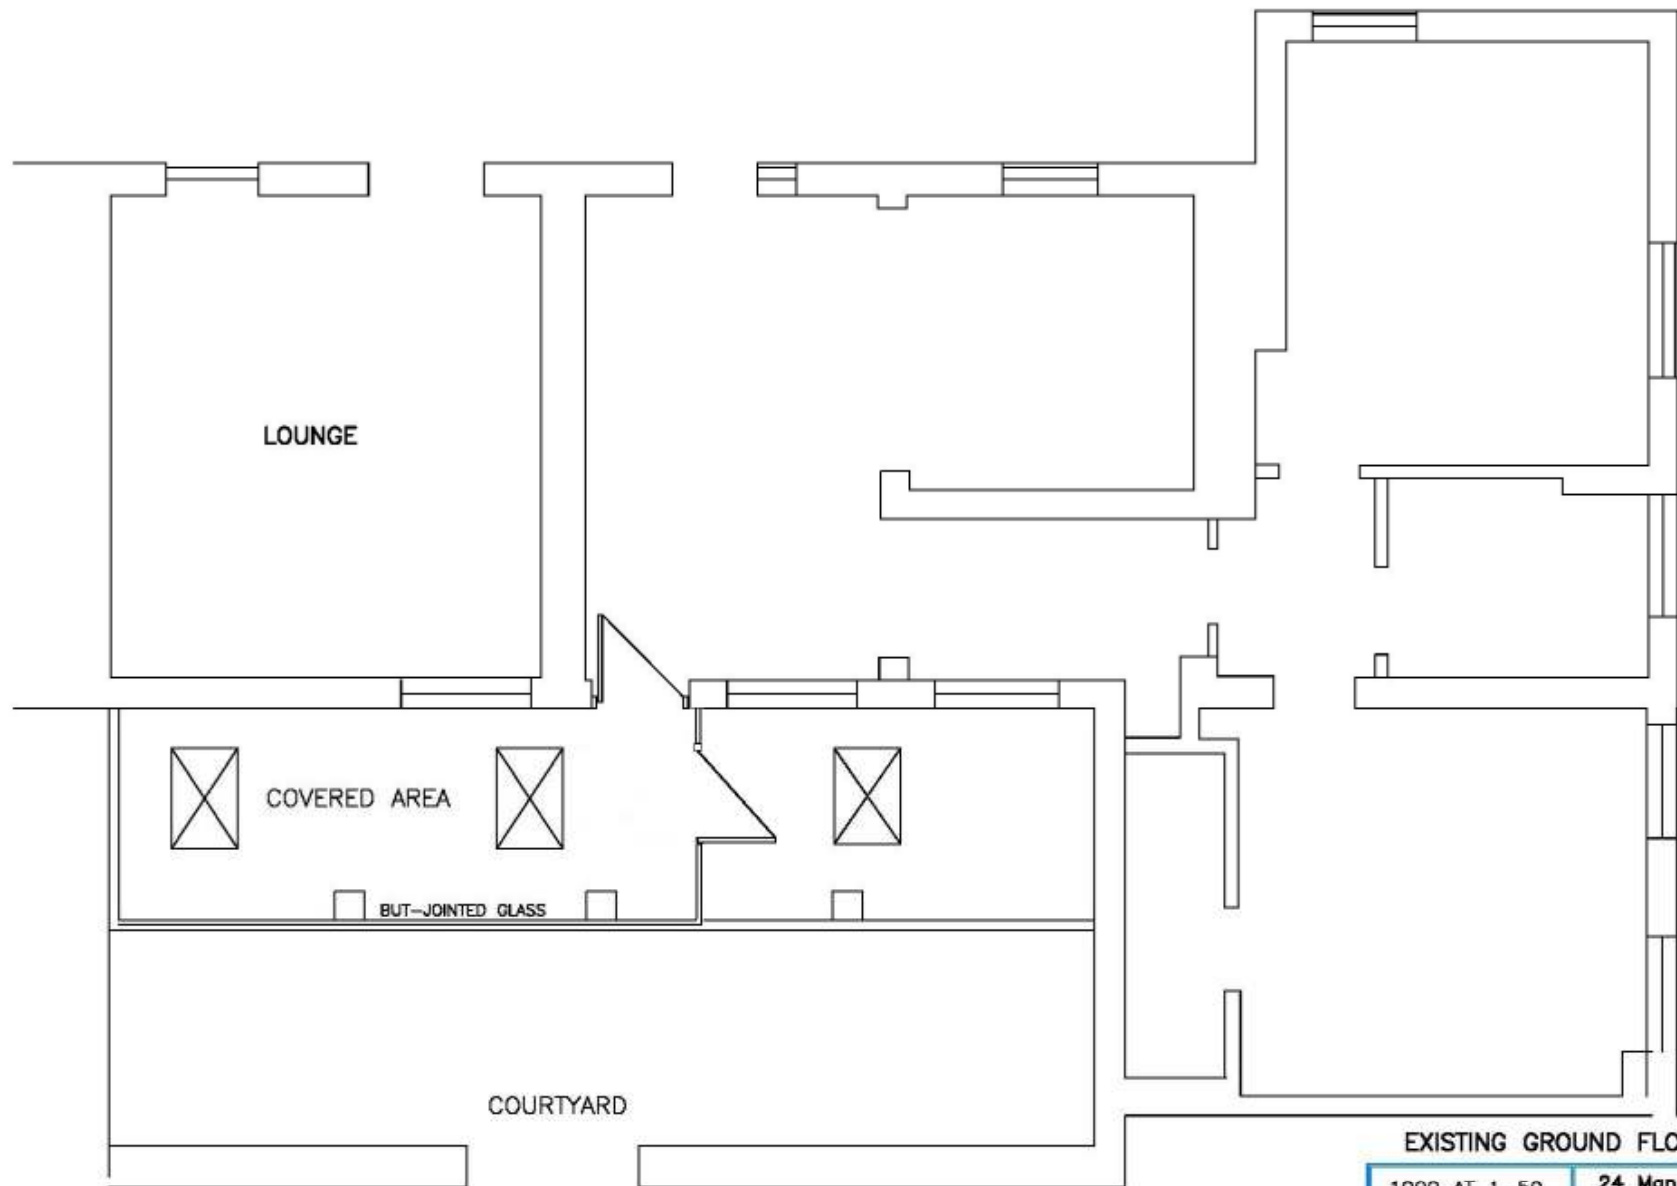

EXISTING GROUND FLOOR

1000 AT 1-50

2000 AT 1-100

SCALE 1:50

24 Manor Park
 Great Barrow
 Chester
 CH3 7LH
 Tel. (01829) 741158

CLIENT: BT MADDOCK

DRAWING NO.24/521/1