1 Floor Plan
1 : 50

Window Schedule

Count	Mark	Type	Width	Height	Frame Material	Glazing	Safety Glazing Required	Opener	Colour	Background Vent	Reflective Film
1	274	Window 3	1300	1300							
1	275	Window 3	1300	1300							
1	277	Window 3	1300	1300							
1	277	900 x 1300 window	900	1300	uPVC						Yes
1	278	900 x 1000 uPVC Window 2	900	1100	uPVC						Yes
1	279	Window 4	2600	1400							
1	280	1800 x 1900 uPVC Window	1800	1900	uPVC						Yes

Door Schedule

Mark	Type	Finish	Door Width	Cylinder Lock	Indicator Bolt	Fire Rating	Door Closer	Glazing Type	Disabled Fitting	Intumescent Strip S+F	Kick Plate	WC Sign	Fire Door Sign	Push Bar Emergency Release
1	Ext-Double-Part M 4LVP-2070mm x 2040mm	RAL 7016	1020	panic latch			No	laminated	No	No	No		Yes	Yes
2	Ext-Part M LVP-1038	RAL 7016	1038	euro with tturn			Yes	laminated	No	No	No			No
3	Double FD30 STORE 926	Ash		euro with tturn	No	FD30	No		No	Yes	Yes	No		
4	Disabled 915	Ash	926		Yes		No		Yes	No	Yes	Yes	No	
5	FD30 Blank 926	Ash	926	euro with tturn	No	FD30	Yes		No	Yes	Yes	No	Yes	
6	FD30 VP 926	Ash	926	euro with tturn	No	FD30	Yes	GWPP	No	Yes	Yes	No	Yes	
7	FD30 VP 926	Ash	926	euro with tturn	No	FD30	Yes	GWPP	No	Yes	Yes	No	Yes	
8	FD30 VP 926	Ash	926	euro with tturn	No	FD30	Yes	GWPP	No	Yes	Yes	No	Yes	

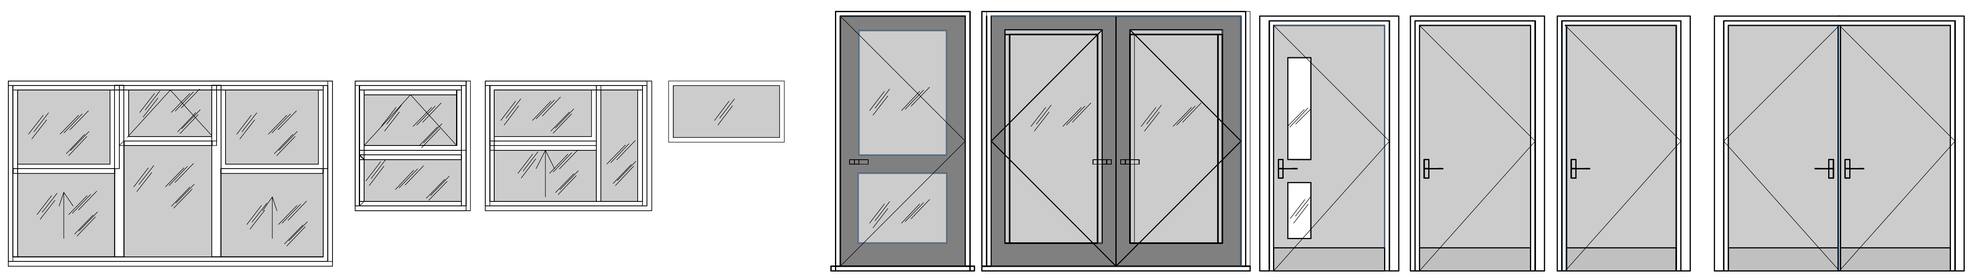

2600x1450 | 1000x1000 | 1300x1000 | 1200 x 500 | 2070x1038 External Part M | 2070x2040 External Double Door Part M | 2070 x 926 | 2070 x 926 | 2070 x 915 | 2040 x 1934

Door&Window Schedule
1 : 25

elite systems
Bedford St. Westgate
Cleckheaton BD19 5EA
Tel. 01274 873232 Fax. 01274 877779
email. info@elitesystemsgb.co.uk
www.elitesystemsgb.co.uk
the possibilities are endless.....

Rev	Description	Date

Building Specification:

PROJECT
2No.Single Classroom (Min Y Ddol) Cefn Mawr Primary School

TITLE
GA Doors Window Schedule

CLIENT
Wrexham Borough County Counci

DRAWN BY	CHECKED BY	DATE
RC	JG	18.03.21

SCALE (@ A1)	PROJECT NUMBER
As indicated	2002 05

DRAWING NUMBER: 200127-ELT-00-00-DR-A-1003
REV:
STATUS: I
A=Approval P=Production T=Tender I=Information

18/03/2021 15:10:21