


Notes

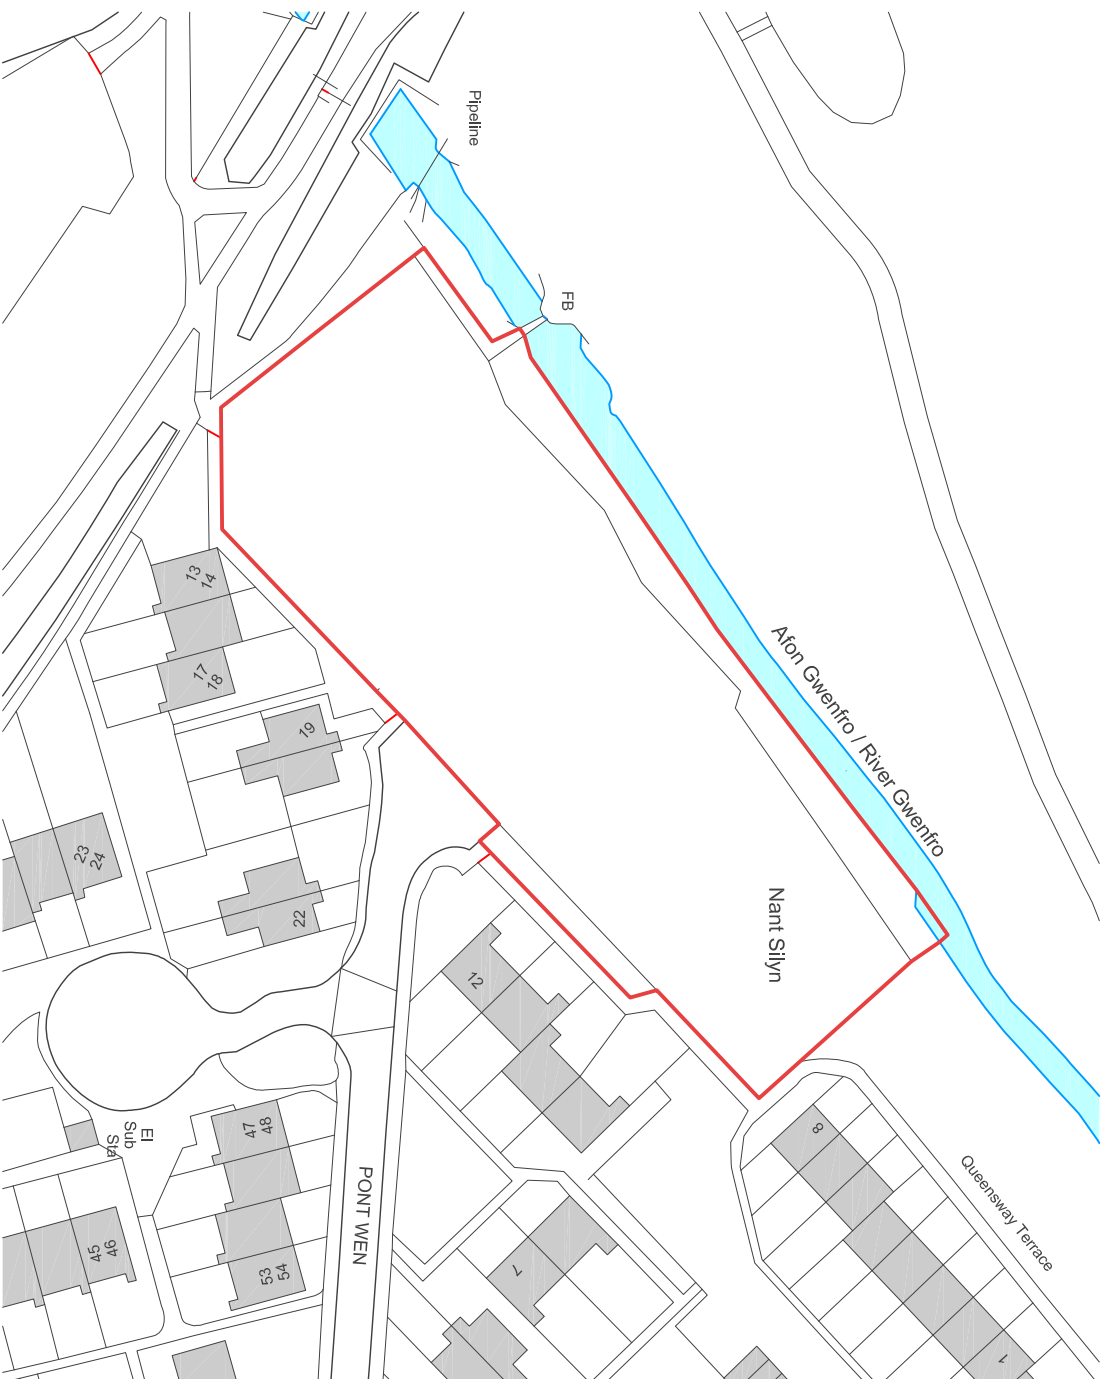

Jennings Design Associates take no responsibility for any dimensions obtained by scaling from this drawing. If no dimension is shown the recipient must ascertain the dimension specifically from the Architect or by measurement. Supplying this drawing in digital form does not constitute an endorsement of the accuracy of the information. All data must be checked against hard copy. Dimensions must be checked on site. Any discrepancies must be reported to the Architect immediately. This drawing is copyright of Jennings Design Associates



Rev	Description	Date	By
-	-	-	-

C	Concept	G	Contract
D	Planning	J	Construction
E	Building Regs	L	As Built
F	Tender	SK	Sketch

j d a architects

info@jda-architects.com
www.jda-architects.com

monchester: 0161 336 5011
liverpool: 0151 665 0112



Client: For Works

Project: Nant Silyn, Pont Wen,
Wrexham, LL13 8SQ

Scale	@ original size	Date	Drawn by	Checked by
1:1000	A4	Aug 18	RT	RH

Drawing Number	Description	Rev
1044 - A	1000 Location Plan	

0 10m 20m
Scale 1:1000

Ordnance Survey, (c) Crown Copyright 2018. All rights reserved. Licence number 100022432