



HERITAGE WAY, BRYMBO


HOUSE TYPE PLANNING DRAWINGS

Date: JANUARY 2021

Ref: HTYPE/01/A

**Taylor
Wimpey**


mpsl planning&design
www.mpsl.design.co.uk

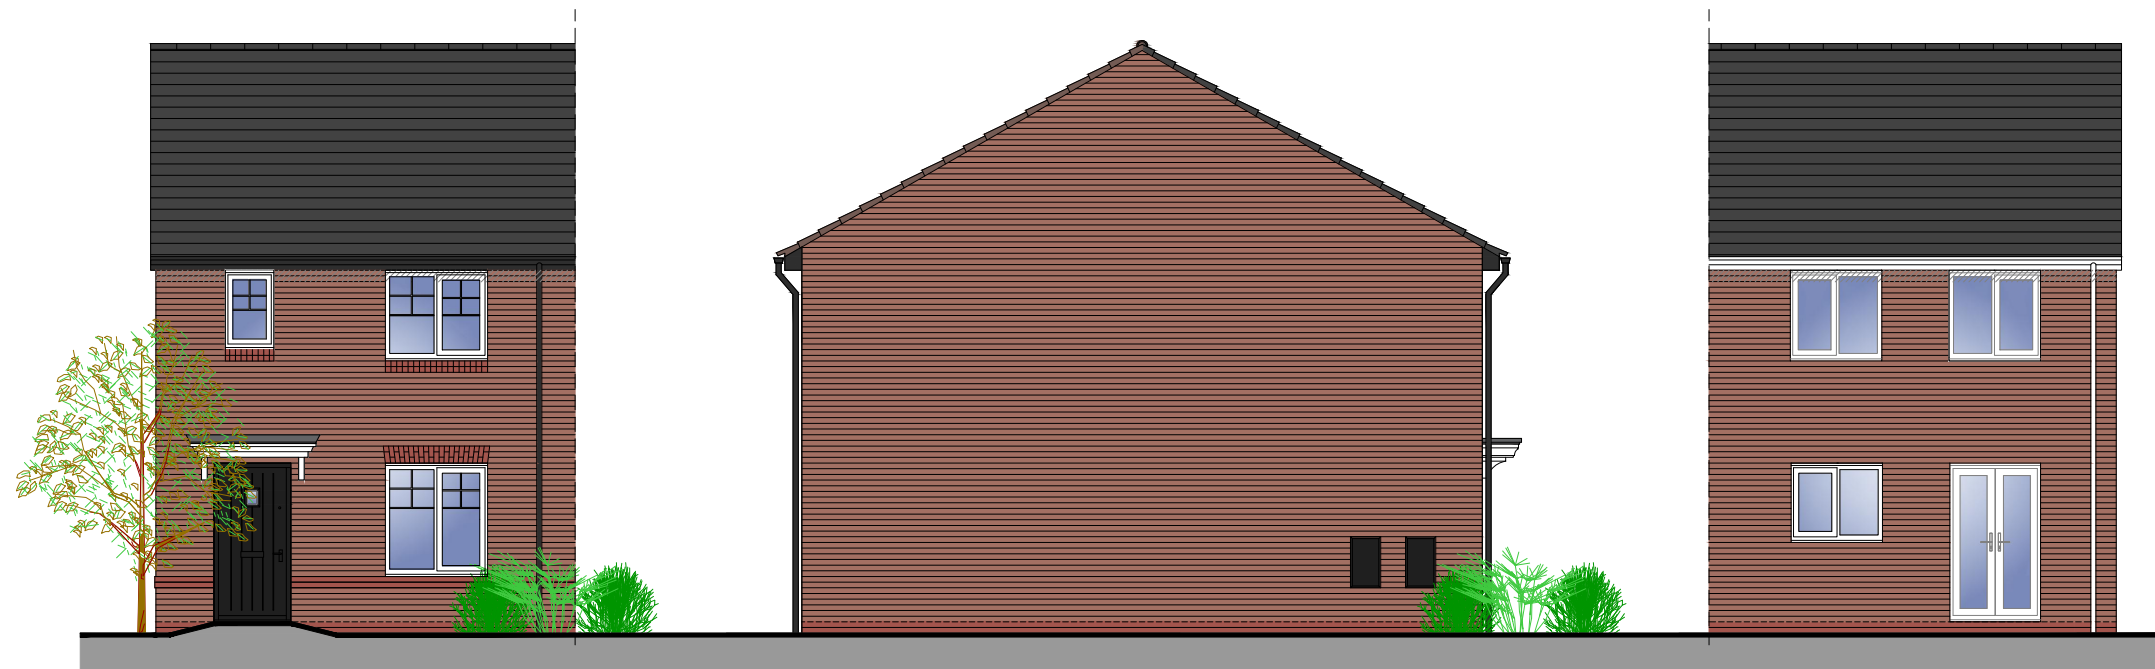

FRONT ELEVATION

SIDE ELEVATION

REAR ELEVATION

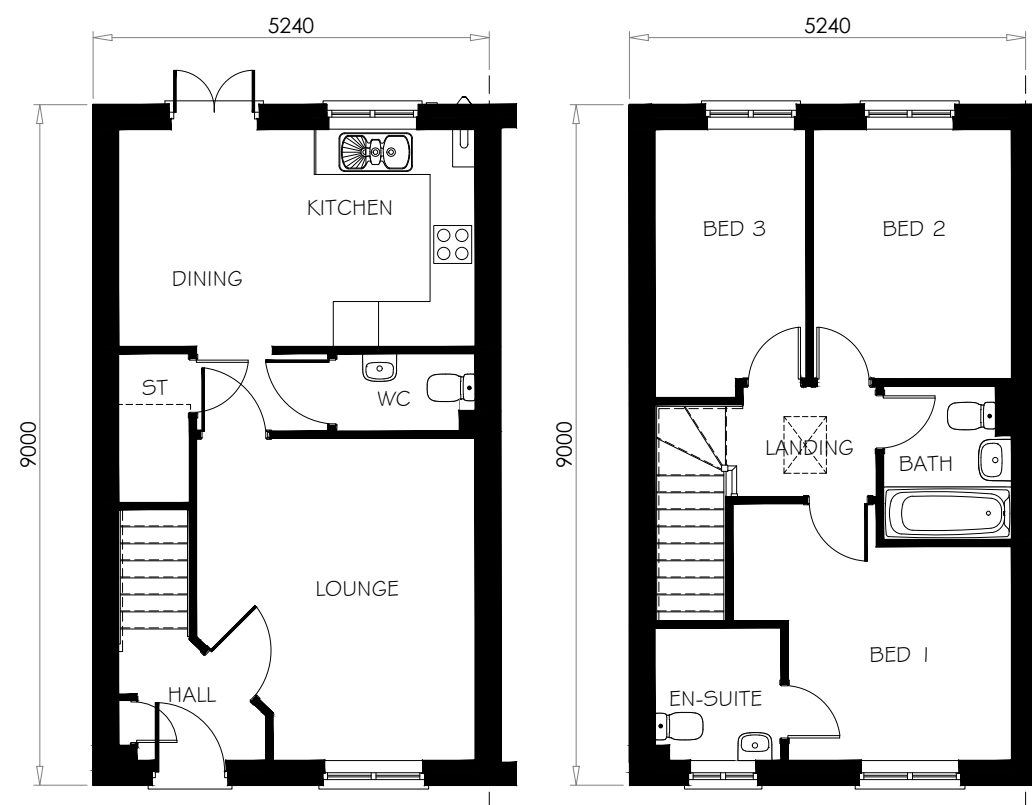


GROUND FLOOR PLAN (AS)

FIRST FLOOR PLAN (AS)

GOSFORD (PA34)
3 BEDROOMED HOUSE - SEMI DETACHED


Taylor Wimpey

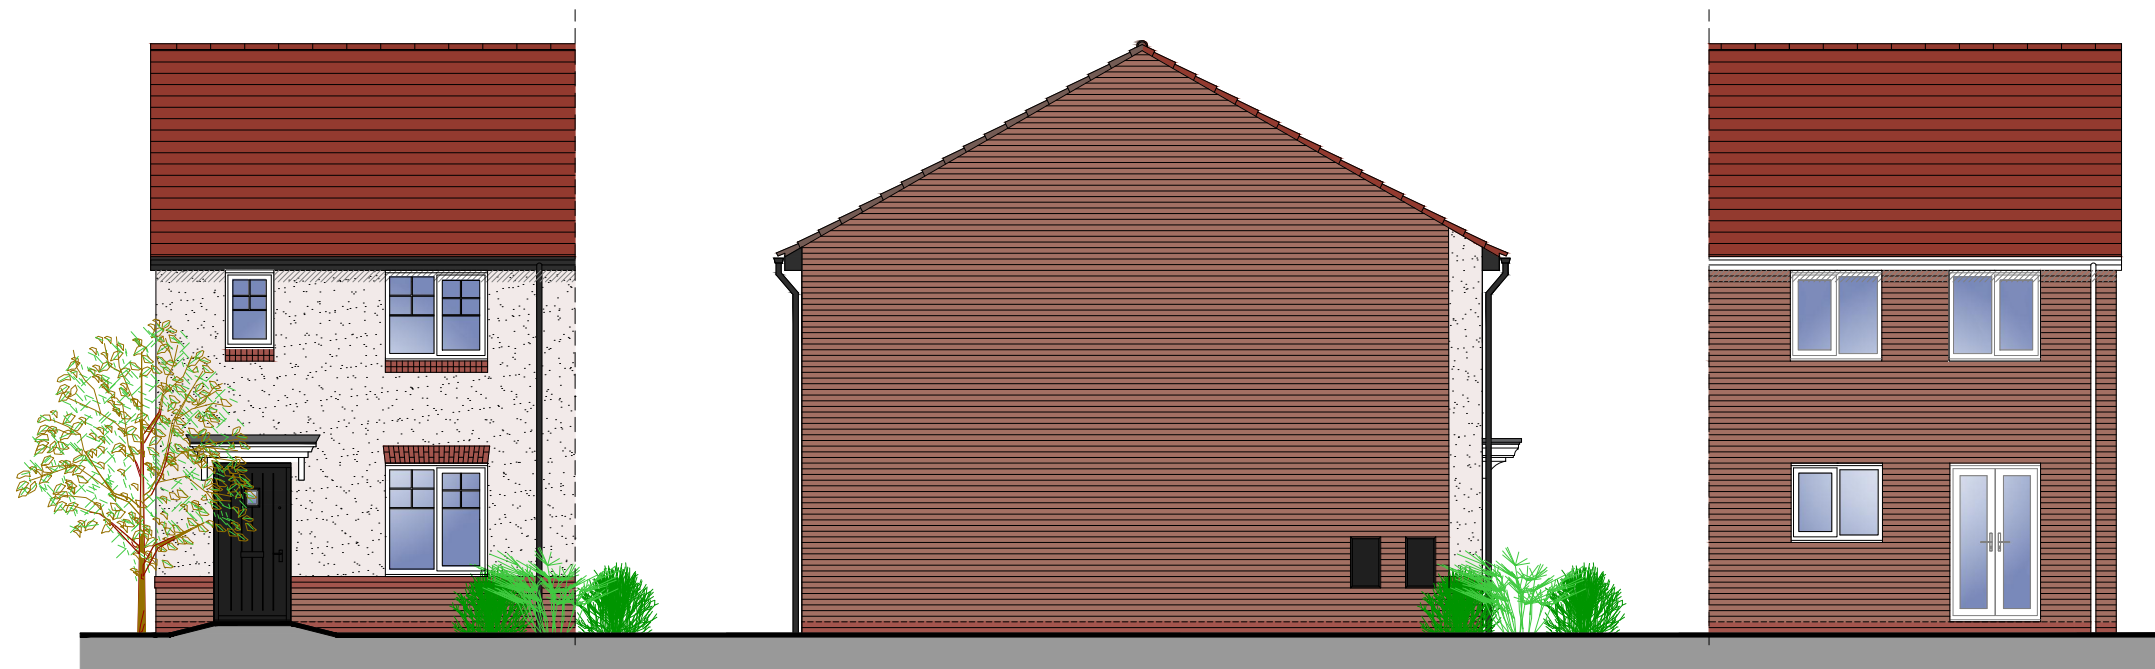

FRONT ELEVATION

SIDE ELEVATION

REAR ELEVATION

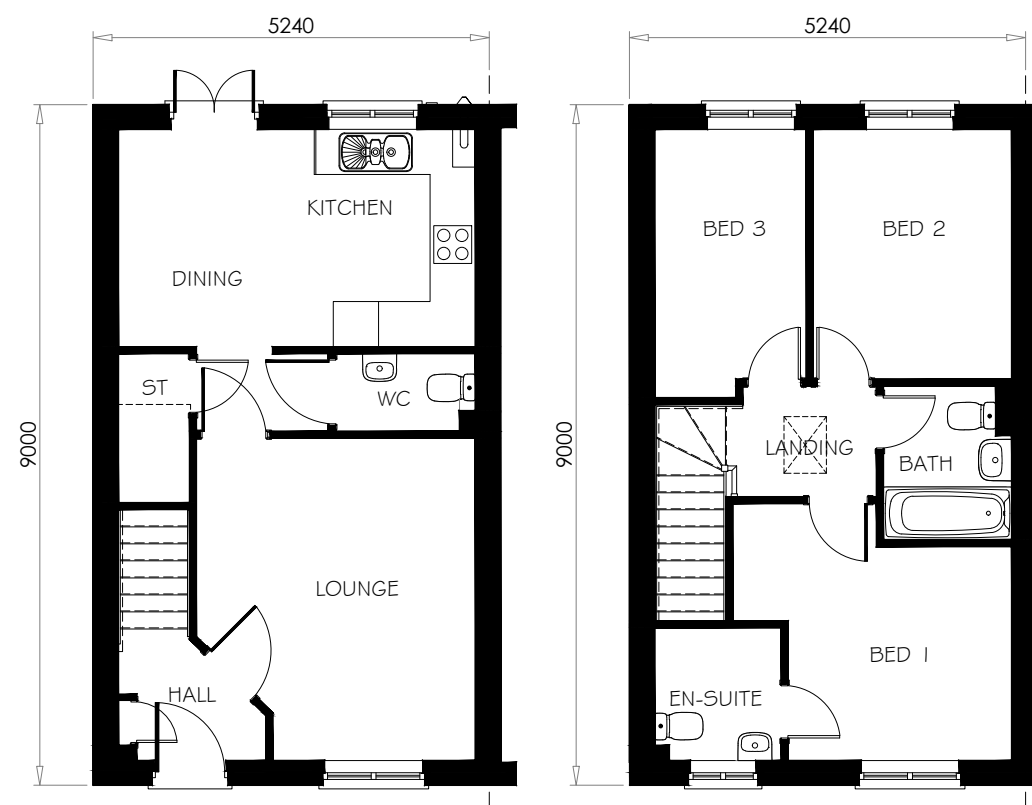

GROUND FLOOR PLAN (AS)

FIRST FLOOR PLAN (AS)

GOSFORD (PA34) Plot 52 Only
3 BEDROOMED HOUSE - SEMI DETACHED


Taylor Wimpey




SIDE ELEVATION

FRONT ELEVATION

SIDE ELEVATION

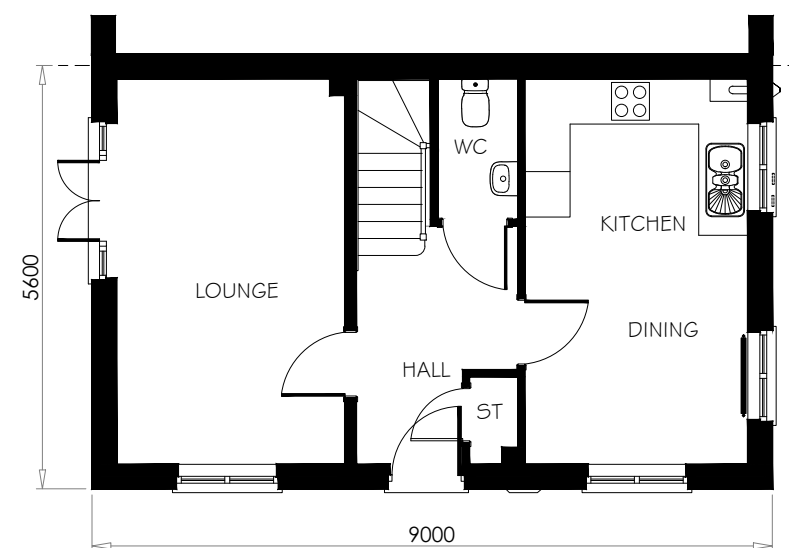

GROUND FLOOR PLAN (A5)

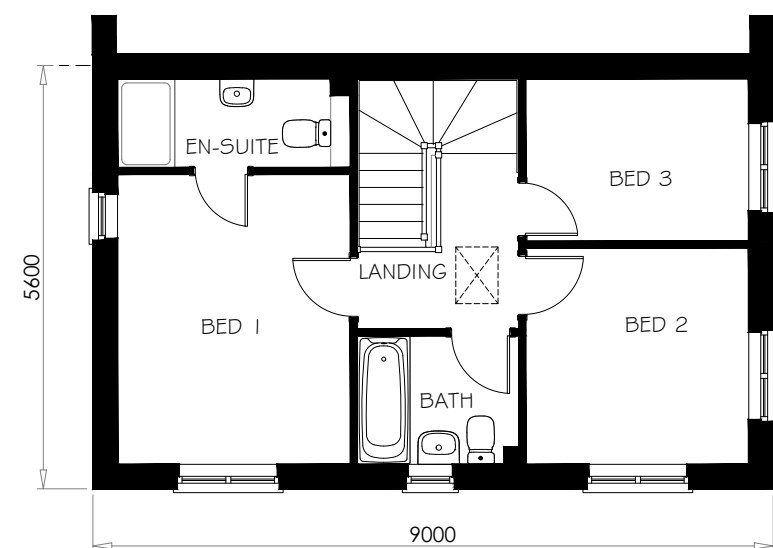

FIRST FLOOR PLAN (A5)

EASEDALE (PT36)


3 BEDROOMED HOUSE - SEMI DETACHED




SIDE ELEVATION

FRONT ELEVATION

SIDE ELEVATION

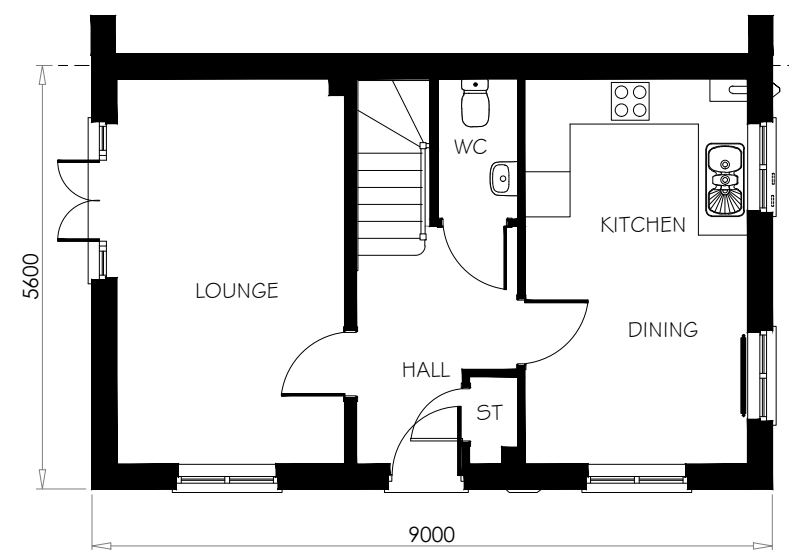

GROUND FLOOR PLAN (A5)

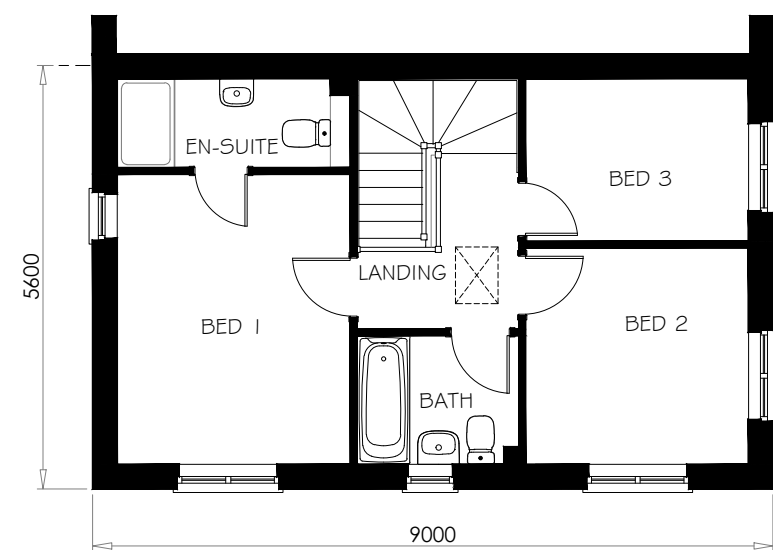

FIRST FLOOR PLAN (A5)


EASEDALE (PT36) Plot 53 Only
3 BEDROOMED HOUSE - SEMI DETACHED

Taylor Wimpey




SIDE ELEVATION

FRONT ELEVATION

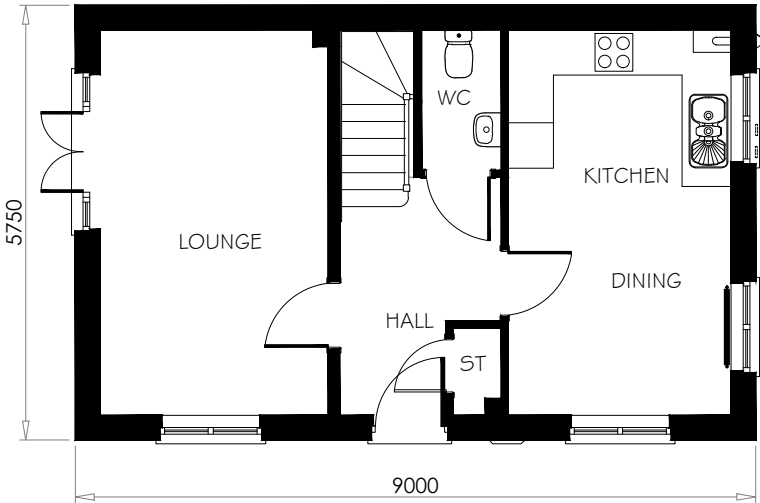


GROUND FLOOR PLAN (AS)

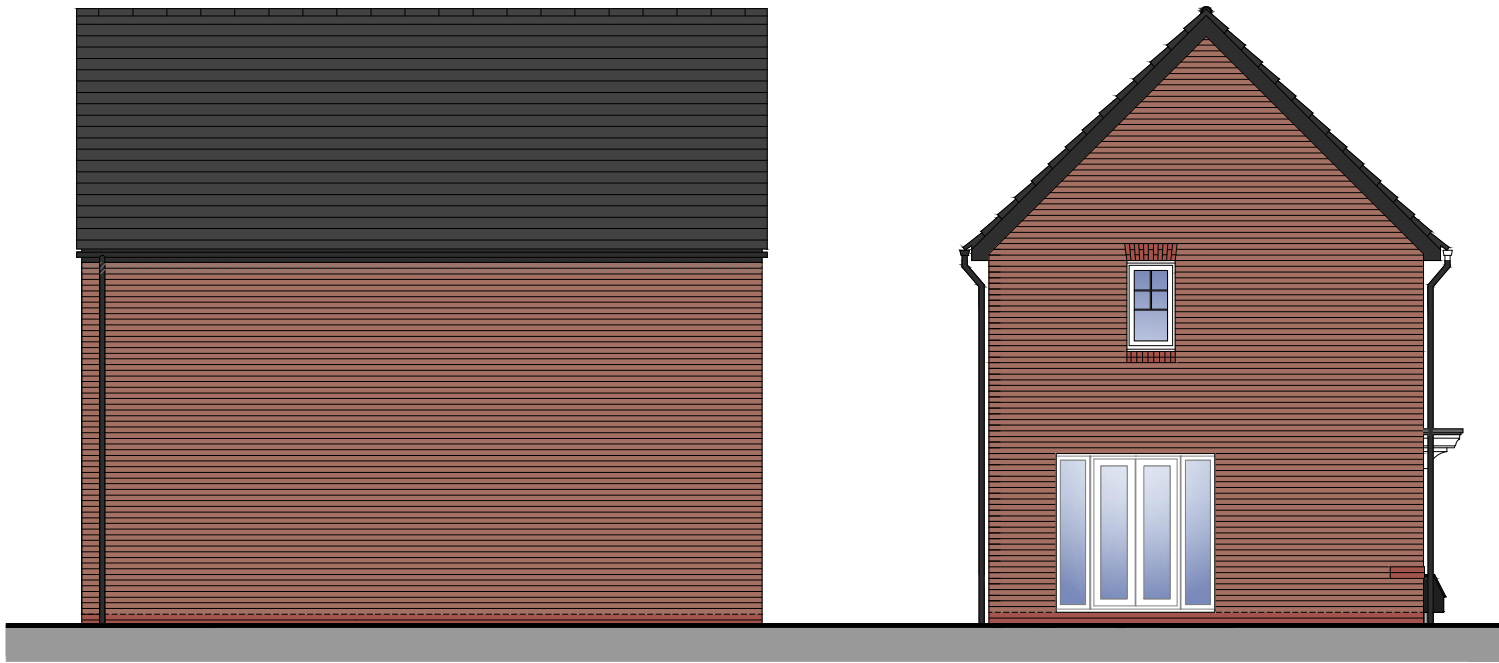

REAR ELEVATION

SIDE ELEVATION

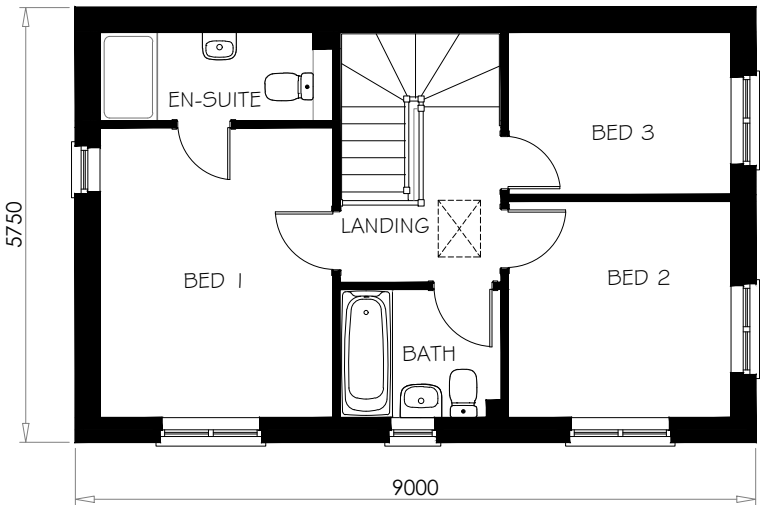


FIRST FLOOR PLAN (AS)

EASEDALE (PT36)
3 BEDROOMED HOUSE - DETACHED



FRONT ELEVATION

SIDE ELEVATION

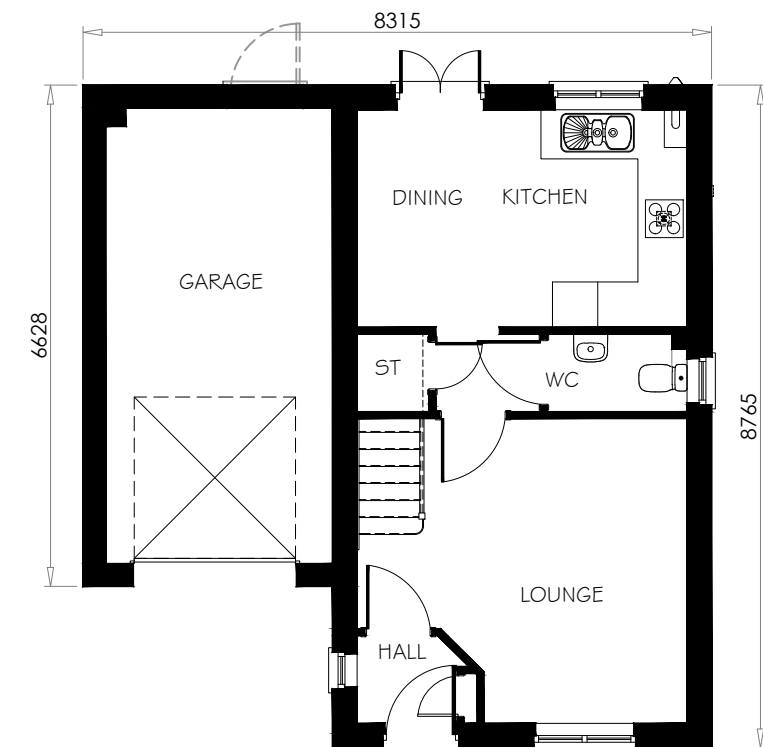


GROUND FLOOR PLAN (A5)



REAR ELEVATION

SIDE ELEVATION

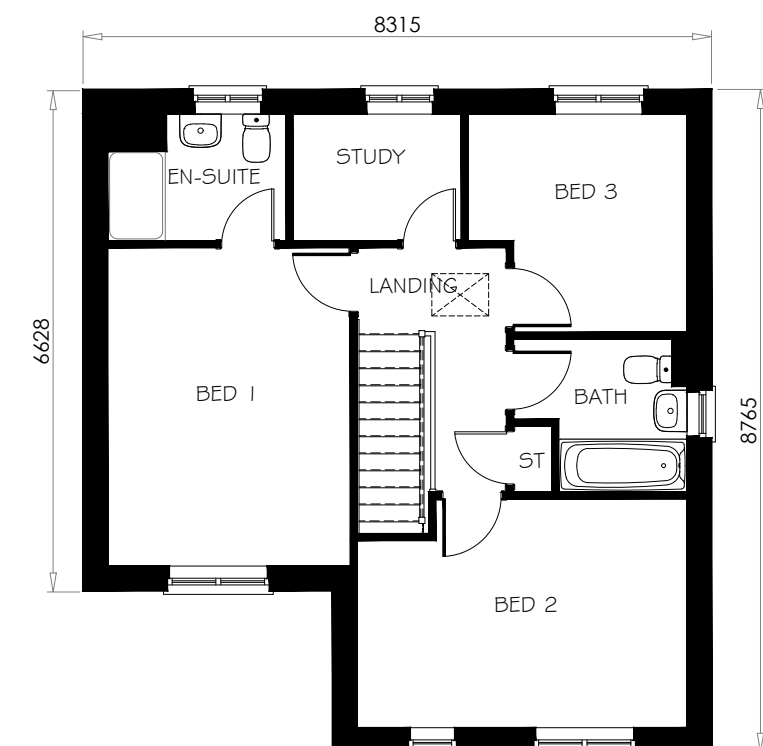


FIRST FLOOR PLAN (A5)

AMERSHAM (PD30)

3 BEDROOMED HOUSE - DETACHED


Taylor Wimpey

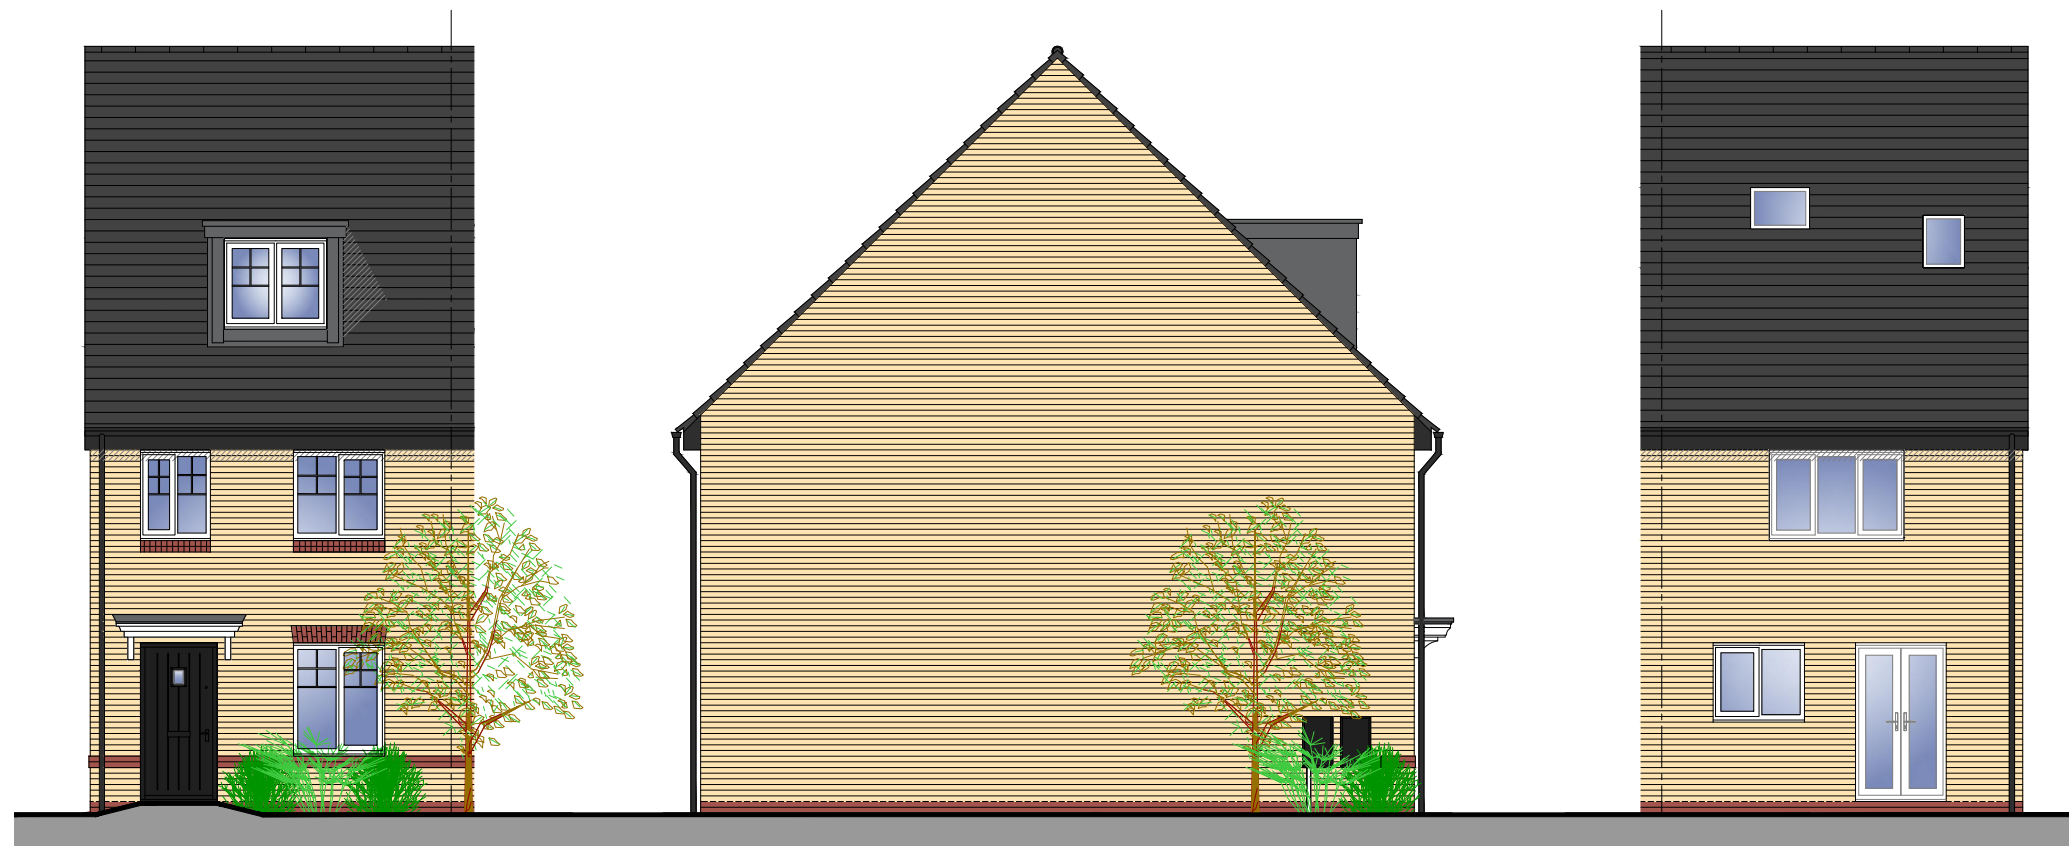


FRONT ELEVATION

SIDE ELEVATION


REAR ELEVATION

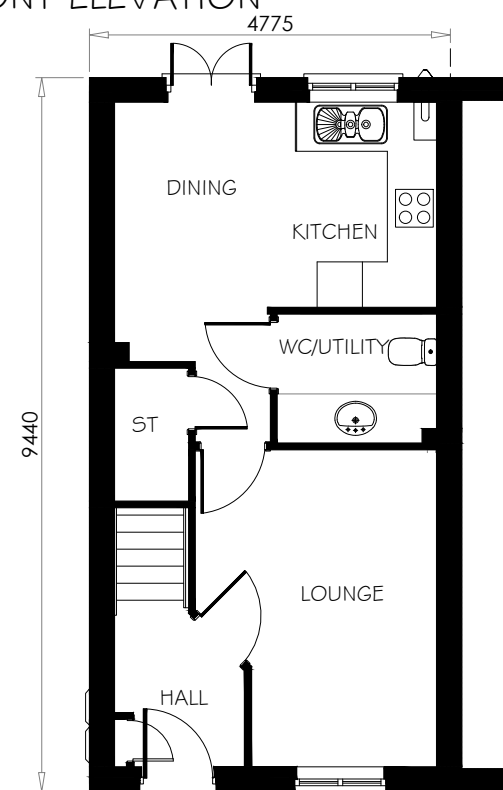

GROUND FLOOR PLAN (AS)

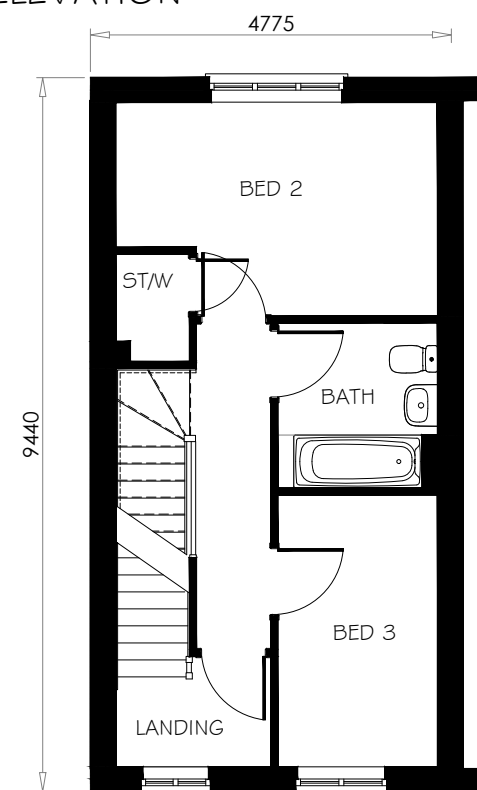


FIRST FLOOR PLAN (AS)

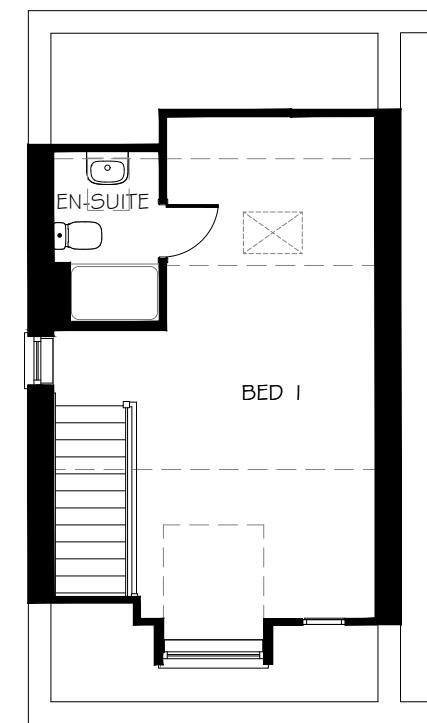

SECOND FLOOR PLAN (AS)

BRAXTON (NB31)


3 BEDROOMED HOUSE - SEMI DETACHED

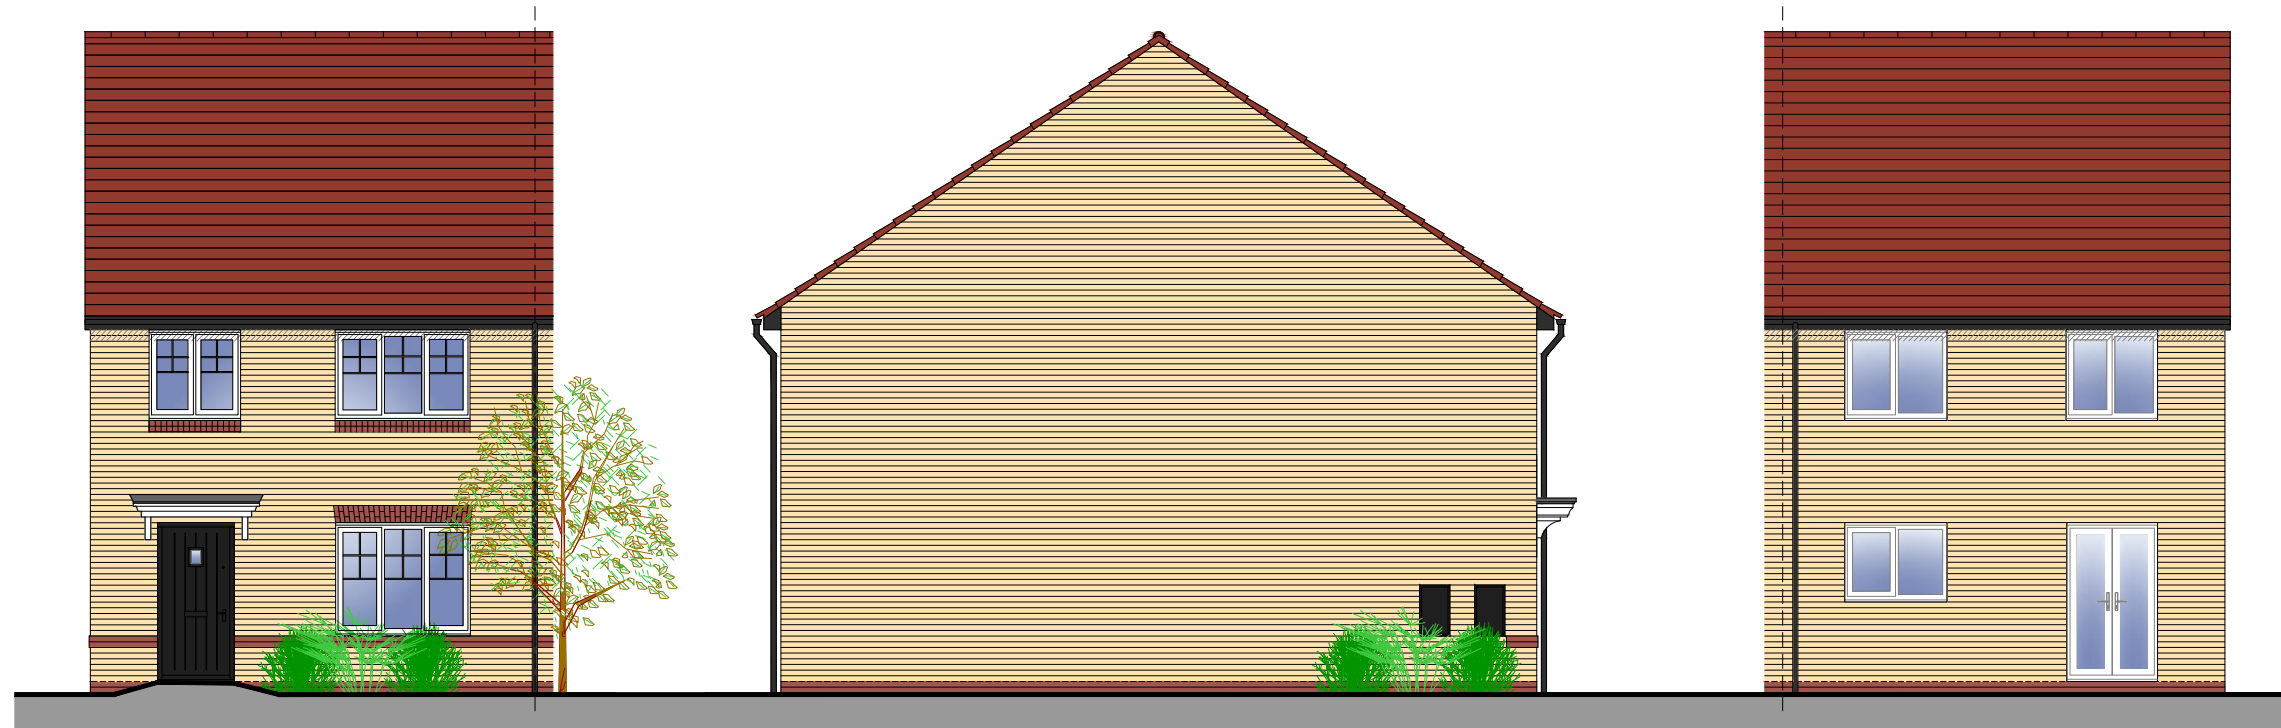


FRONT ELEVATION

SIDE ELEVATION

REAR ELEVATION

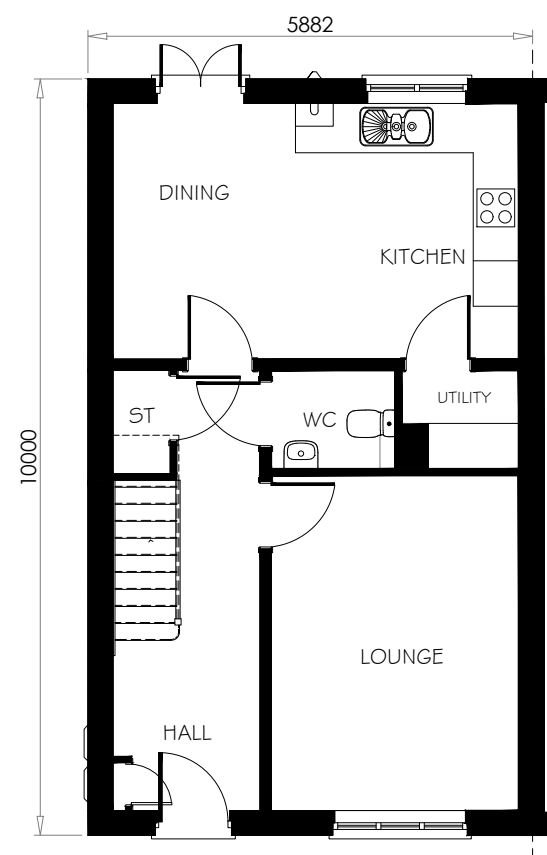

GROUND FLOOR PLAN (A5)

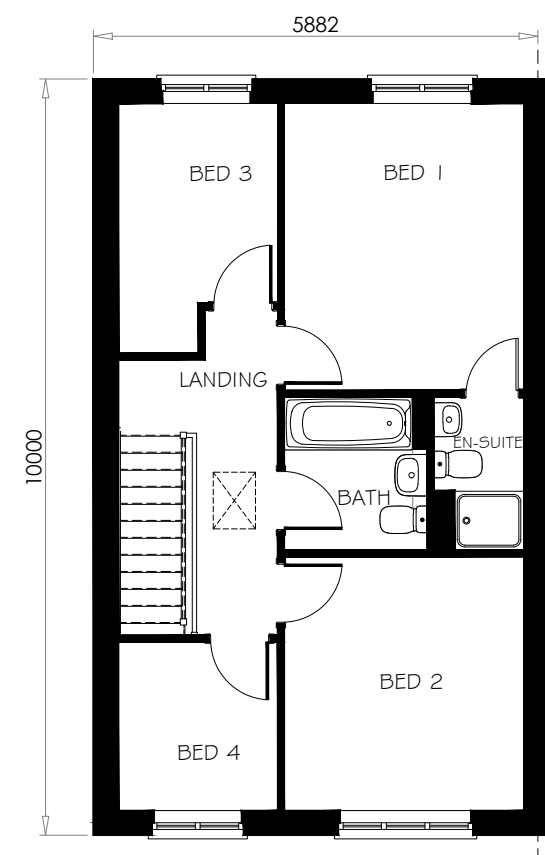


FIRST FLOOR PLAN (A5)

LYDFORD (PA42)


4 BEDROOMED HOUSE - SEMI DETACHED

Taylor Wimpey

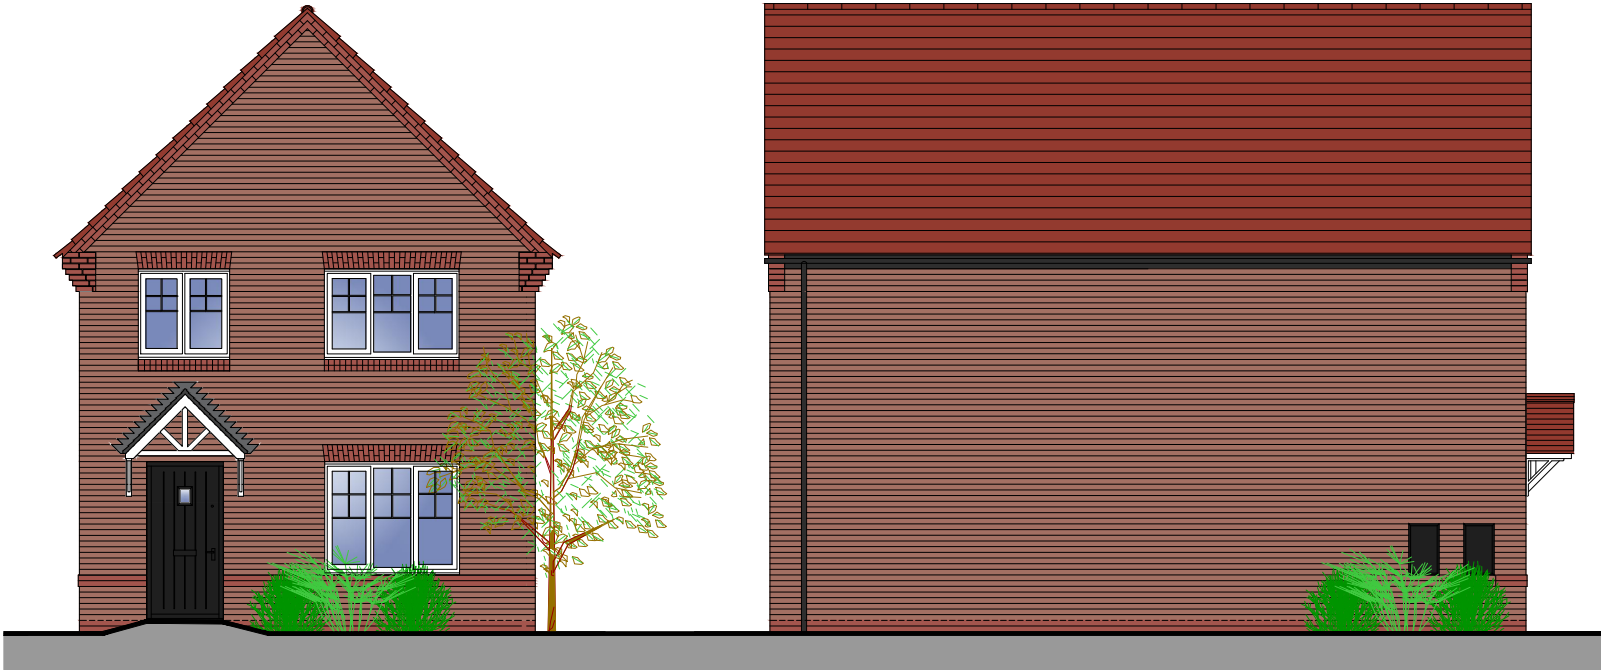


FRONT ELEVATION

SIDE ELEVATION

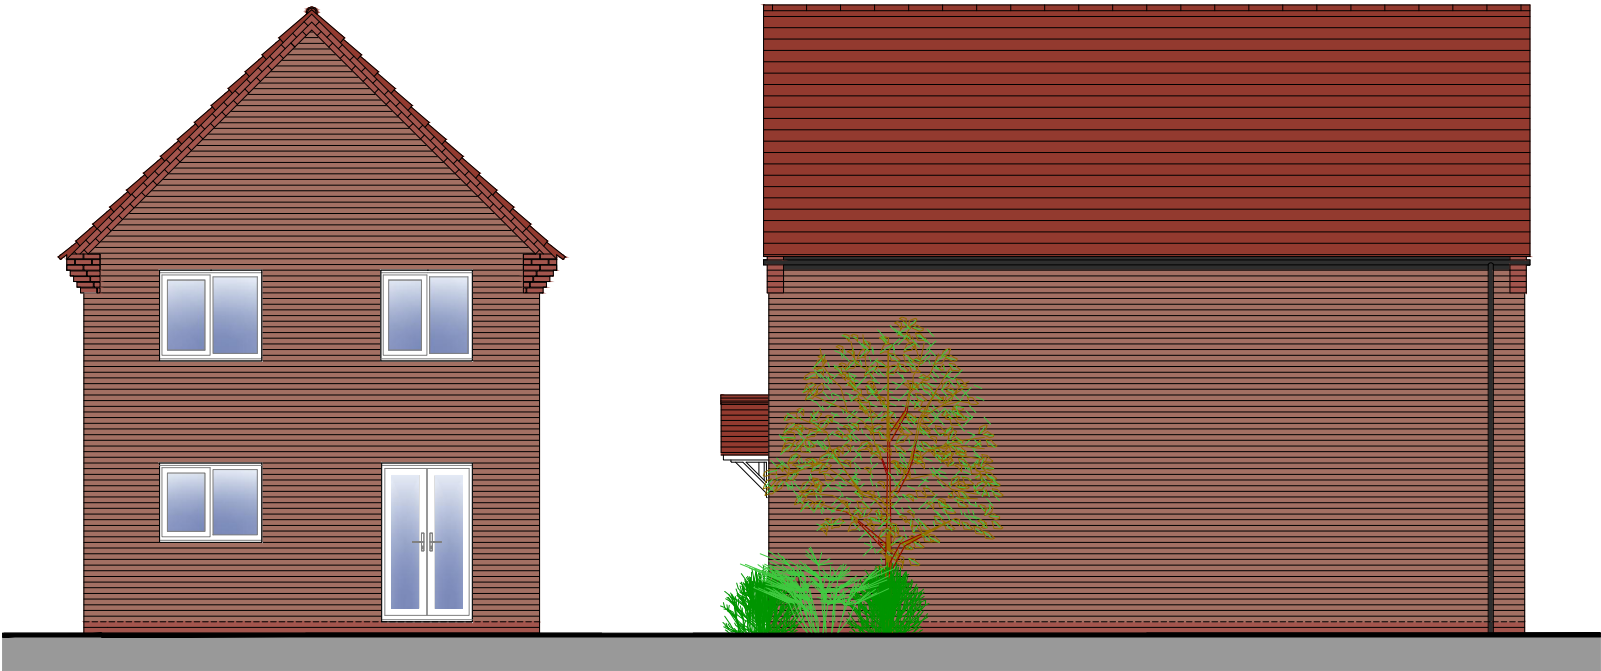


REAR ELEVATION

SIDE ELEVATION

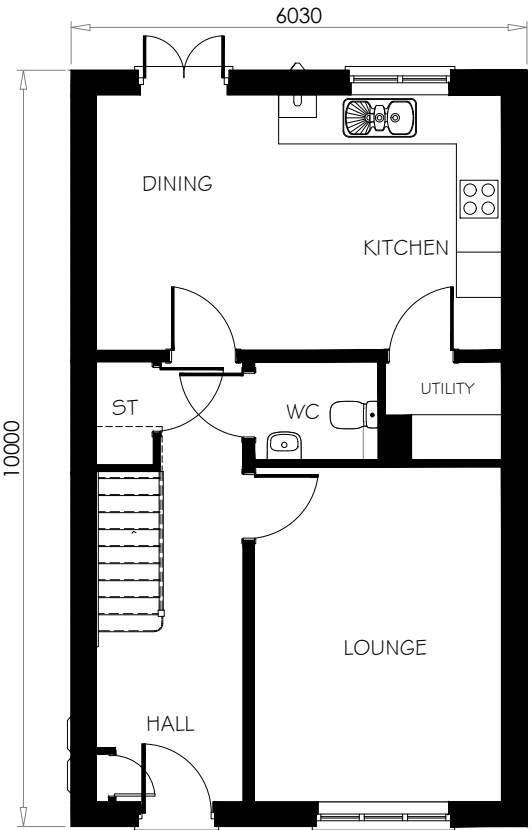

GROUND FLOOR PLAN (AS)

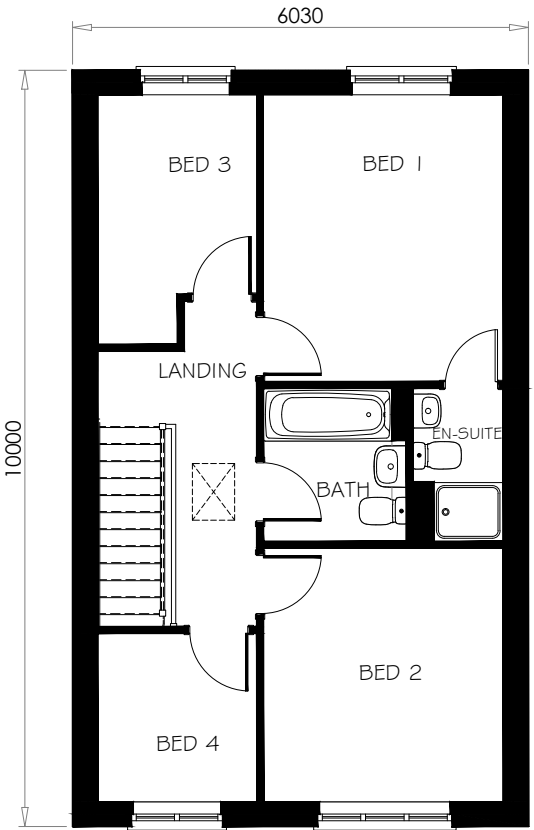

FIRST FLOOR PLAN (AS)

LYDFORD (PA42)
4 BEDROOMED HOUSE - DETACHED




FRONT ELEVATION

SIDE ELEVATION




REAR ELEVATION

SIDE ELEVATION

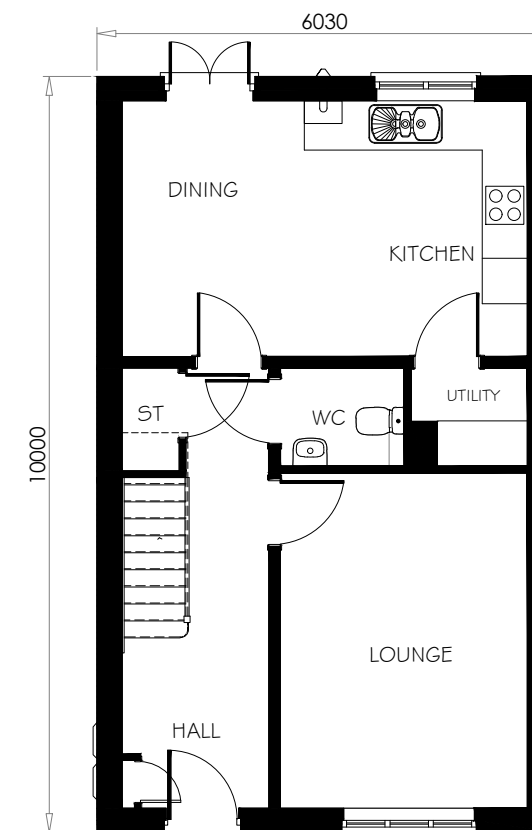

GROUND FLOOR PLAN (AS)

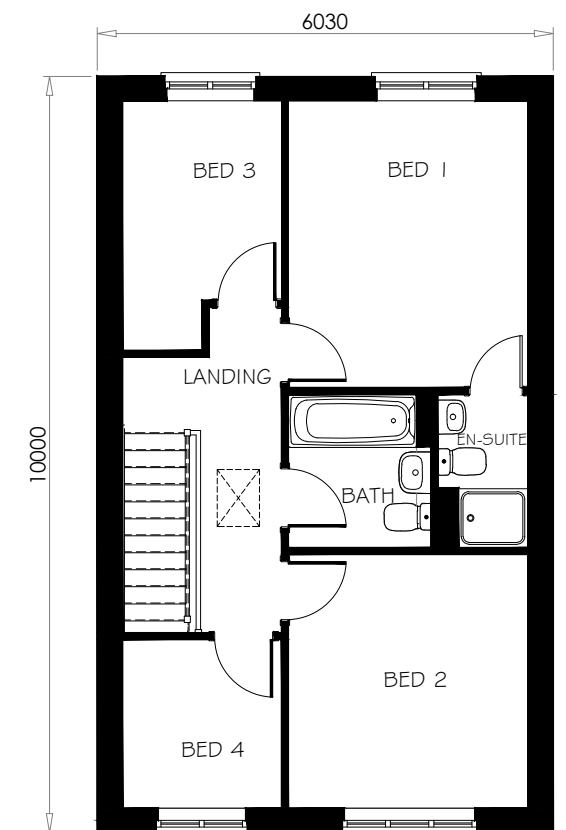

FIRST FLOOR PLAN (AS)

LYDFORD (PA42) Plots 1, 32 & 59 Only
4 BEDROOMED HOUSE - DETACHED

Taylor Wimpey





FRONT ELEVATION

SIDE ELEVATION



REAR ELEVATION

SIDE ELEVATION

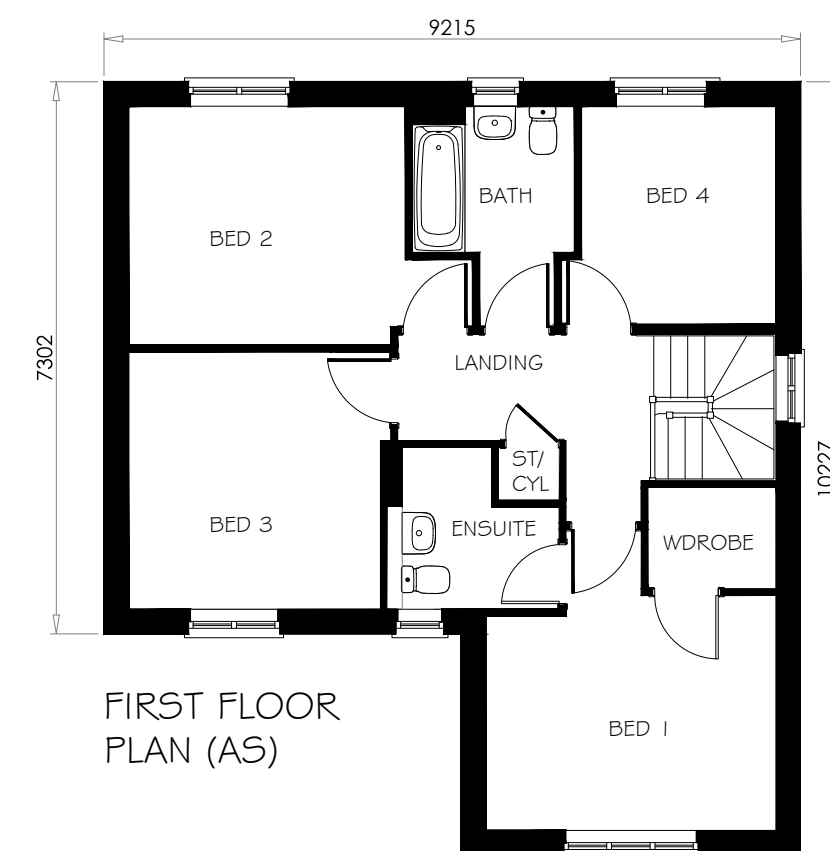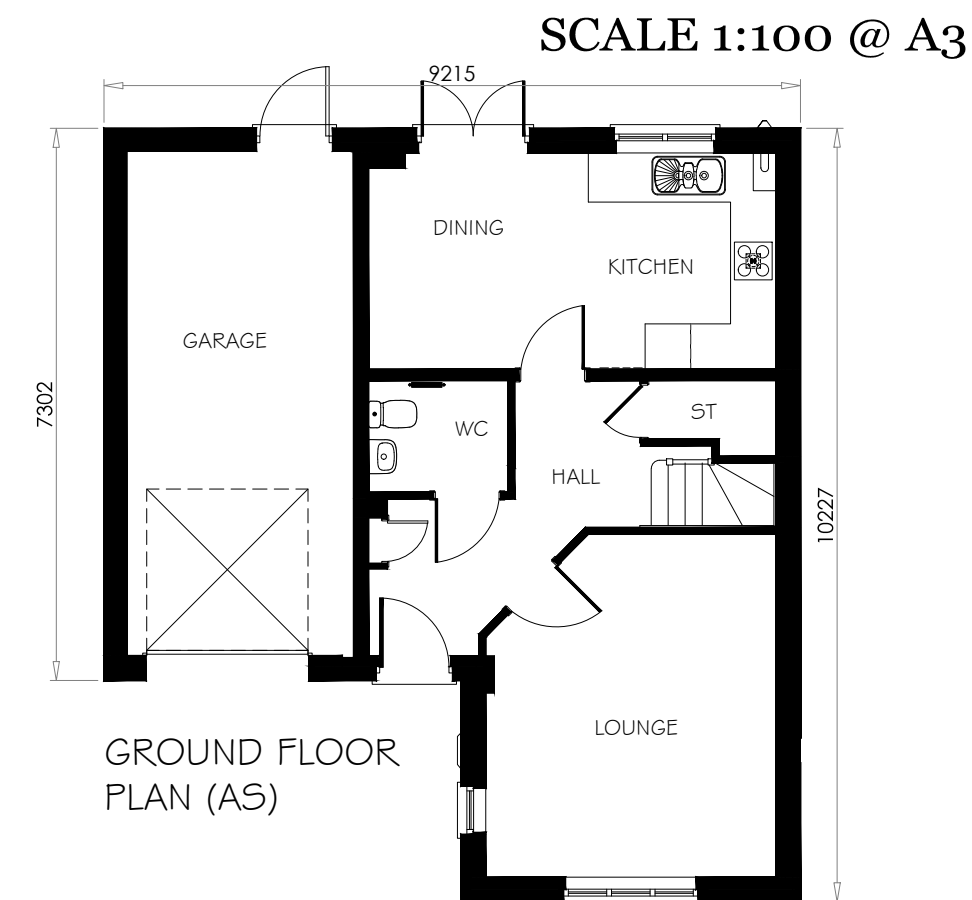

COLTHAM (ND40)
4 BEDROOMED HOUSE - DETACHED

Taylor Wimpey





FRONT ELEVATION

SIDE ELEVATION



REAR ELEVATION

SIDE ELEVATION

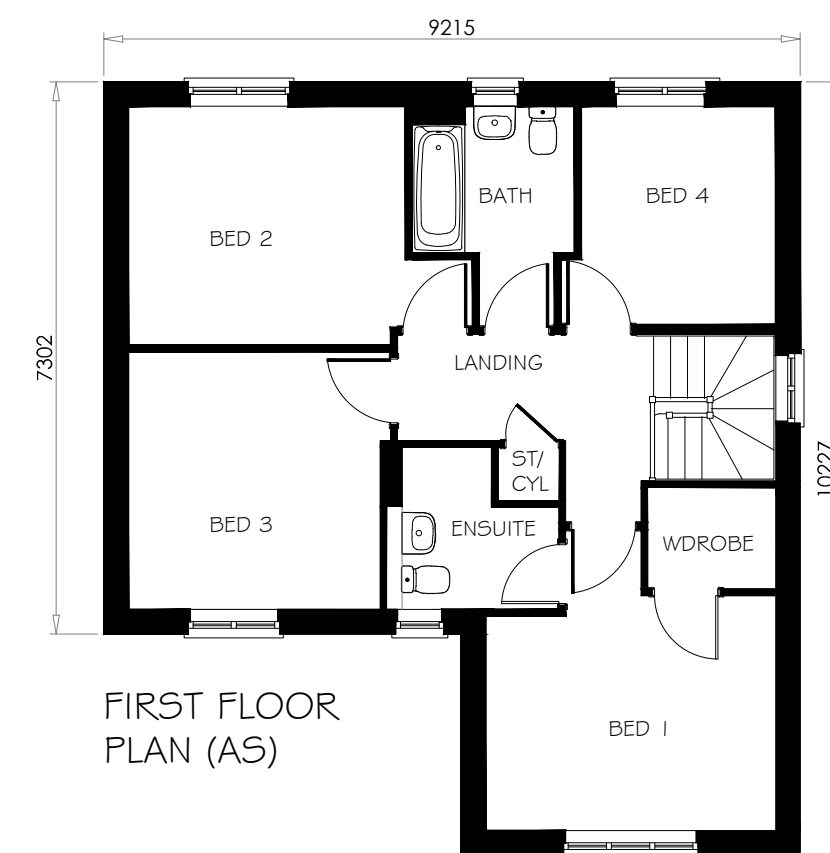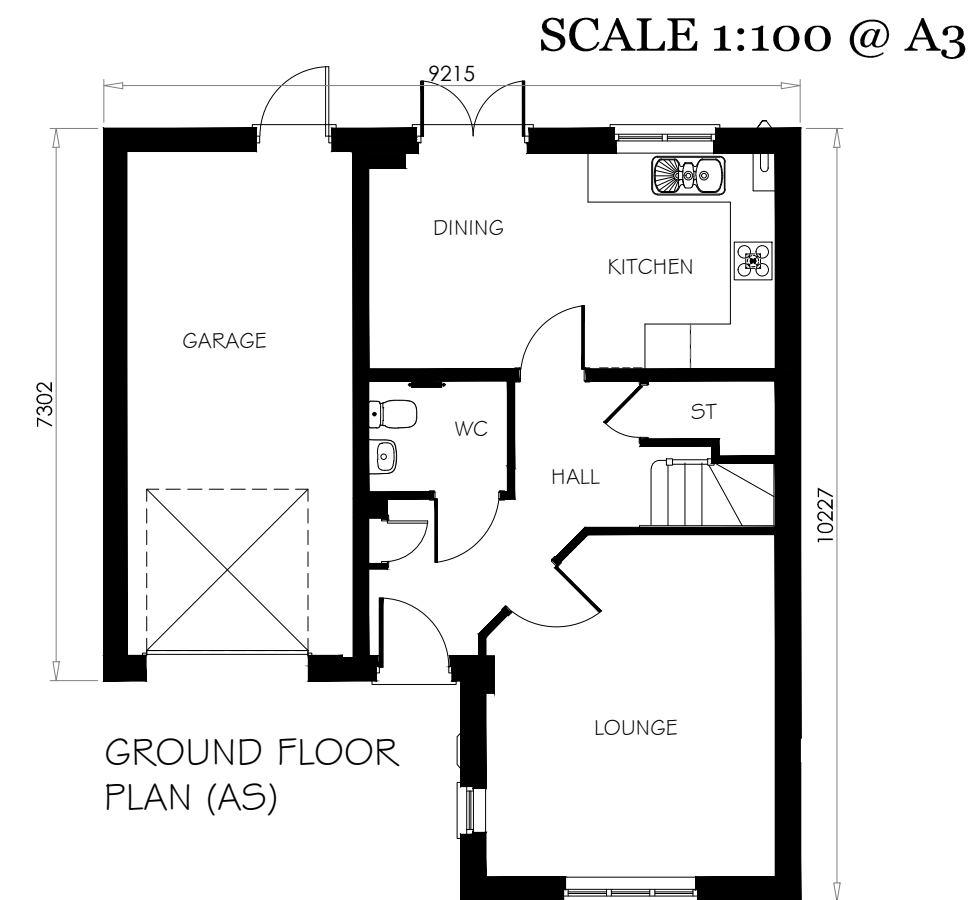

COLTHAM (ND40) Plots 15, 16, 27, 62 & 70 Only
4 BEDROOMED HOUSE - DETACHED

Taylor Wimpey