
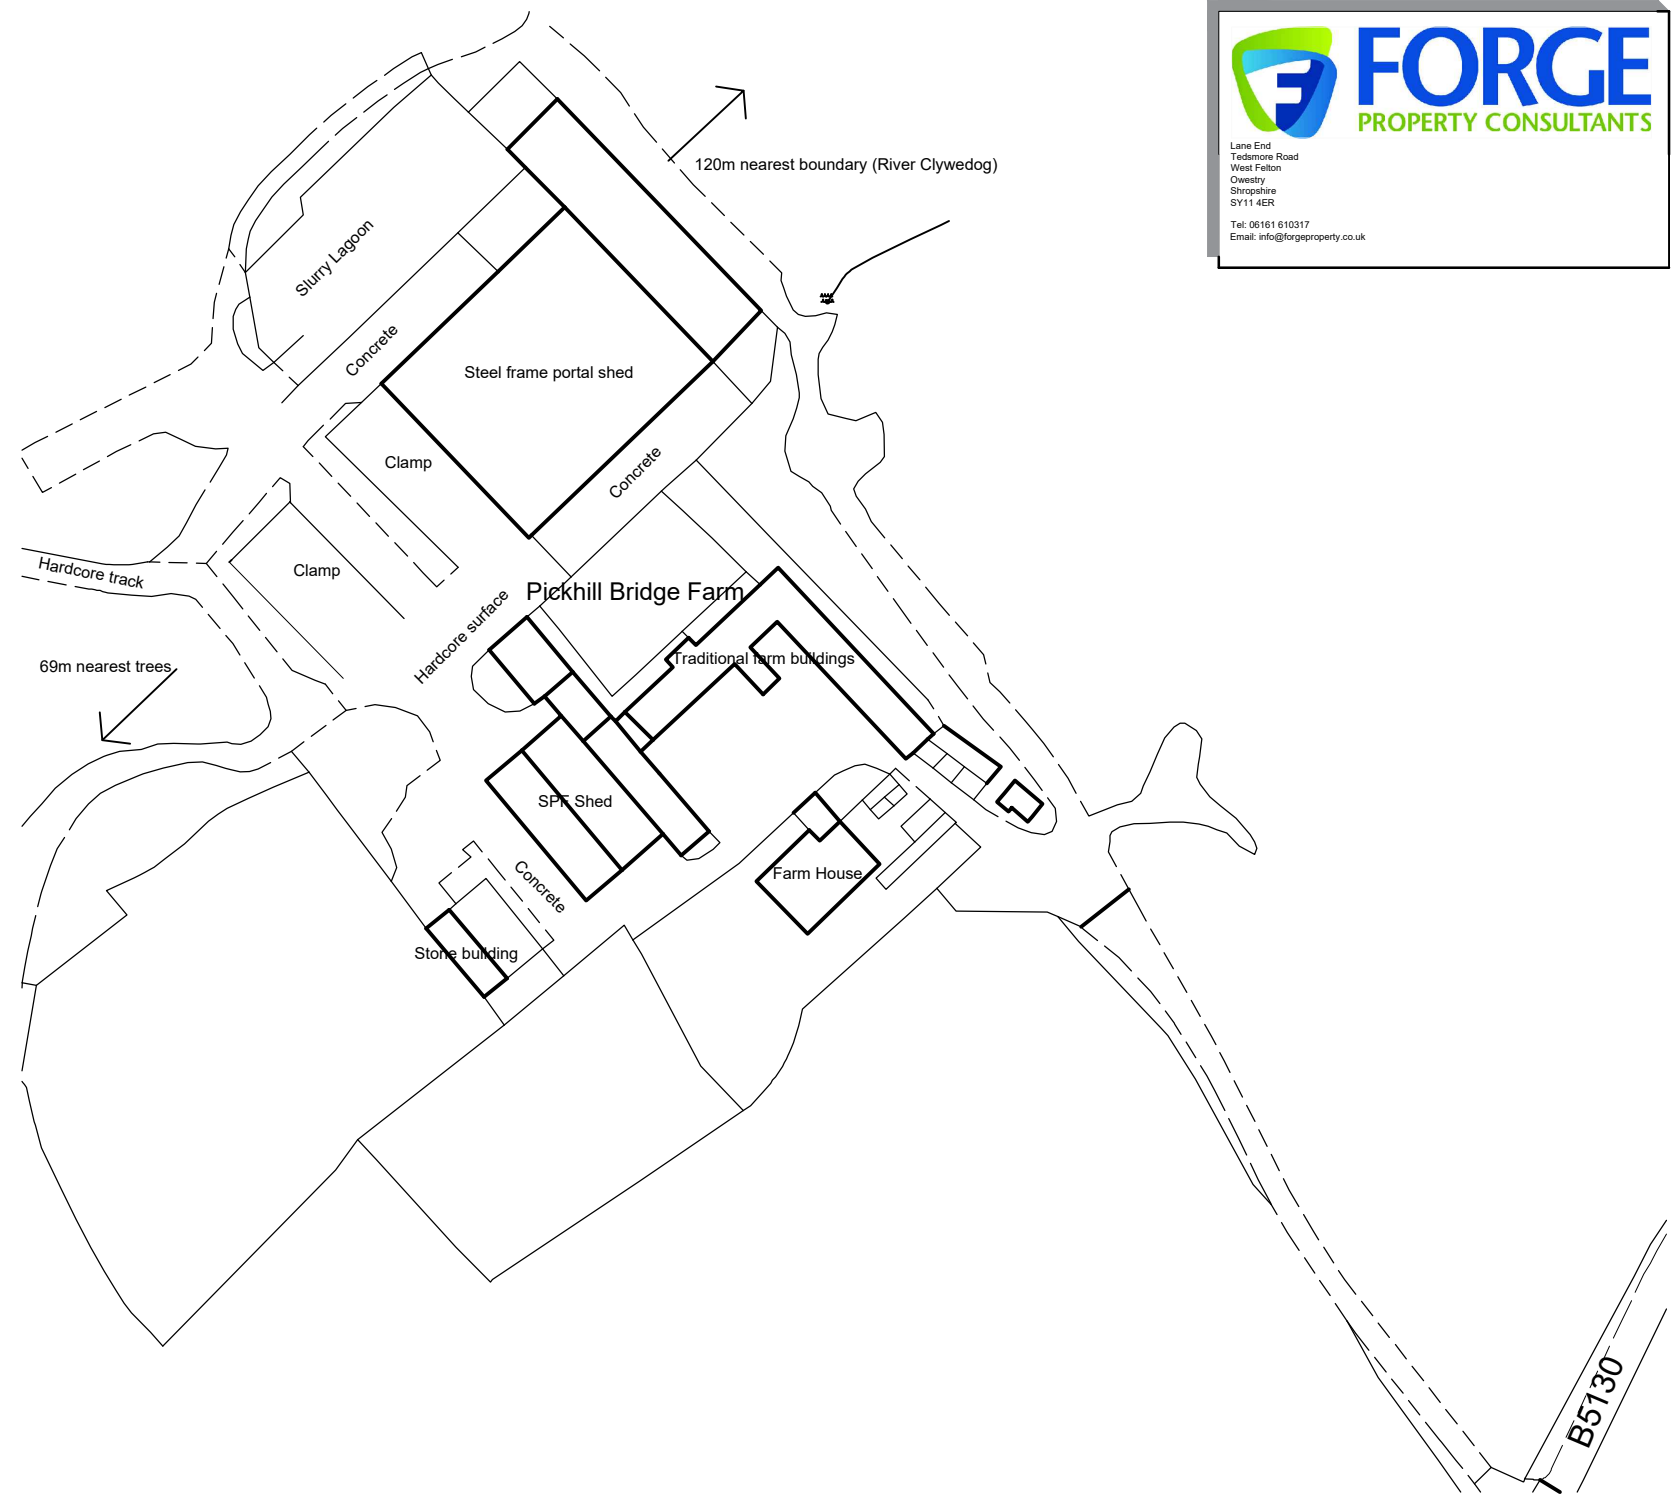


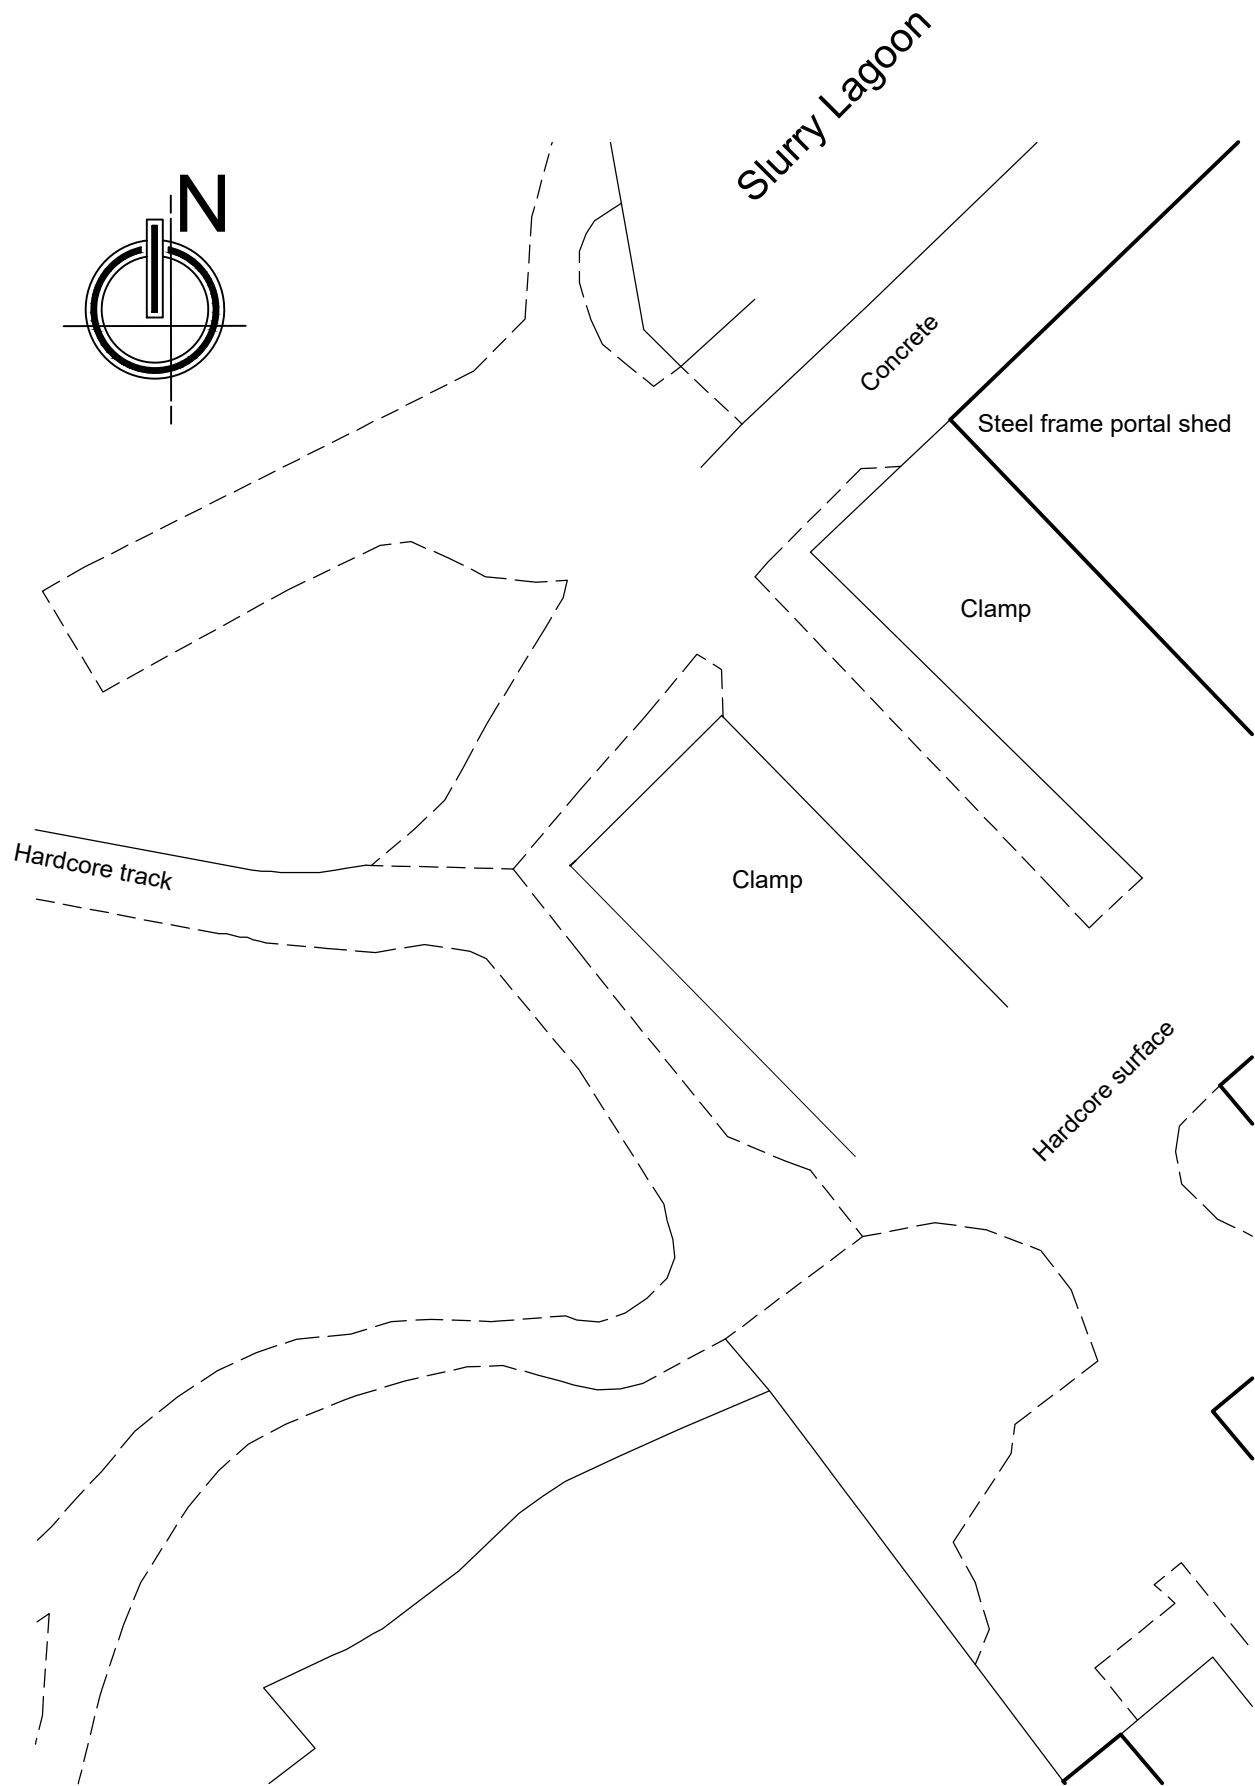

Project; Pickhill Farm Existing Agricultural Building	
Title; Location and Block plans	Scale (A3); 1:500 / 1:1250
Dwg No; PHF-001	Date; 23/03/21
Revision;	