


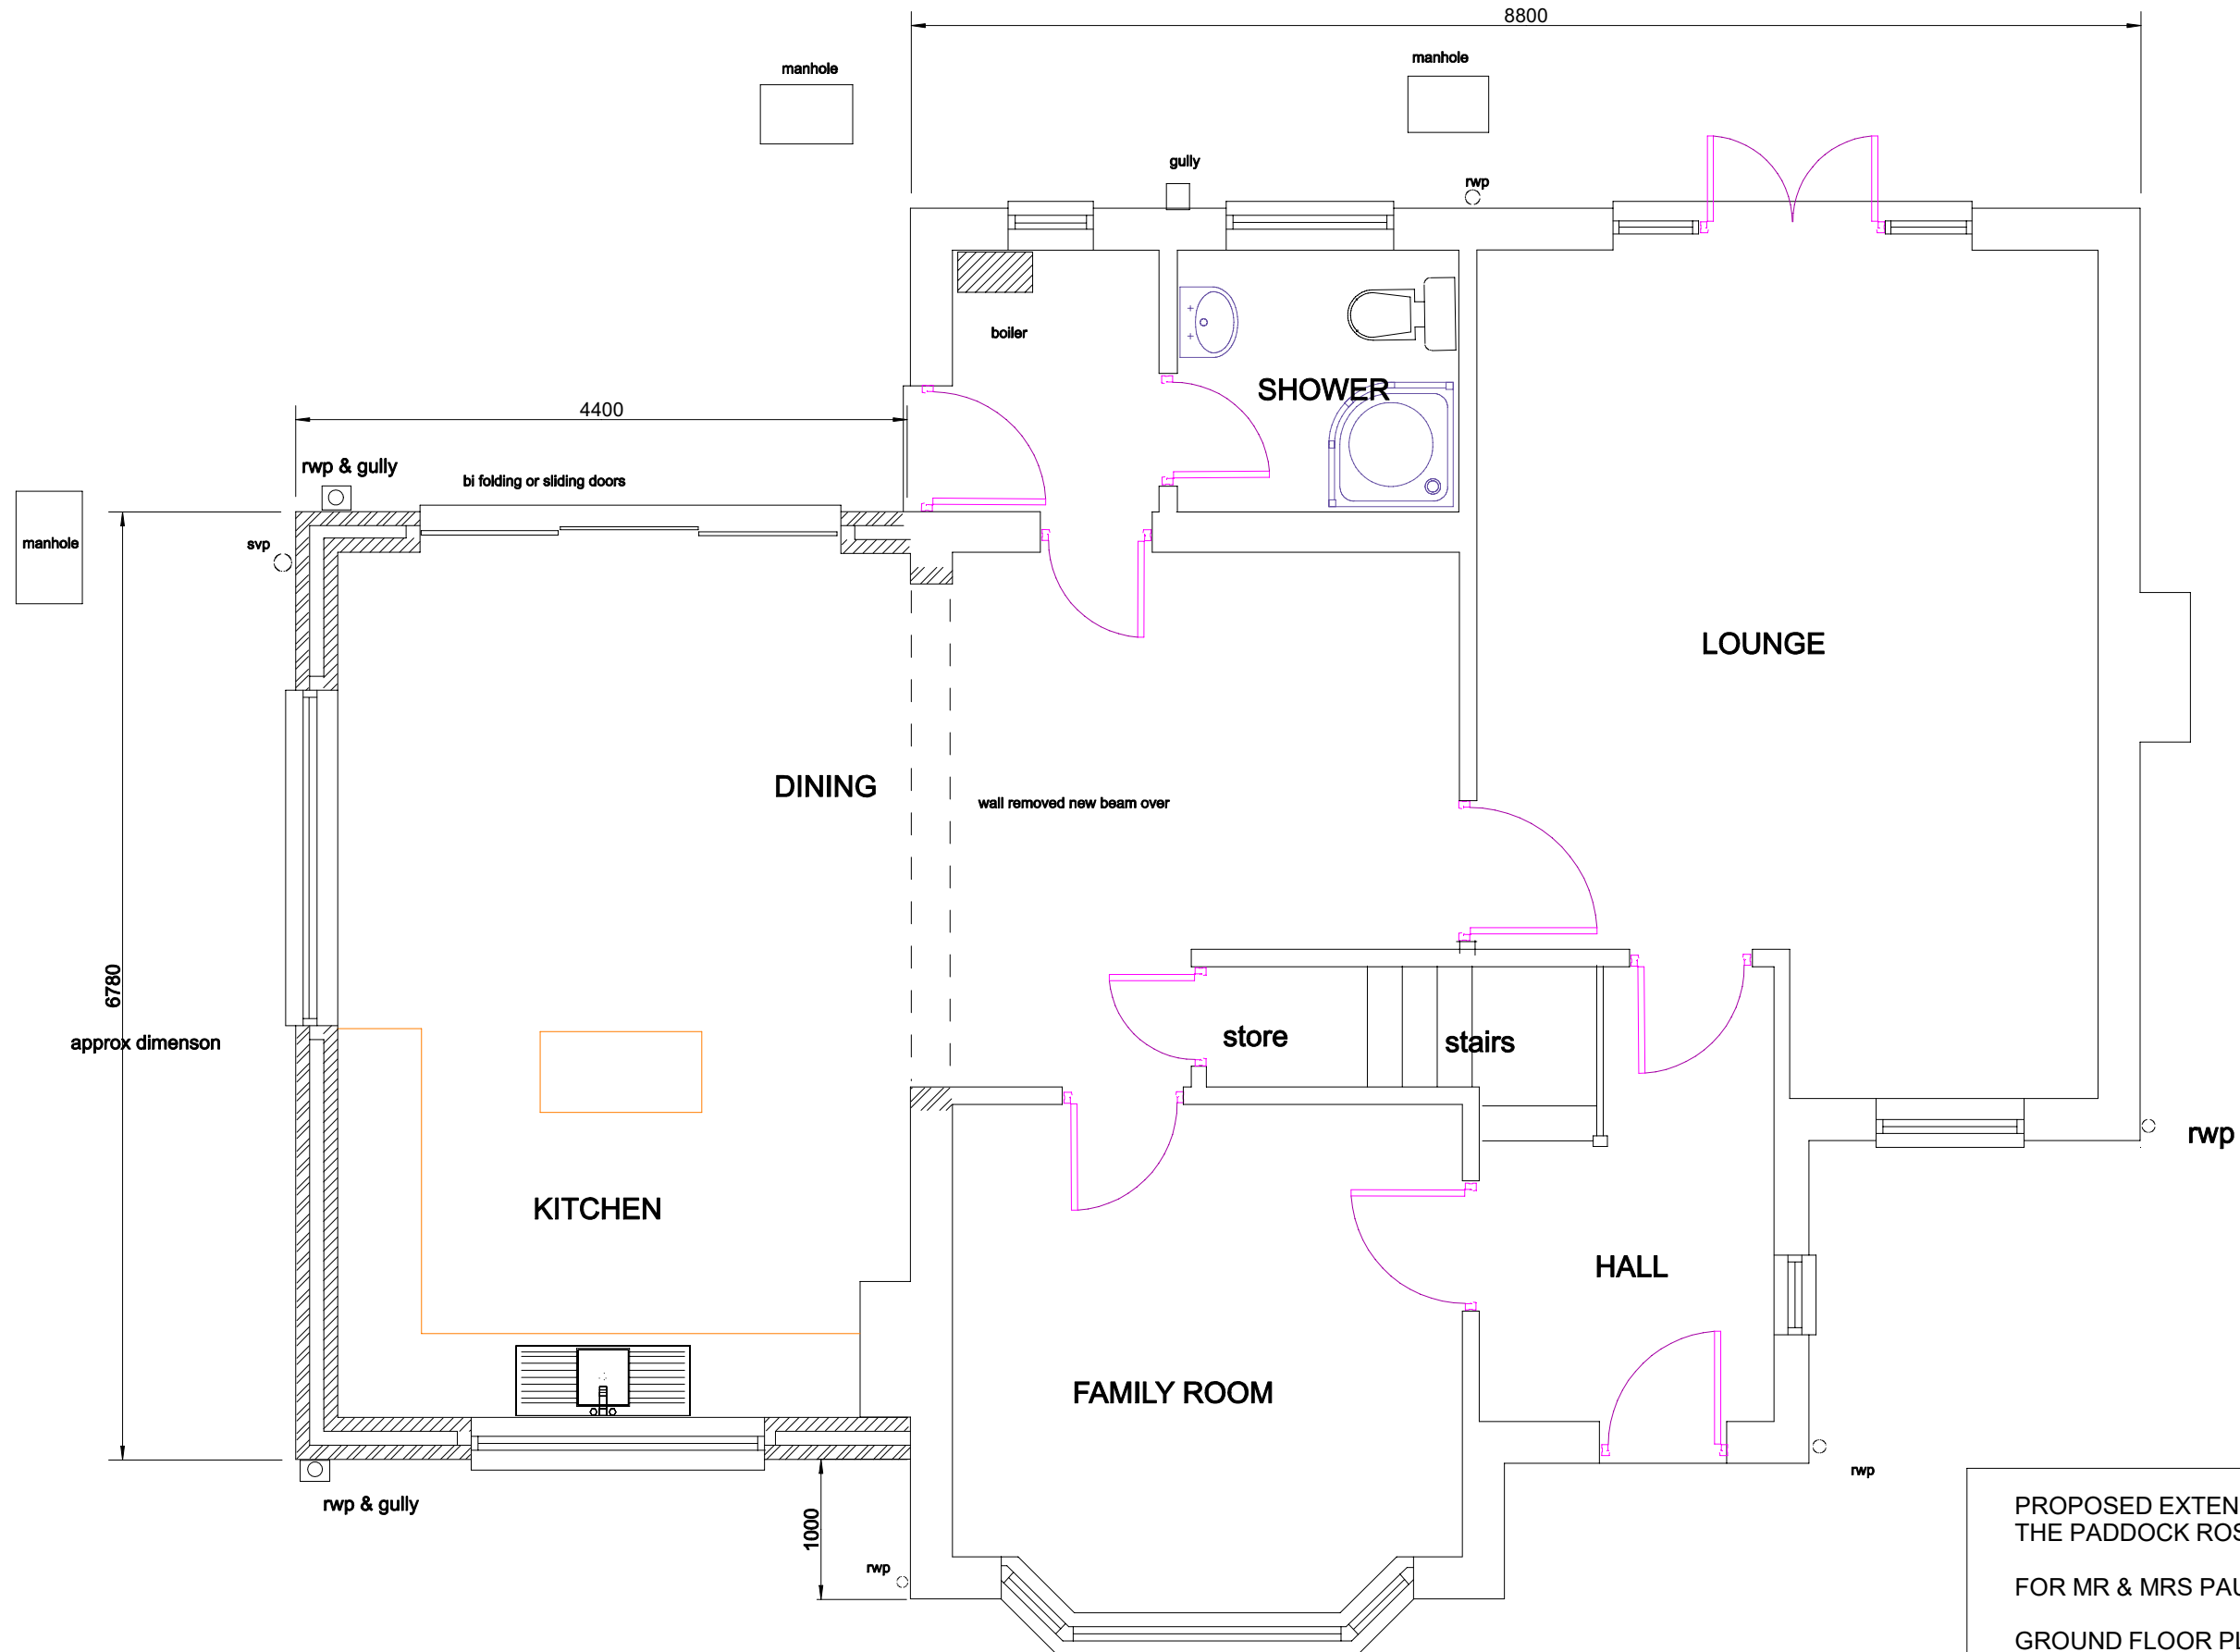

PROPOSED EXTENSIONS AT
THE PADDOCK ROSEMARY LANE BURTON LL12 0LA

FOR MR & MRS PAUL JONES

GROUND FLOOR PLAN PROPOSED

Scale 1.50 Date Feb 21 Dwg PJ05a

Rev :A Planning submission March 21