


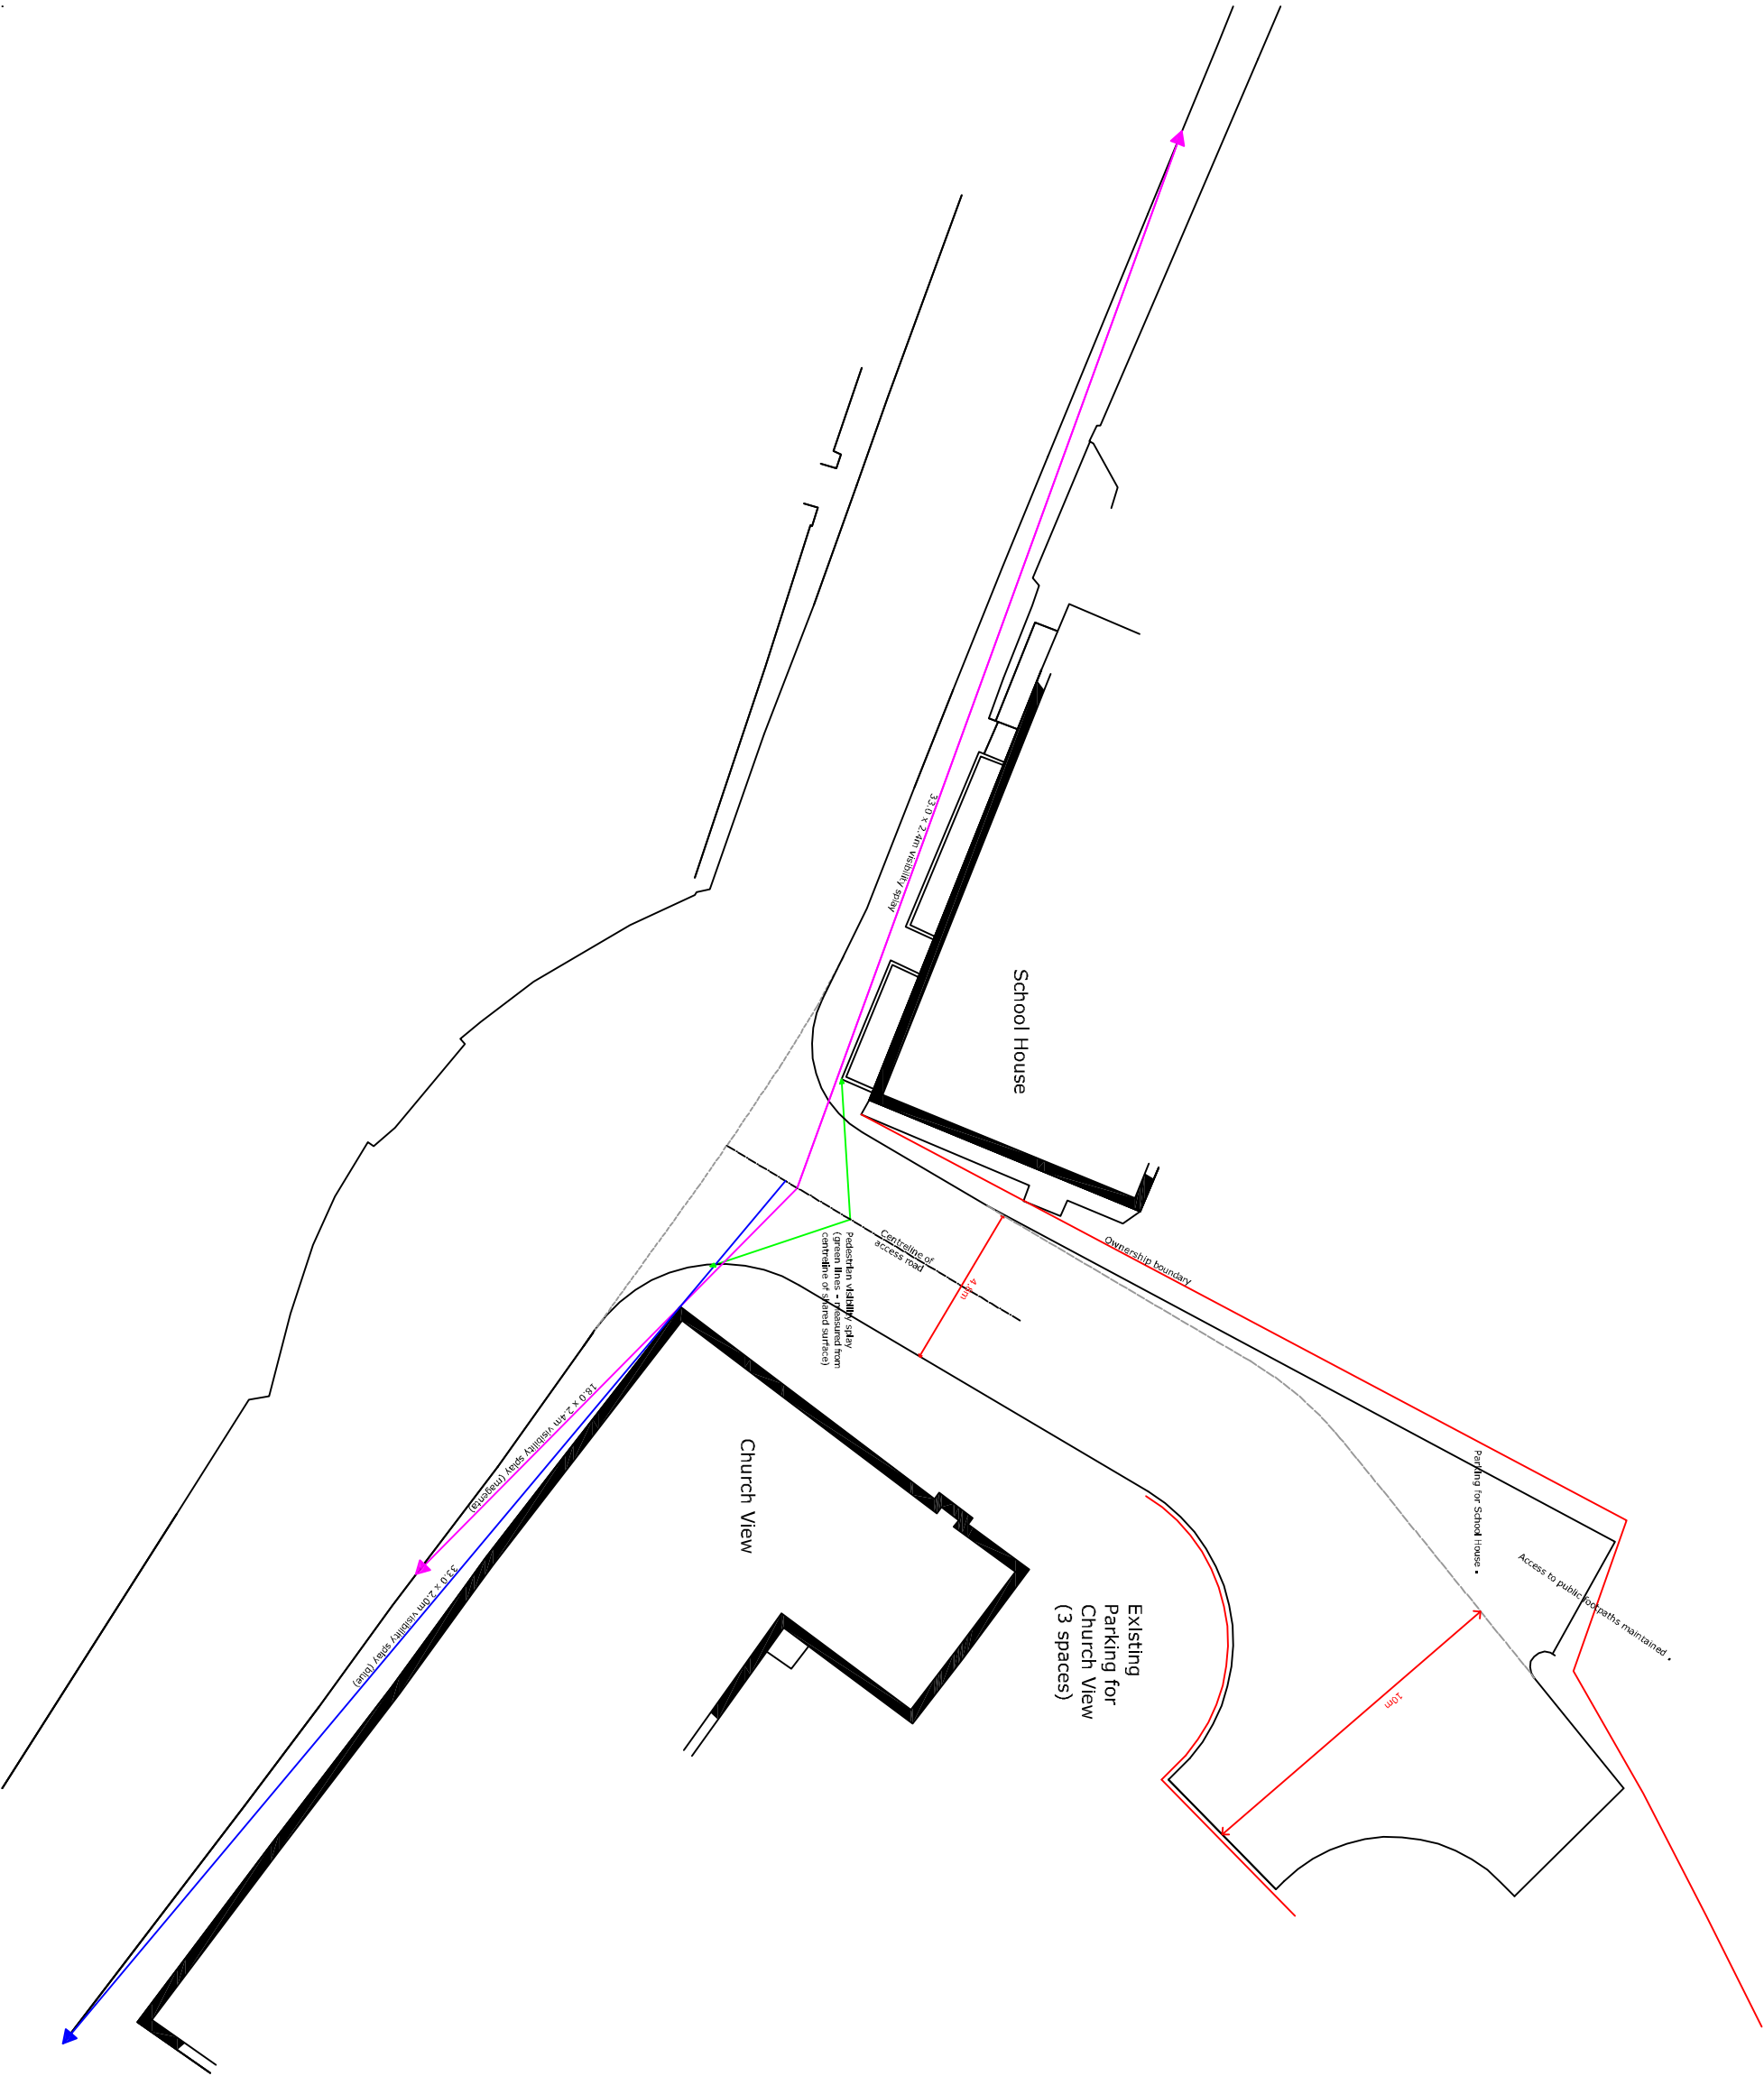

			
Mr & Mrs McLoughlin			
PROJECT			
Land to the Rear of 1 Church View, Worthenbury			
DRAWING			
Site Access showing Visibility Splays			
DATE		NUMBER	
01/03/2021		W01.1	
SCALE		REV	
1:200 at A3		C	