





Existing Front Elevation  
1:50

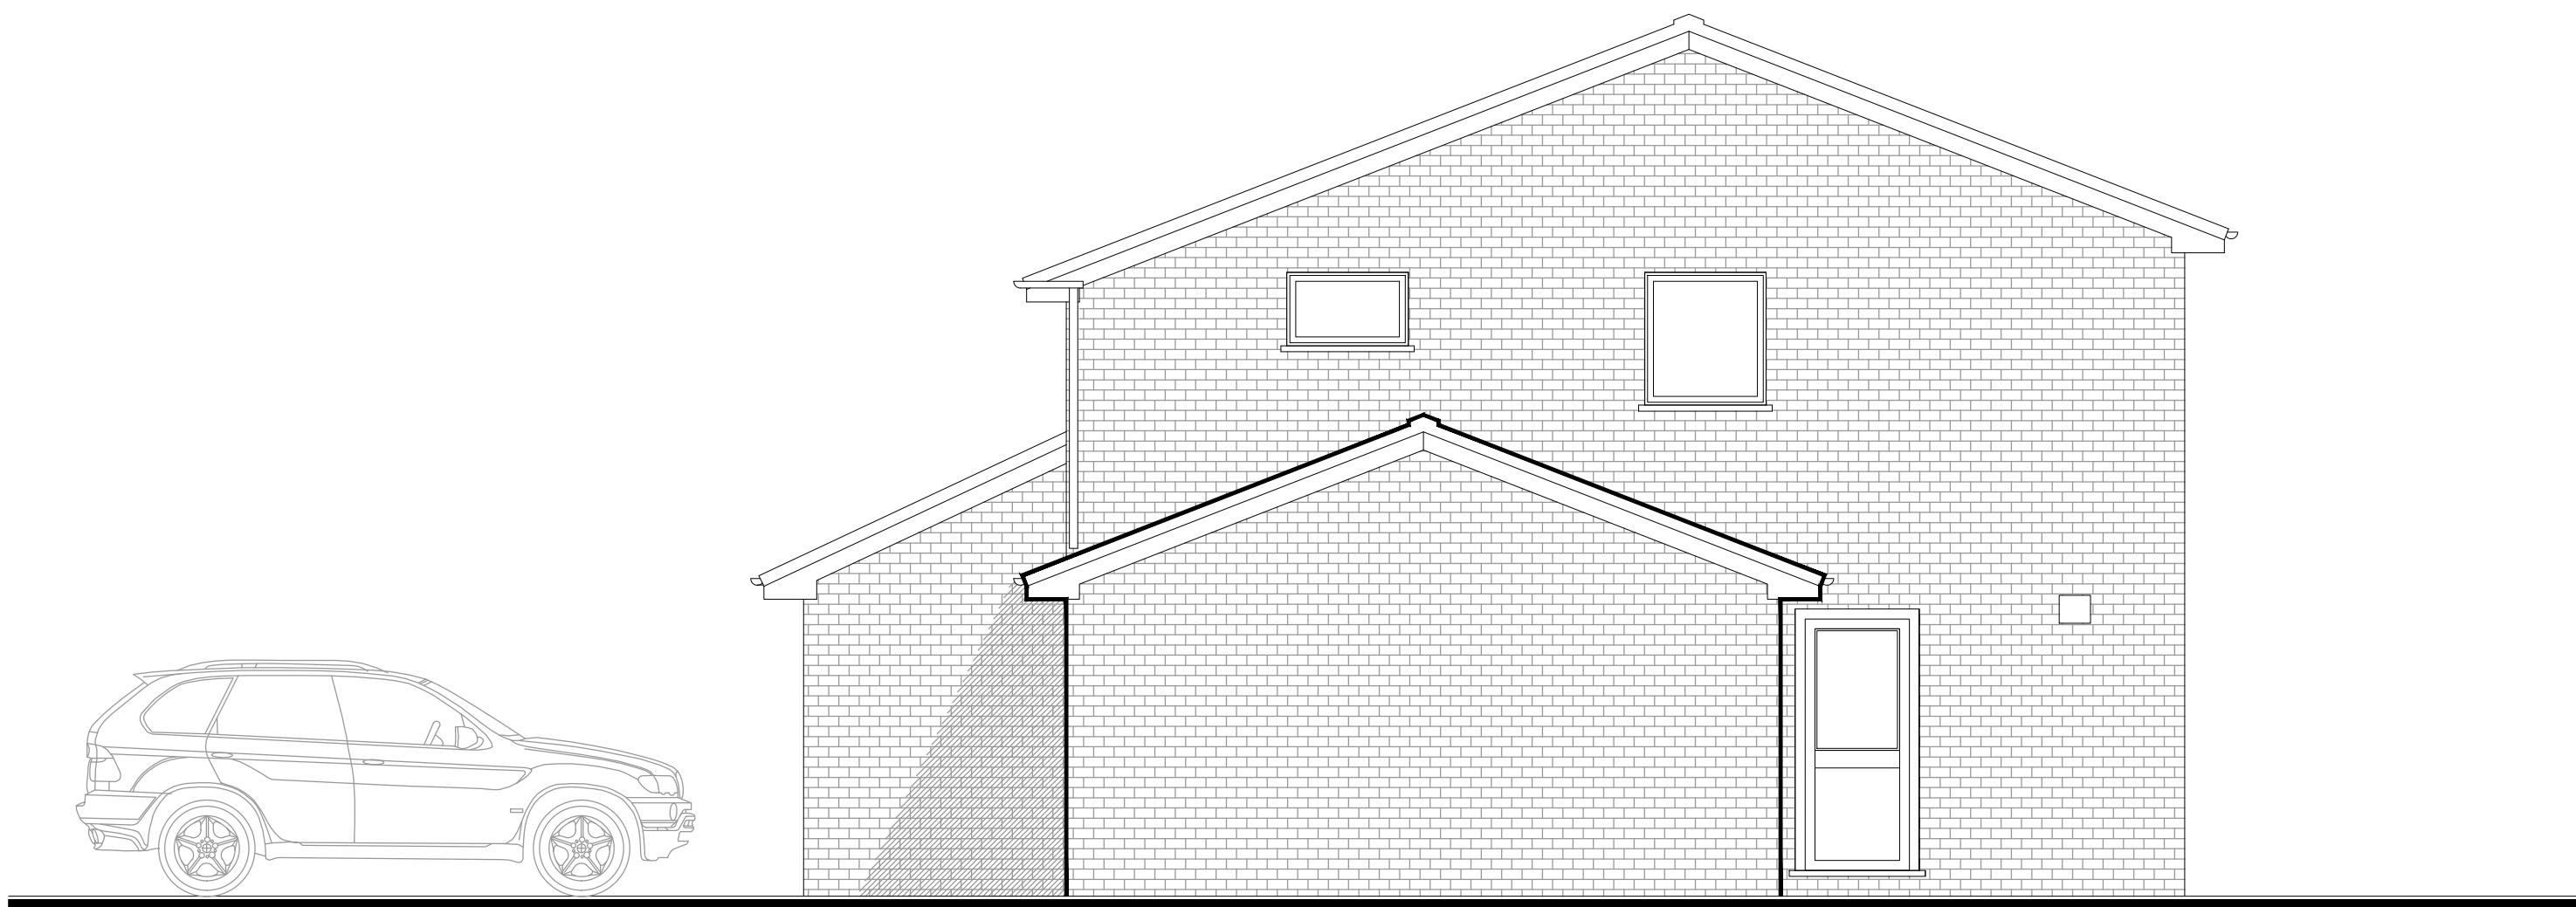

Existing Side Elevation  
1:50

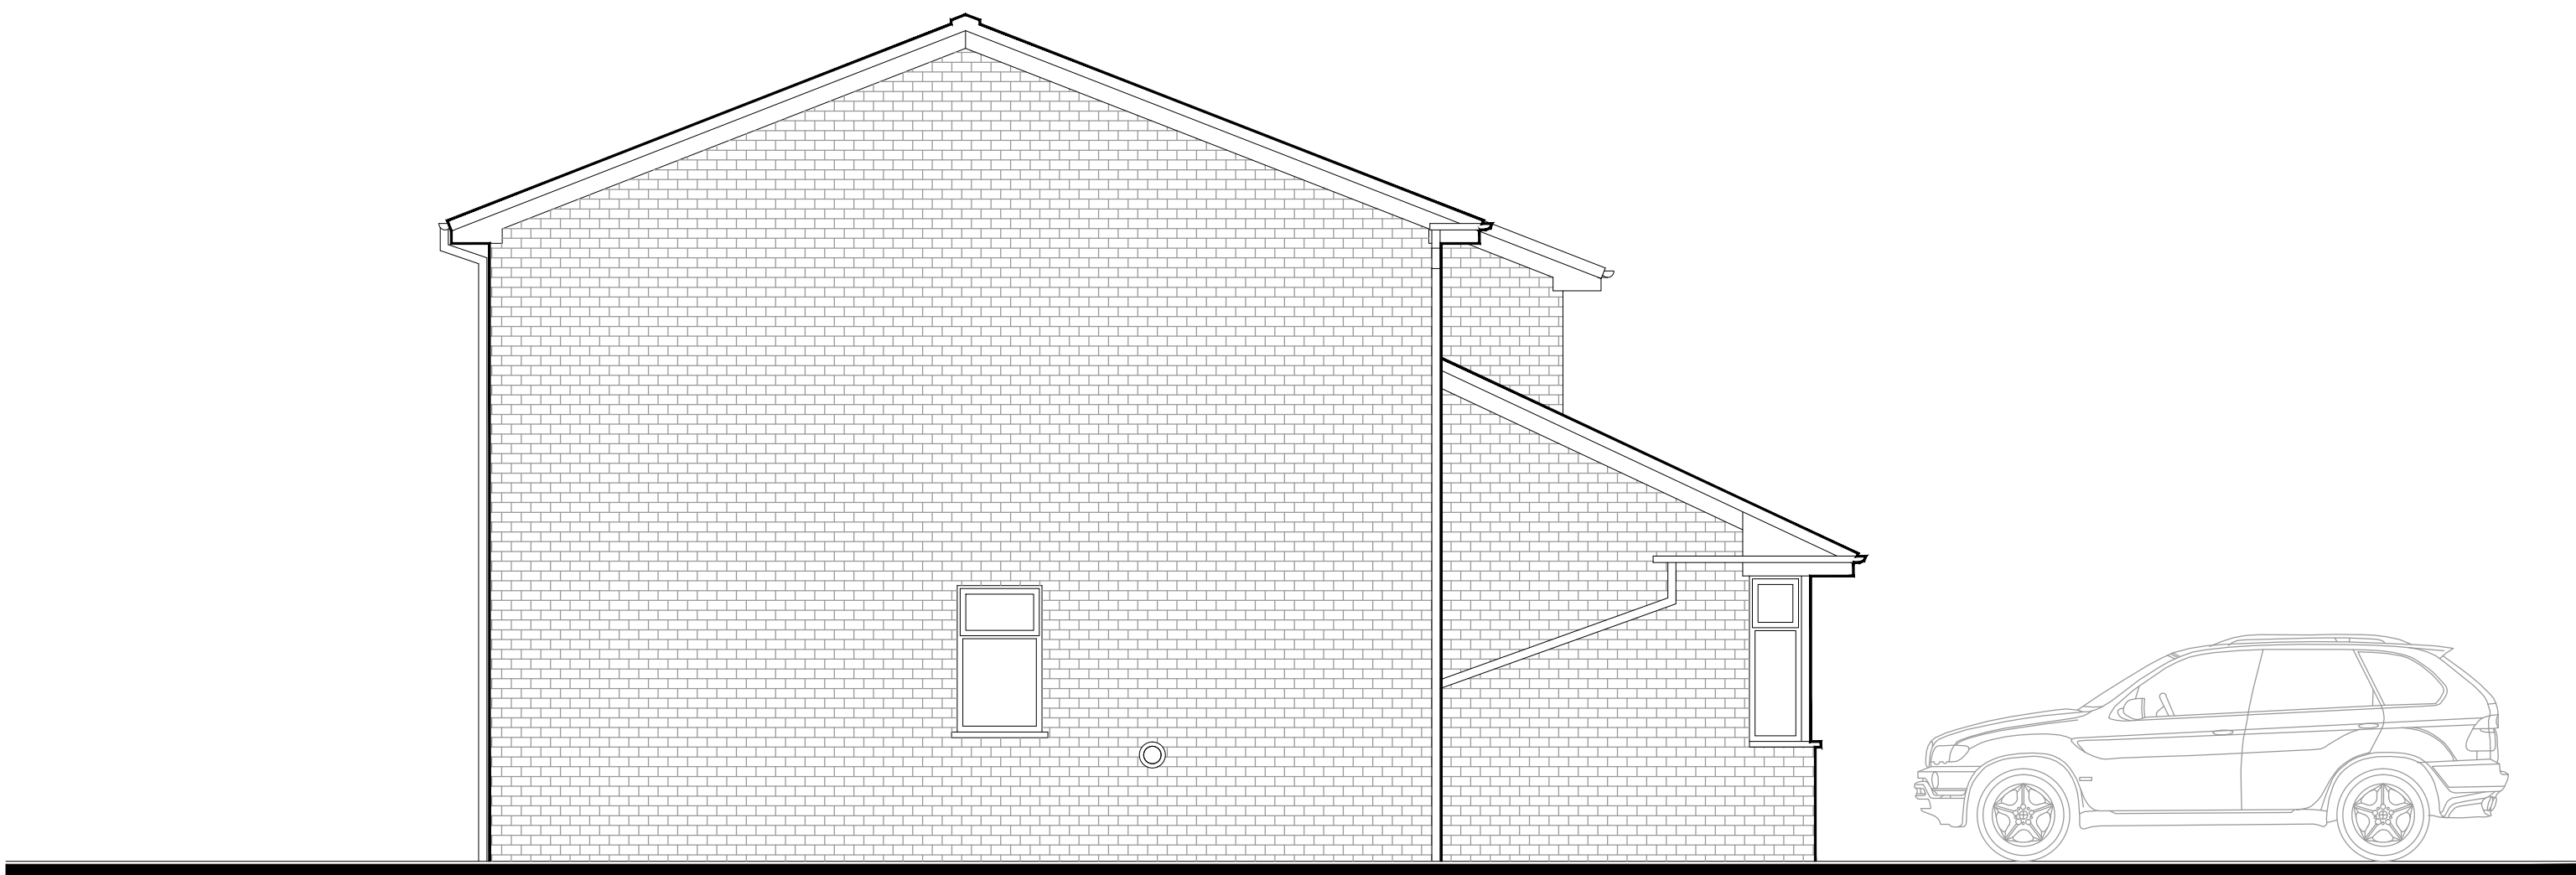

Existing Side Elevation  
1:50



Existing Rear Elevation  
1:50