



EXISTING RAILWAY BRIDGE
EXISTING STREET LIGHTING
EXISTING FOOTPATH
COOLING TOWER TREATMENT BLDG
COOLING WATER BREAK TANK
COOLING TOWER
TUBERINE HALL
EXISTING SUBSTATION BUILDING
EXISTING SUBSTATION COMPUIND
ASH SILOS
MAIN BUILDING
ADMIN BLOCK

ELEVATION VIEW 'B' FROM EAST AND THE EXISTING INDUSTRIAL ESTATE
PROPOSED PLANT
SCALE 1:500

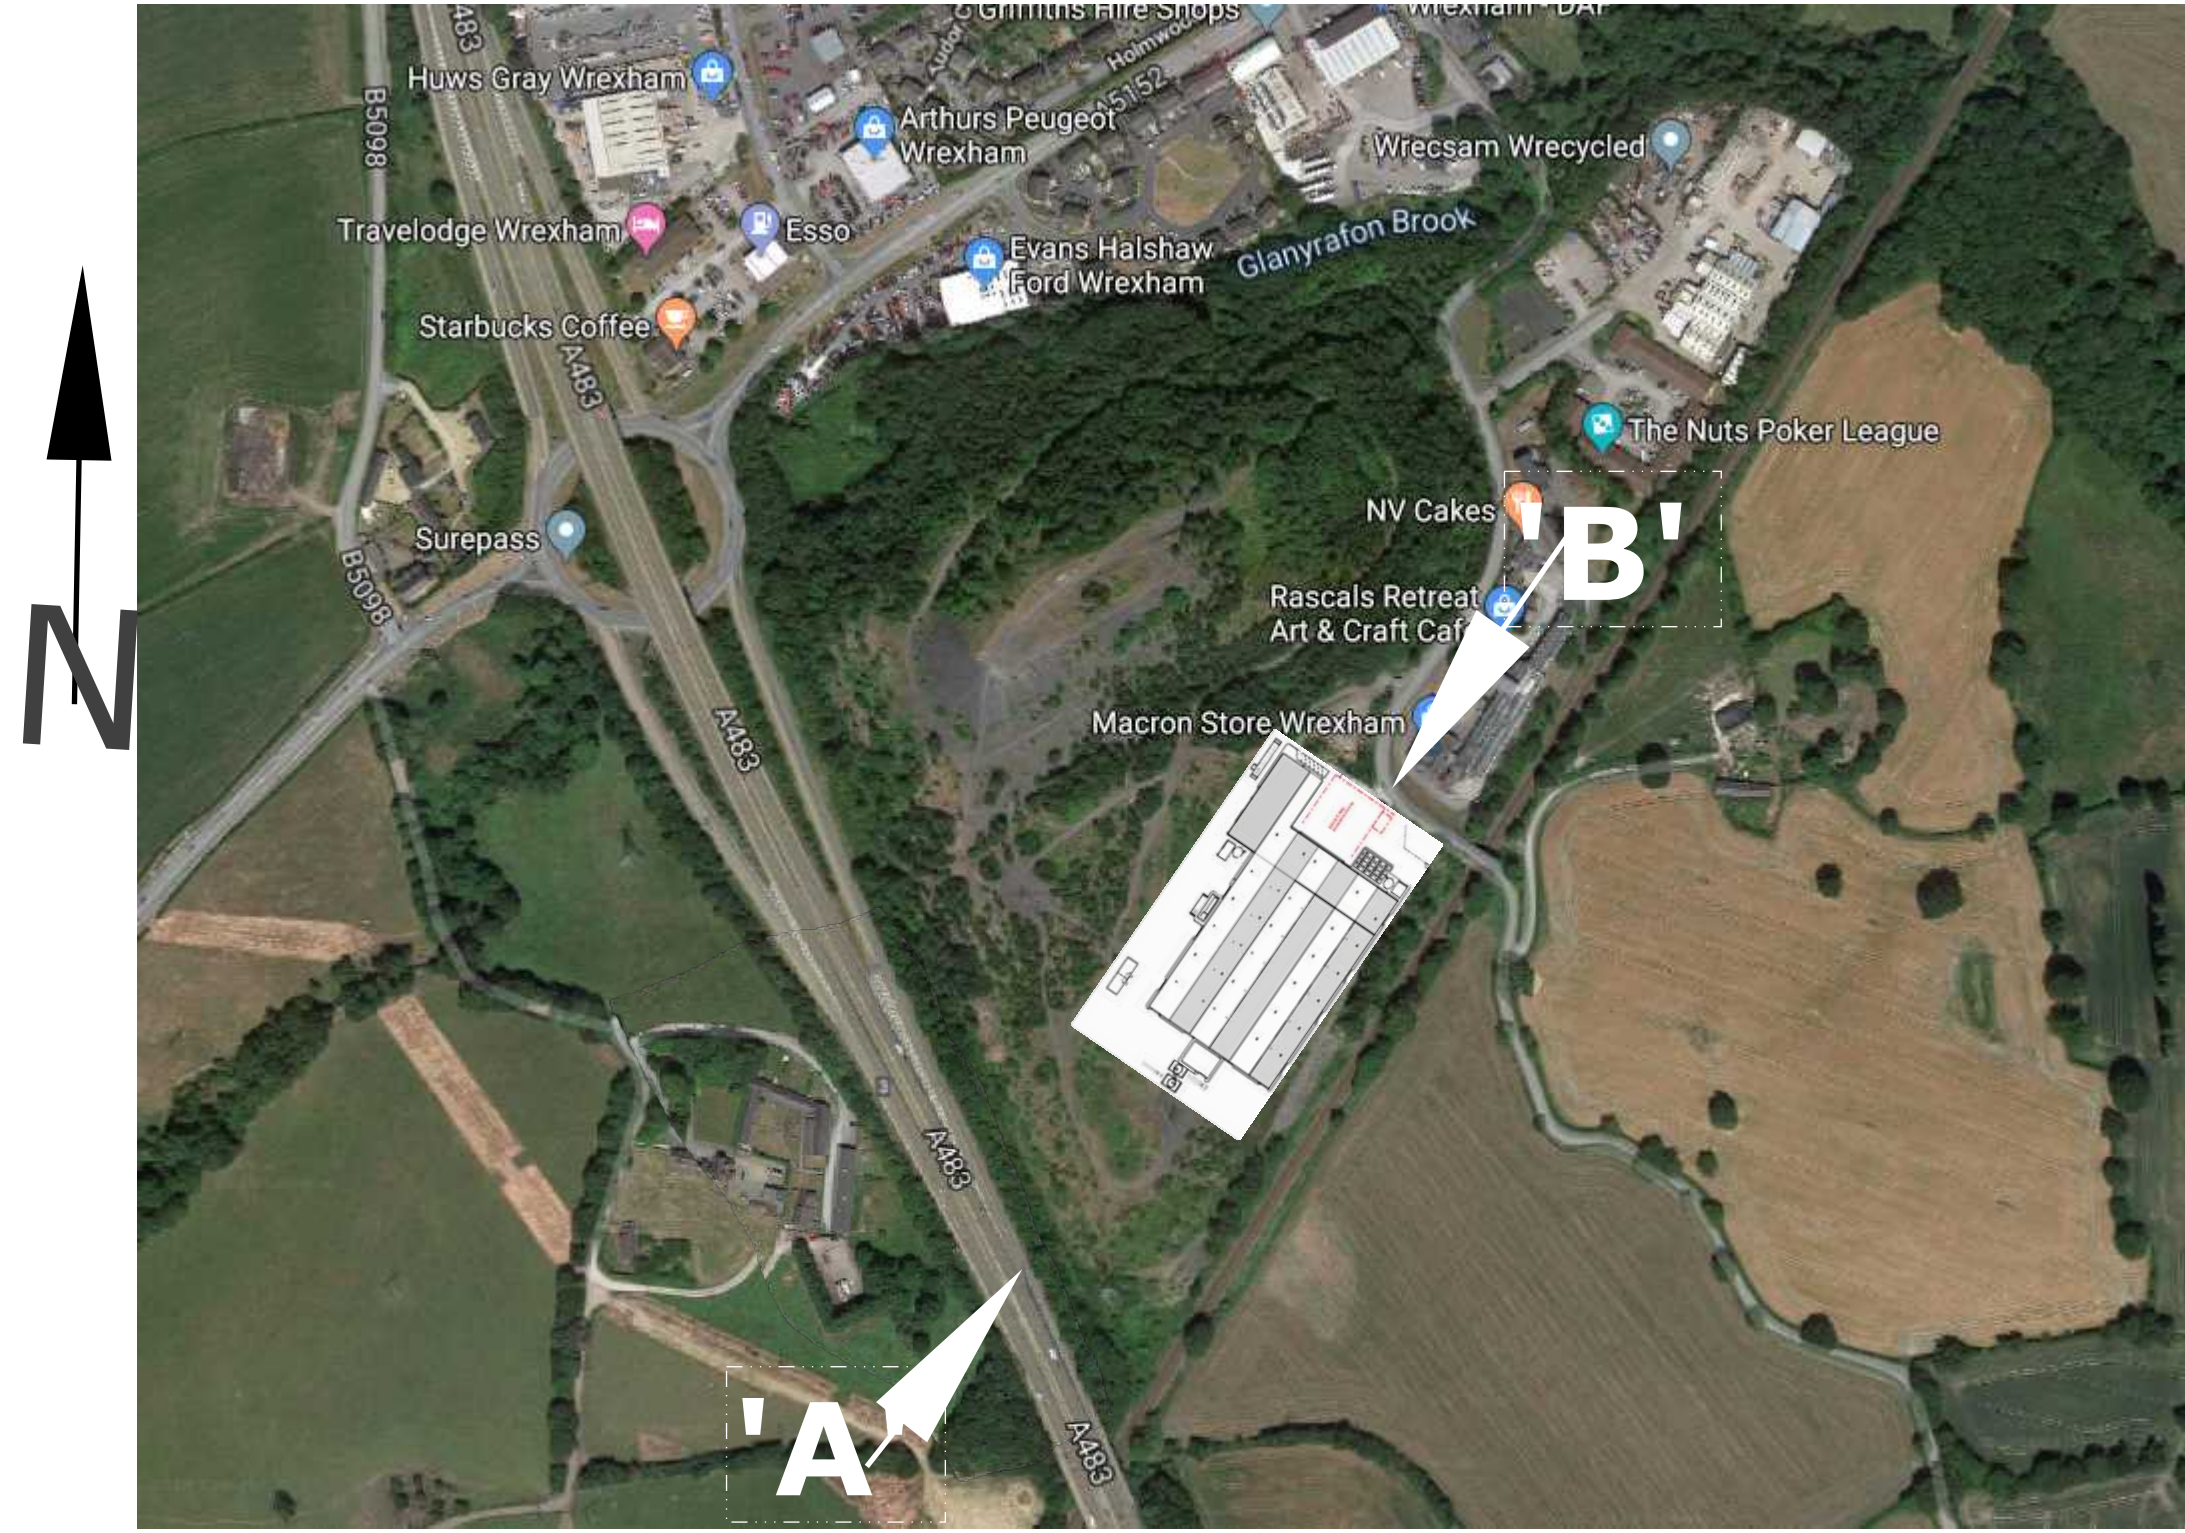

LOCATION PLAN VIEW - PROPOSED PLANT
Not to Scale

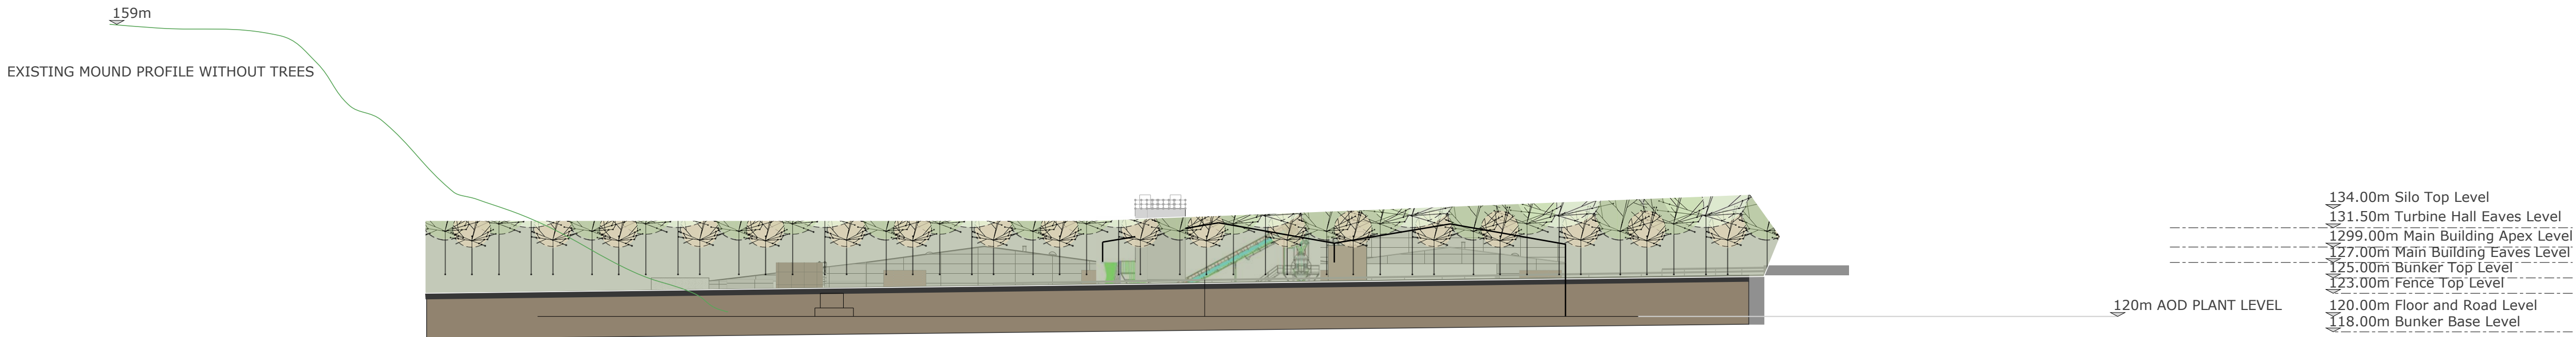

COAL WASTE STORE
WATER BREAK TANK
WATER BREAK TANK
AUXILLARY FUEL TANK AND BUND
MAIN BUILDING
ASH SILOS
BLOCK WAKING PLANT
BLOCK CURRING BUILDING
MAIN BUILDING
TURBINE HALL AT THE BACK

ELEVATION VIEW 'A' FROM A483 SECTIONED ROAD
PROPOSED PLANT
SCALE 1:500

BERSHAM TOU PLANT		
PROFILE VIEW FROM EAST AND WEST OF PROPOSED PLANT PAGE 2 OF 2		
DWG. No. ENERJ8_D_M_BERPNT_0002_7	V7	
	SCALE 1:500	A0