


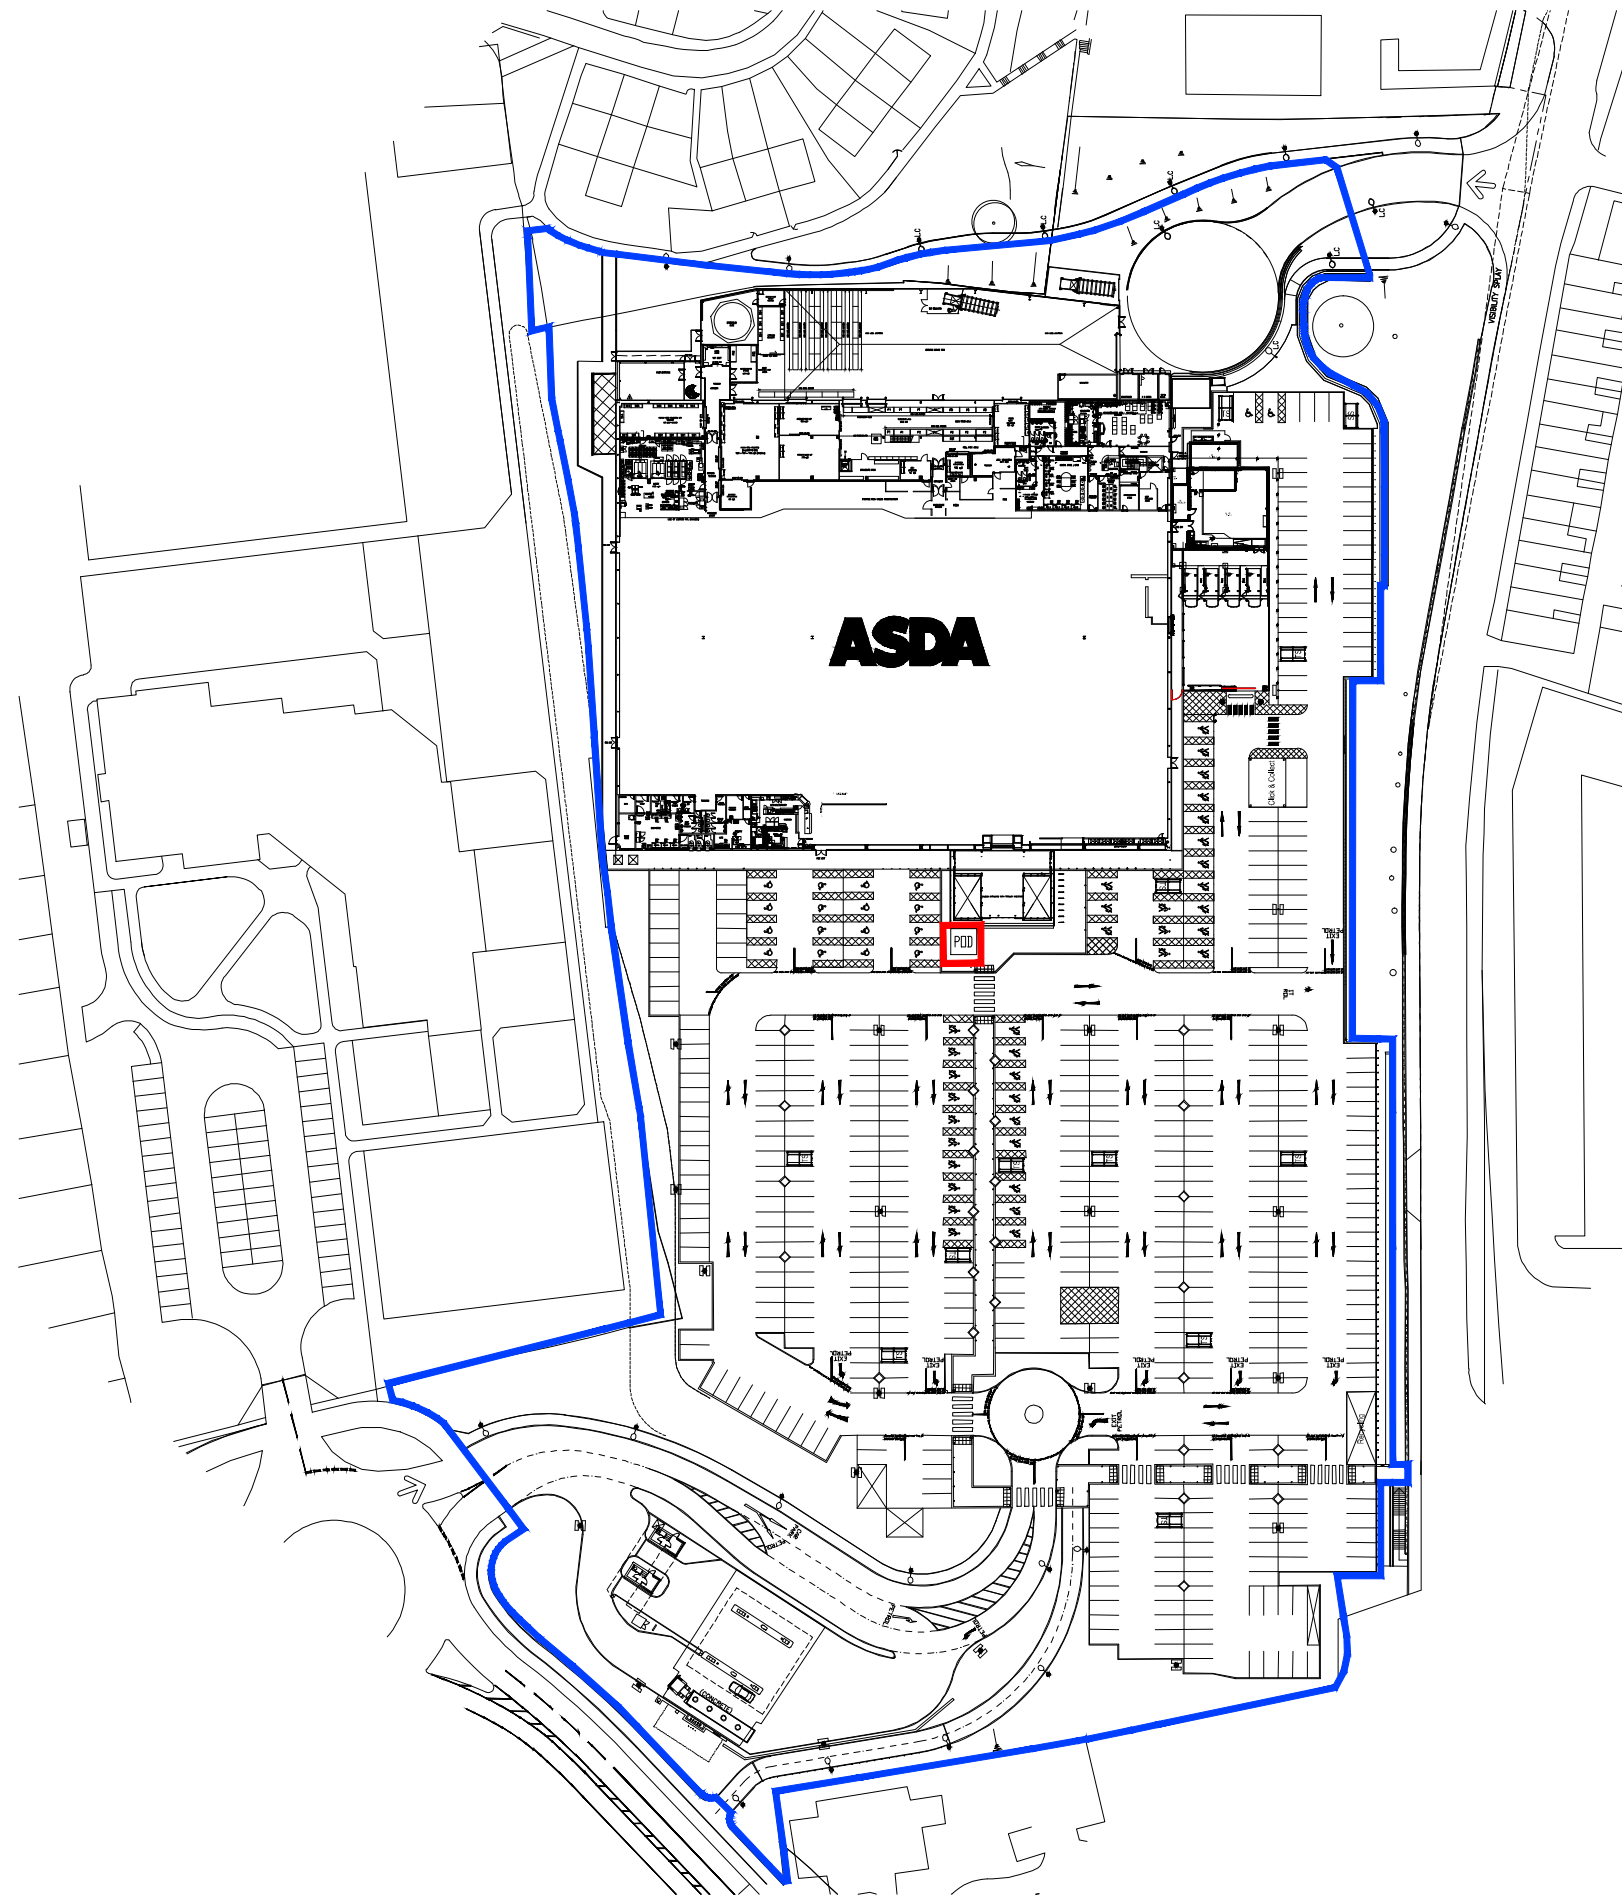


© Whittam Cox Architects - Disclaimer:

This drawing is copyright of WCEC Group Ltd trading as Whittam Cox Architects, and shall not be reproduced nor used for any other purpose without the written permission of the Architects. This drawing must be read in conjunction with all other related drawings and documentation. It is the contractors responsibility to ensure full compliance with the Building Regulations. Do not scale from this drawing, use figured dimensions only. It is the contractors responsibility to check and verify all dimensions on site. Any discrepancies to be reported immediately.
IF IN DOUBT ASK.
Materials not in conformity with relevant British or European Standards/Codes of practice or materials known to be deleterious to health & safety must not be used or specified on this project.

LEGEND:

RED LINE INDICATES APPLICATION
BOUNDARY - 39m² AREA

BLUE LINE INDICATES OWNERSHIP
BOUNDARY

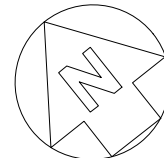

A	27/04/21	Second Issue.Change to Square pod.	TH / JE
-	26/04/21	First Issue.	WK / JE

PLANNING

No.	Date	Description	Drawn/Check By
CLIENT			



PROJECT
PROPOSED POD APPLICATION
ASDA WREXHAM

TITLE
SITE LOCATION PLAN

DRAWING STATUS			
PLANNING			
DRAWN	TH	CHECKED	JE
SCALE	1:1250 @ A3		
DATE	APRIL 2021		

Whittam Cox
ARCHITECTS
Chesterfield / 01246 260261
London / 020 3388 0019
Leeds / 0113 3366018
whittamcox.com

JOB NO.	DRAWING NO.	REV
210095	PL_01	A

