


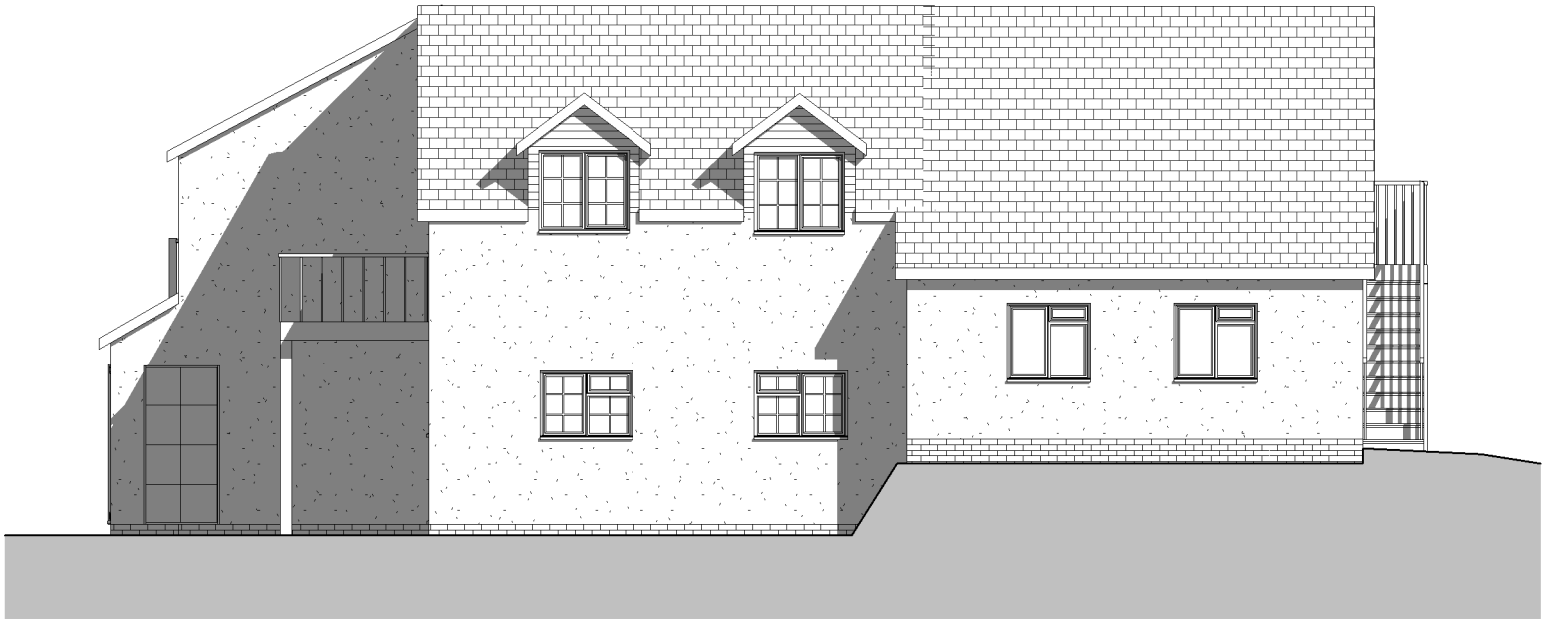

Side Elevation
1 : 100



Side Elevation 2
1 : 100

B	Planning Amendments		19.05
A	Client Amendments 1		12.04
REV	DESCRIPTION	BY	DATE

OFF
THE
WALL

ARCHITECTURAL SERVICES

OFF THE WALL - Architectural Services

1 The Woodlands, Chester Road
Gresford, Wrexham, LL12 8NU

Instagram: [offthewall_architectural](#)
phone: 07772 113 971
email: cathy@offthewallarchitectural.com

CLIENT:	Mr & Mrs Routledge
ADDRESS:	Rowan House, Wesley Road, Bwlchgwyn

STAGE:				Planning Application	
TITLE:					
Proposed Elevations 2					
SCALE AT A3:		DATE:	DRAWN:	CHECKED:	
1 : 100		06/04/21	LJ	CO	
PROJECT NO:		DRAWING NO:		REVISION:	
OTW1184		PL04		B	