



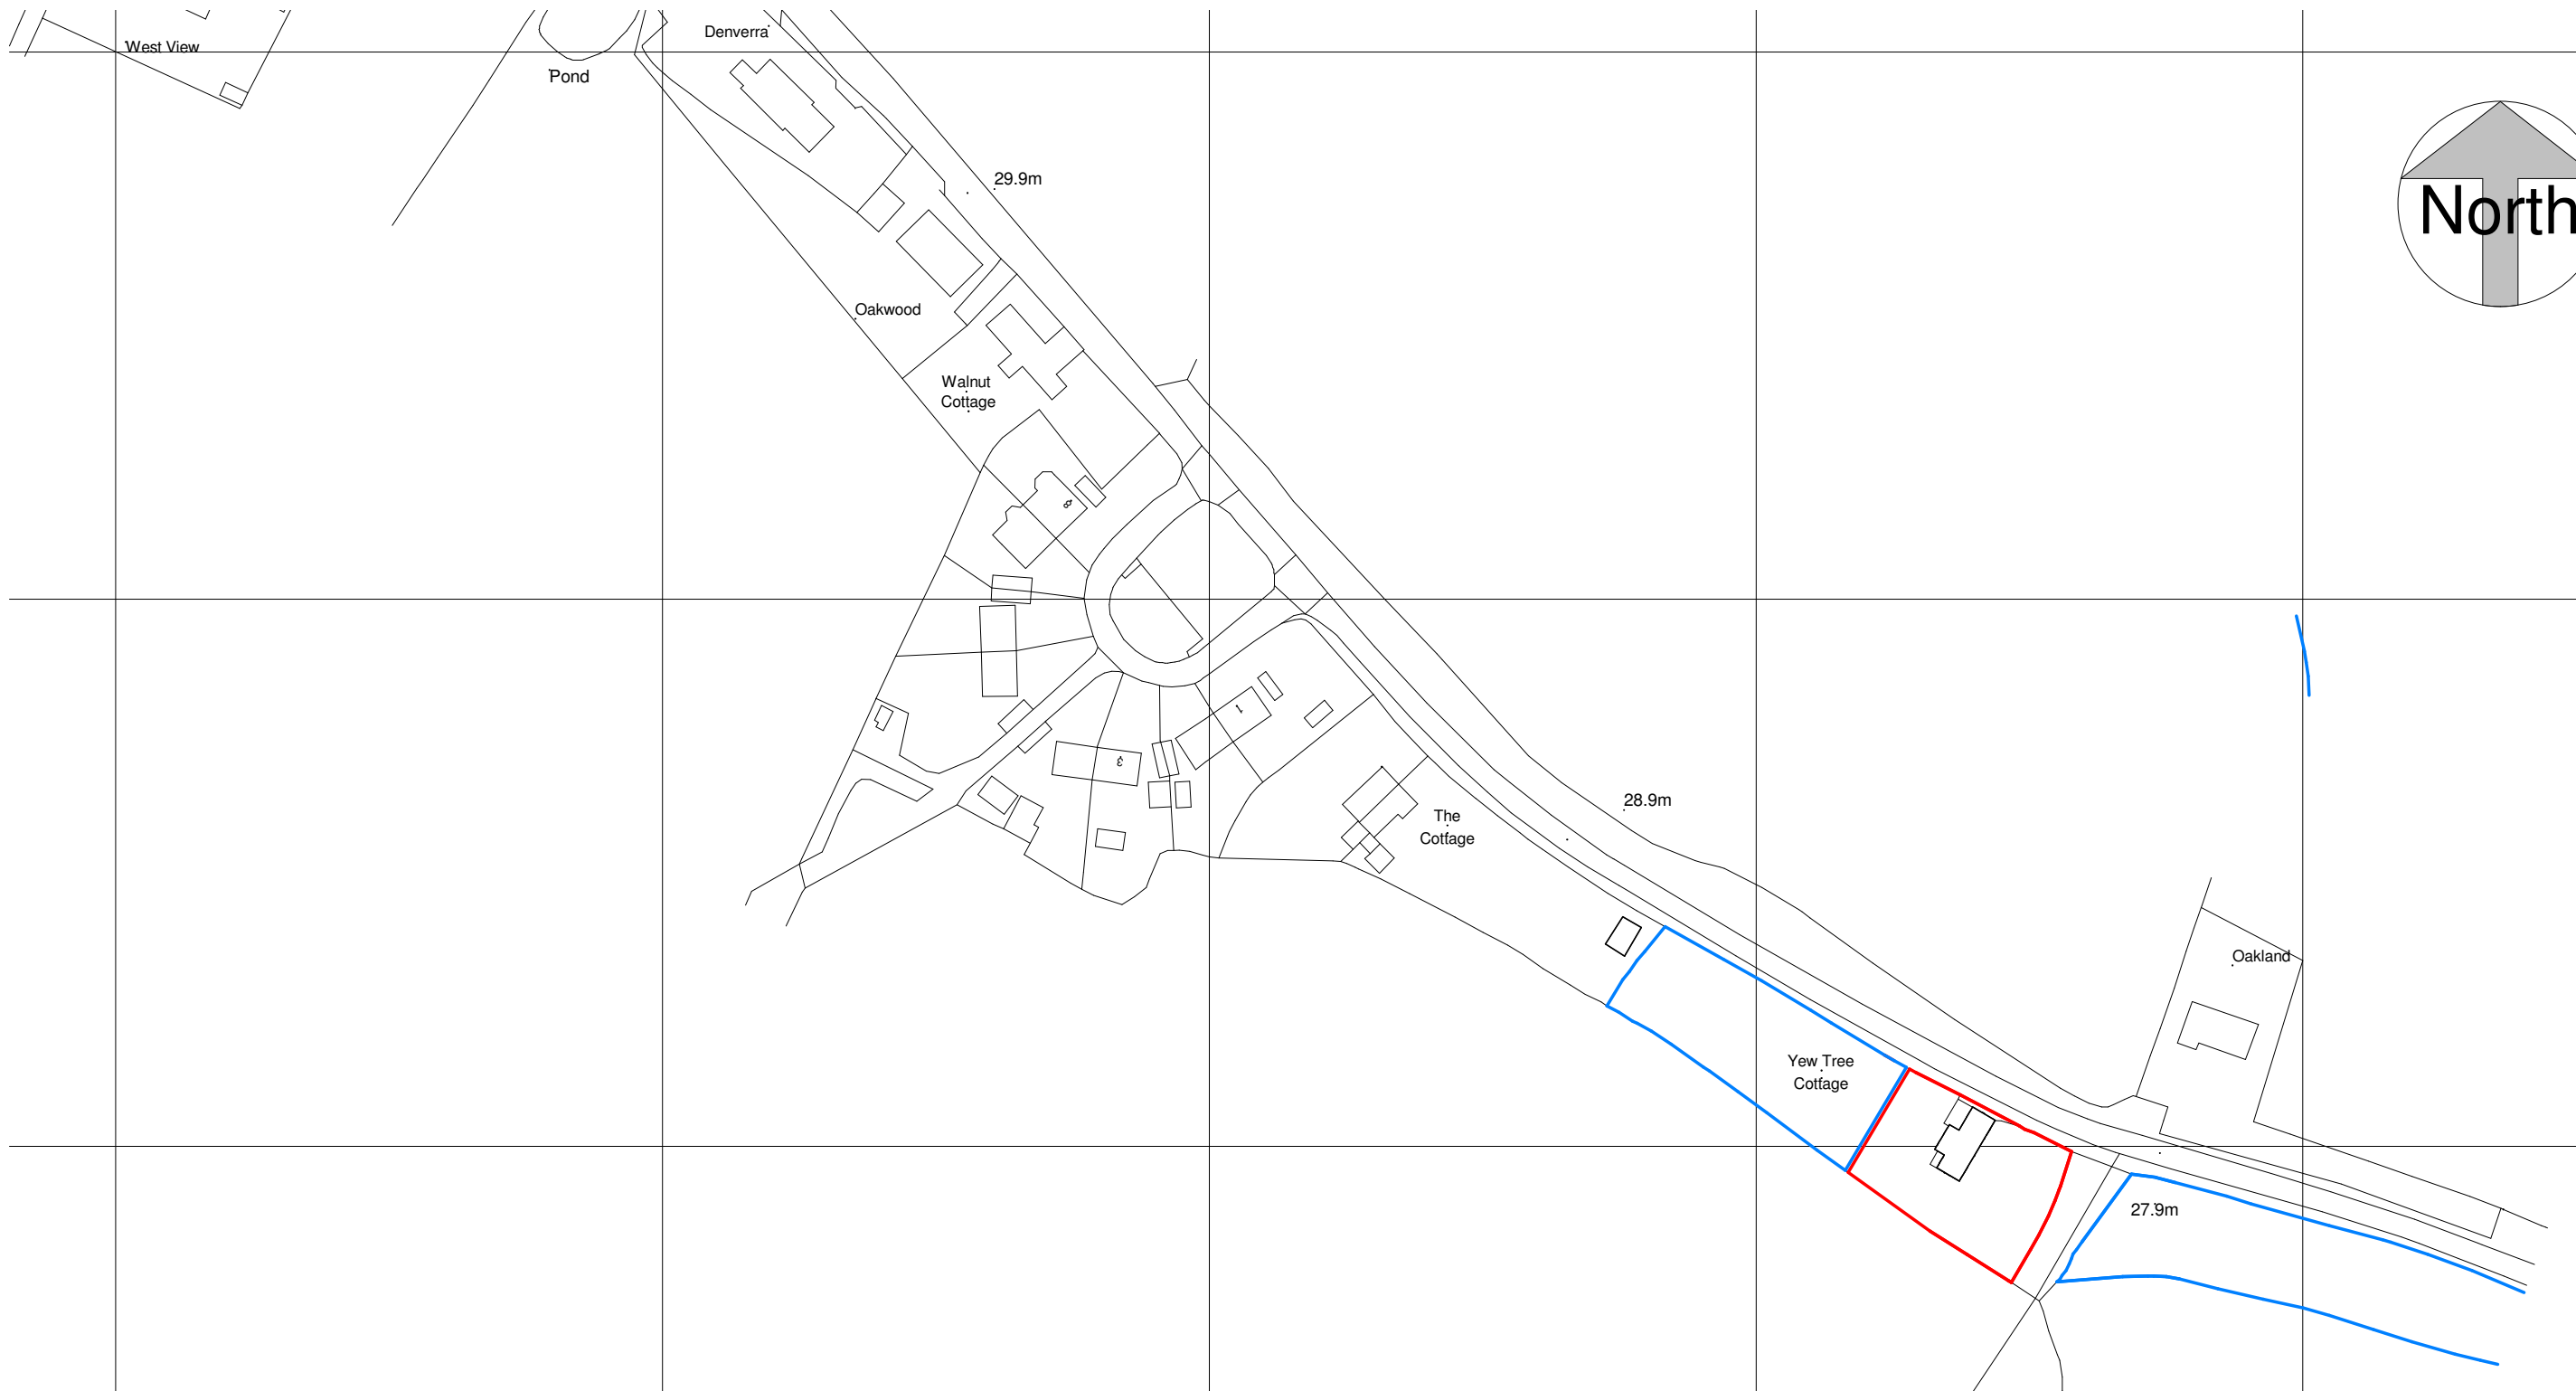

CROWN COPYRIGHT AND DATABASE RIGHTS 2020 OS LICENSE NO. 100019980

Location Plan
1 : 1250

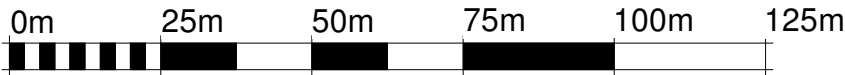

Rev.	Revision description	Drawn	Checked	Date
------	----------------------	-------	---------	------



Project	Yew Tree Cottage, Sun Lane	Scale @ A3 1 : 1250	Drawn By GE	Checked By -	Date 29.10.2020
Title	Location Plan	Drawing Number	Job No. 20-24	Sheet No. A001	Rev. A